

STUDIO 11 ARCHITECTURE

All discrepancies are to be brought to the attention of the below office.

The copyright to this drawing is owned by Studio 11 Architecture.

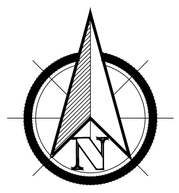

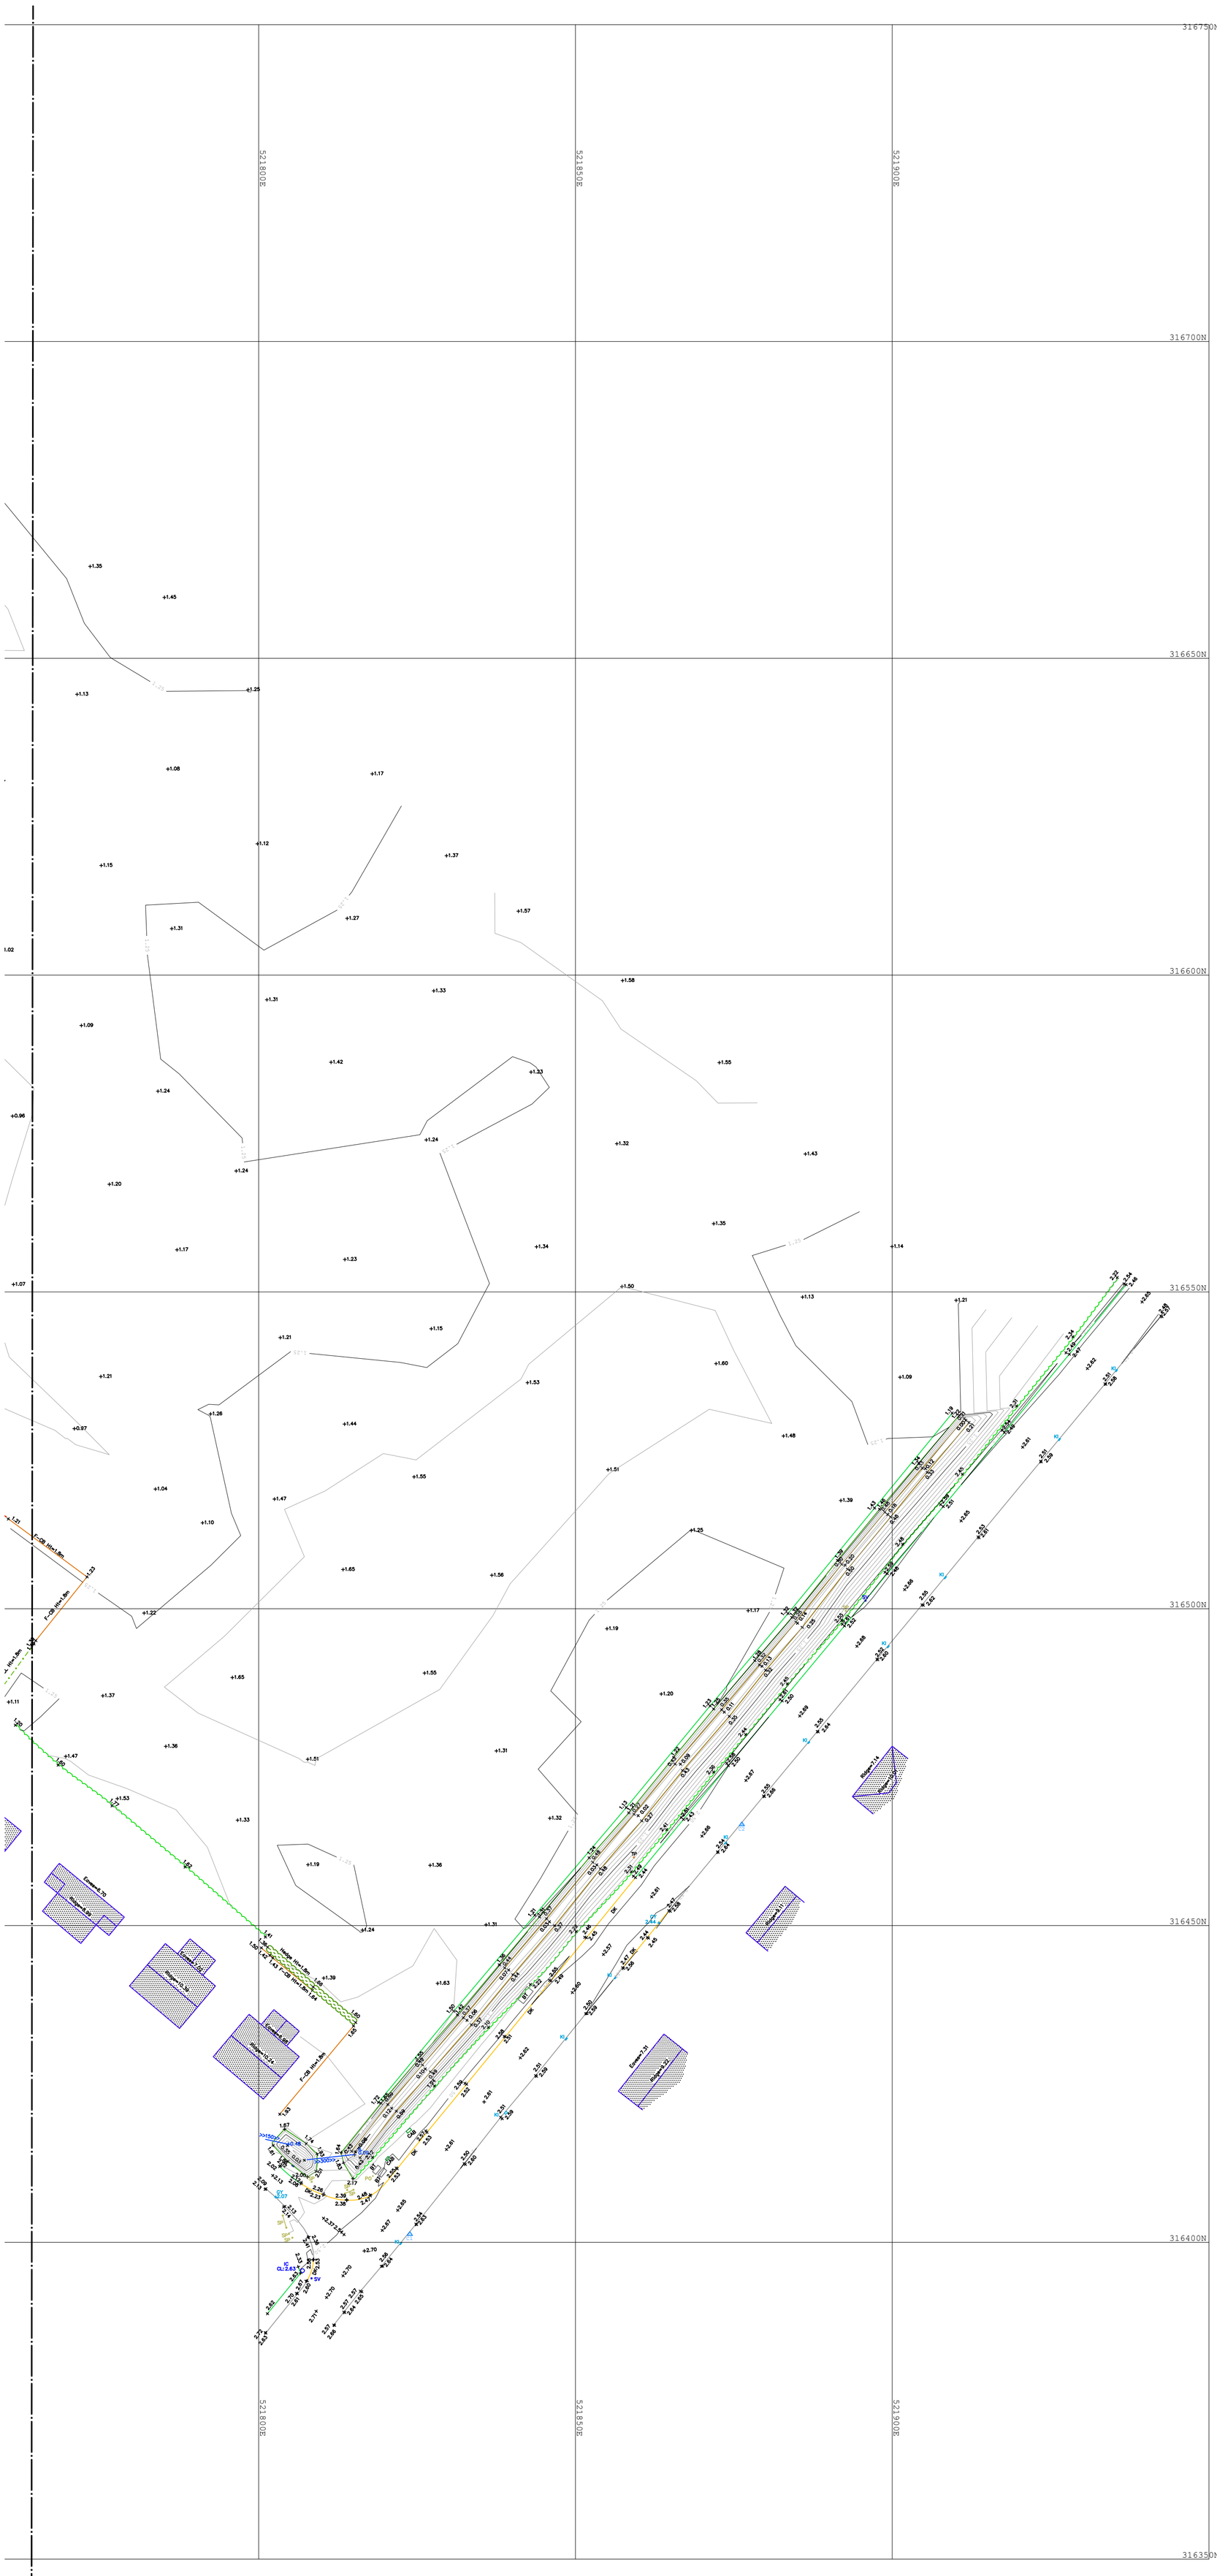

10m 0 10 20 30
1:500

REVISION DATE DRAWN DESCRIPTION

ISSUE STATUS

EXISTING

STUDIO11 architecture

KING'S LYNN INNOVATION CENTRE,
INNOVATION DRIVE, KING'S LYNN,
PE30 5BY

T: 01553 970033
E: design@studio11architecture.co.uk
W: www.studio11architecture.co.uk

CLIENT	W D Branton
PROJECT	Proposed new rural exception site of affordable housing on land off Littleworth Drove, Deeping St Nicholas
DRAWING	Topographical Survey 2 of 2

DRAWN	PROJECT DESIGNER	PROJECT DIRECTOR
OS	KB	KB
DATE	**SCALE**	**PAPER SIZE**
17.06.2024	1:500	A1

DRAWING NUMBER

615.TS.02

ARCHITECTURE