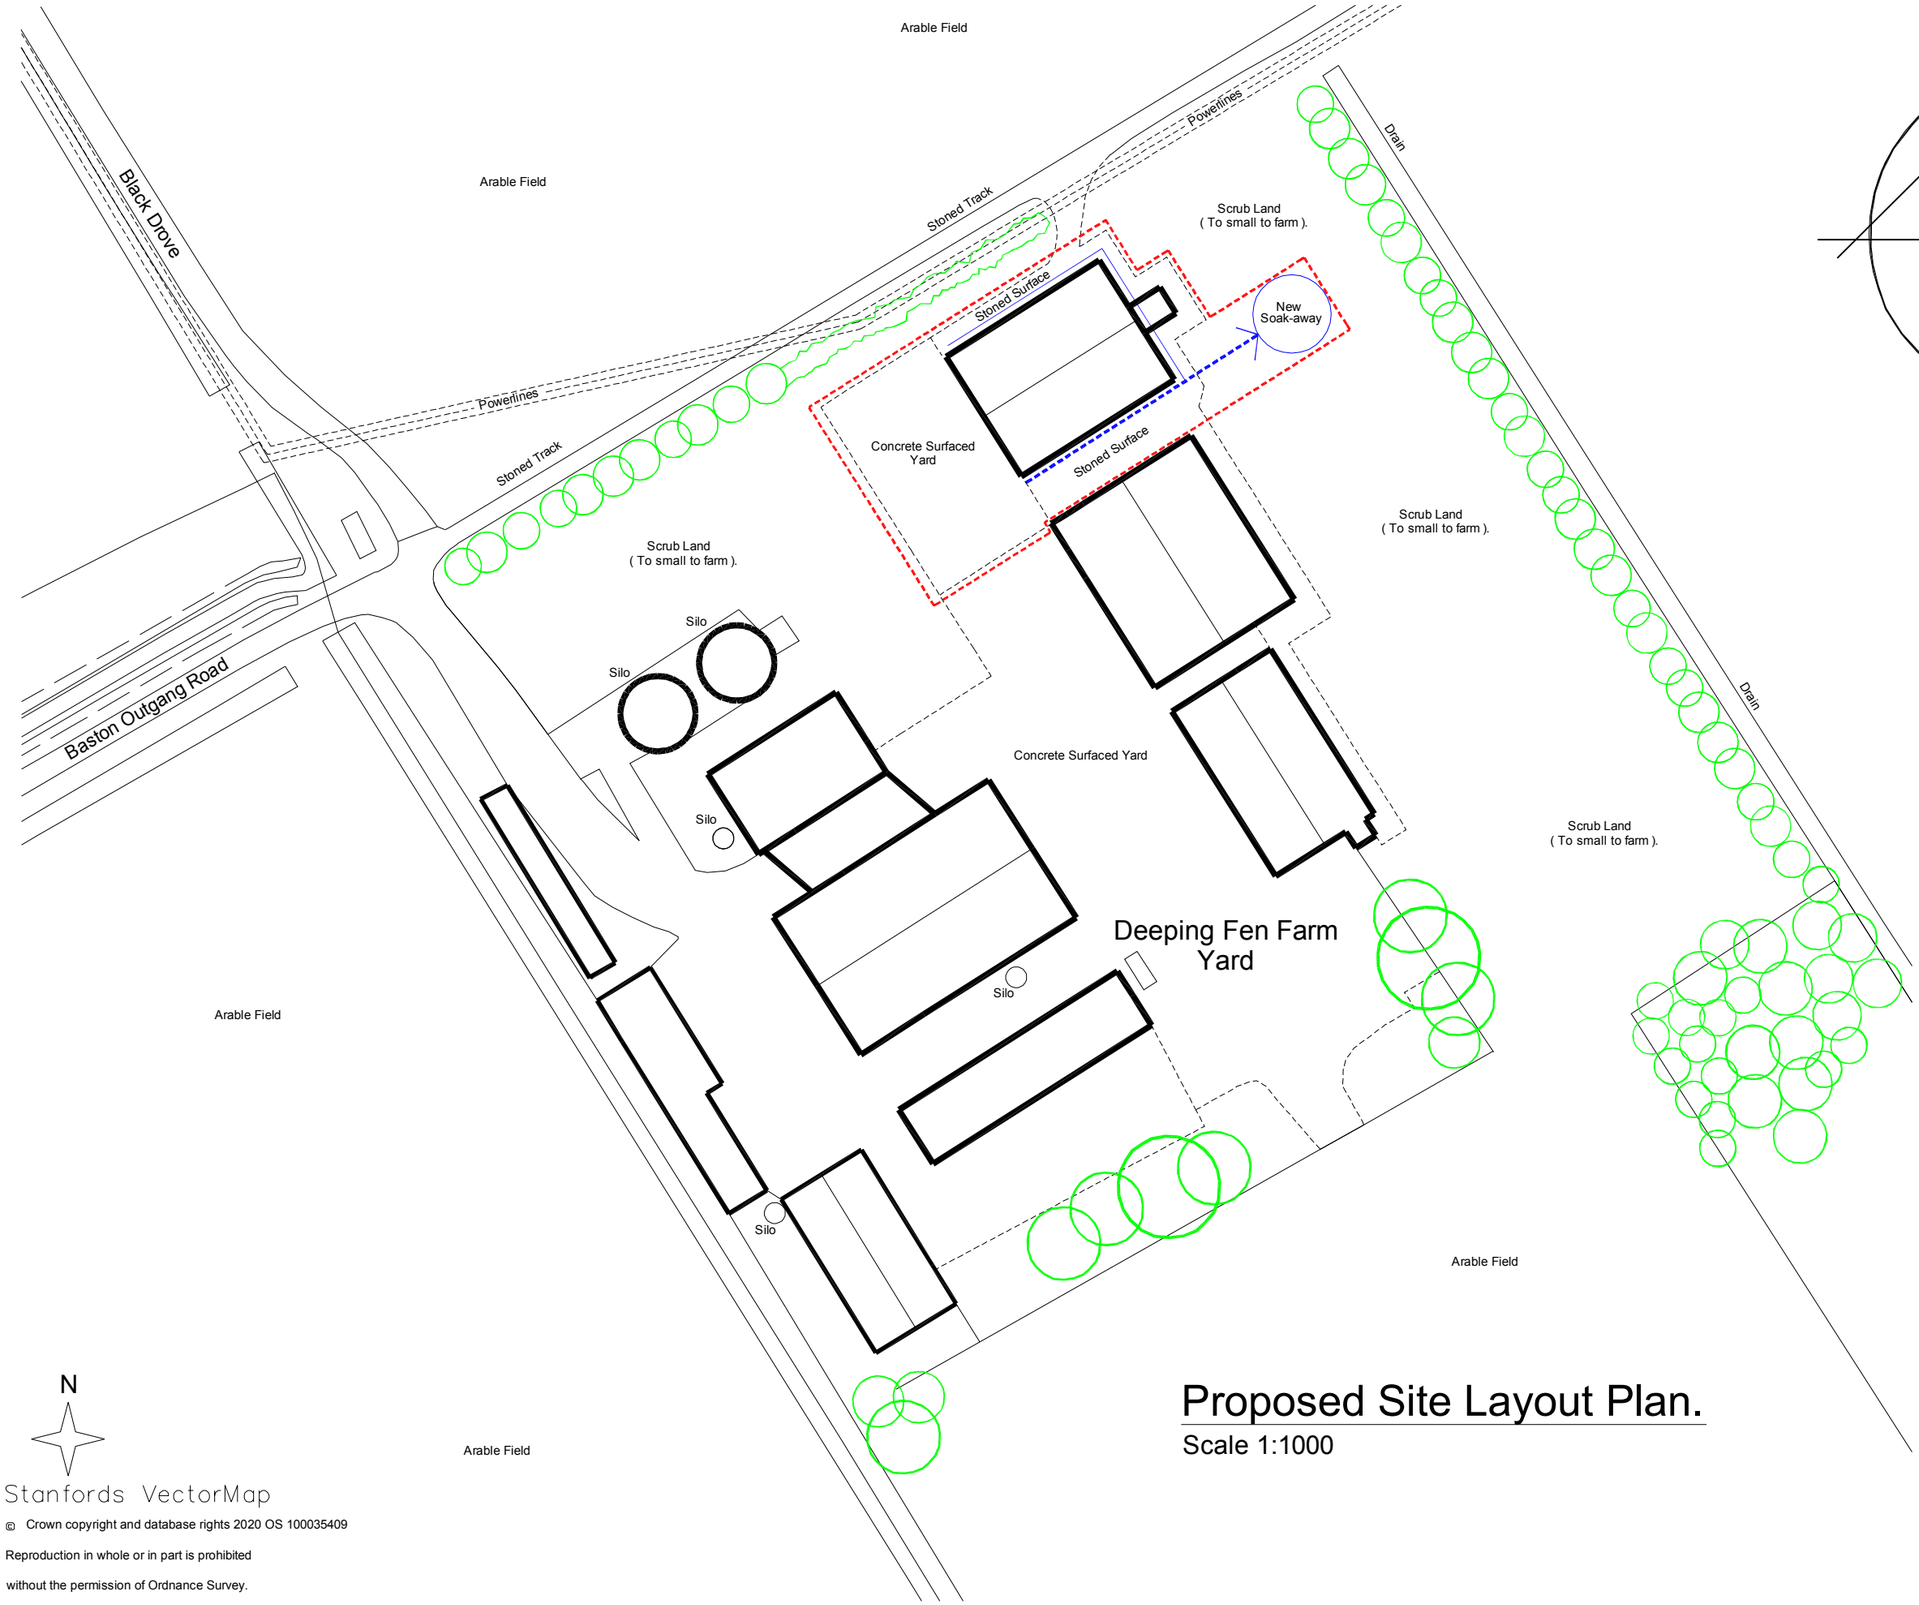


Baston Fen

Key:-

- New Grain Store roof & yard run-off underground storage pipe conected to new soak-away.
Note - All to be designed by drainage Engineer prior to installation on site.

Proposed Site Layout Plan.

Scale 1:1000

Stanfords VectorMap

© Crown copyright and database rights 2020 OS 100035409

Reproduction in whole or in part is prohibited

without the permission of Ordnance Survey.

G			
F			
E			
D			
C			
B			
A	17.01.20	KJT	FOR PLANNING
	Date	Drawn	Revision

Keir Architecture

10A, Abbey Road, Ulceby, N.Lincs, DN39 6TJ.

Tel: 07813 006079

This drawing & design is the property of Keir Architecture Ltd. and must not be copied or reproduced either in whole or in part without written permission ©

New Grain Store at:-
Deeping Fen Farm Yard, Baston Fen,
Peterborough, PE6 9PU.

For:- Vine House Farm Ltd.

PROPOSED SITE LAYOUT PLAN.

Drawn: Keir Taylor	Date: 05.01.2020	Scale: 1:1000 @ A3
Checked:	Drawing No. 201924-04	Revision: A
Approved:		