


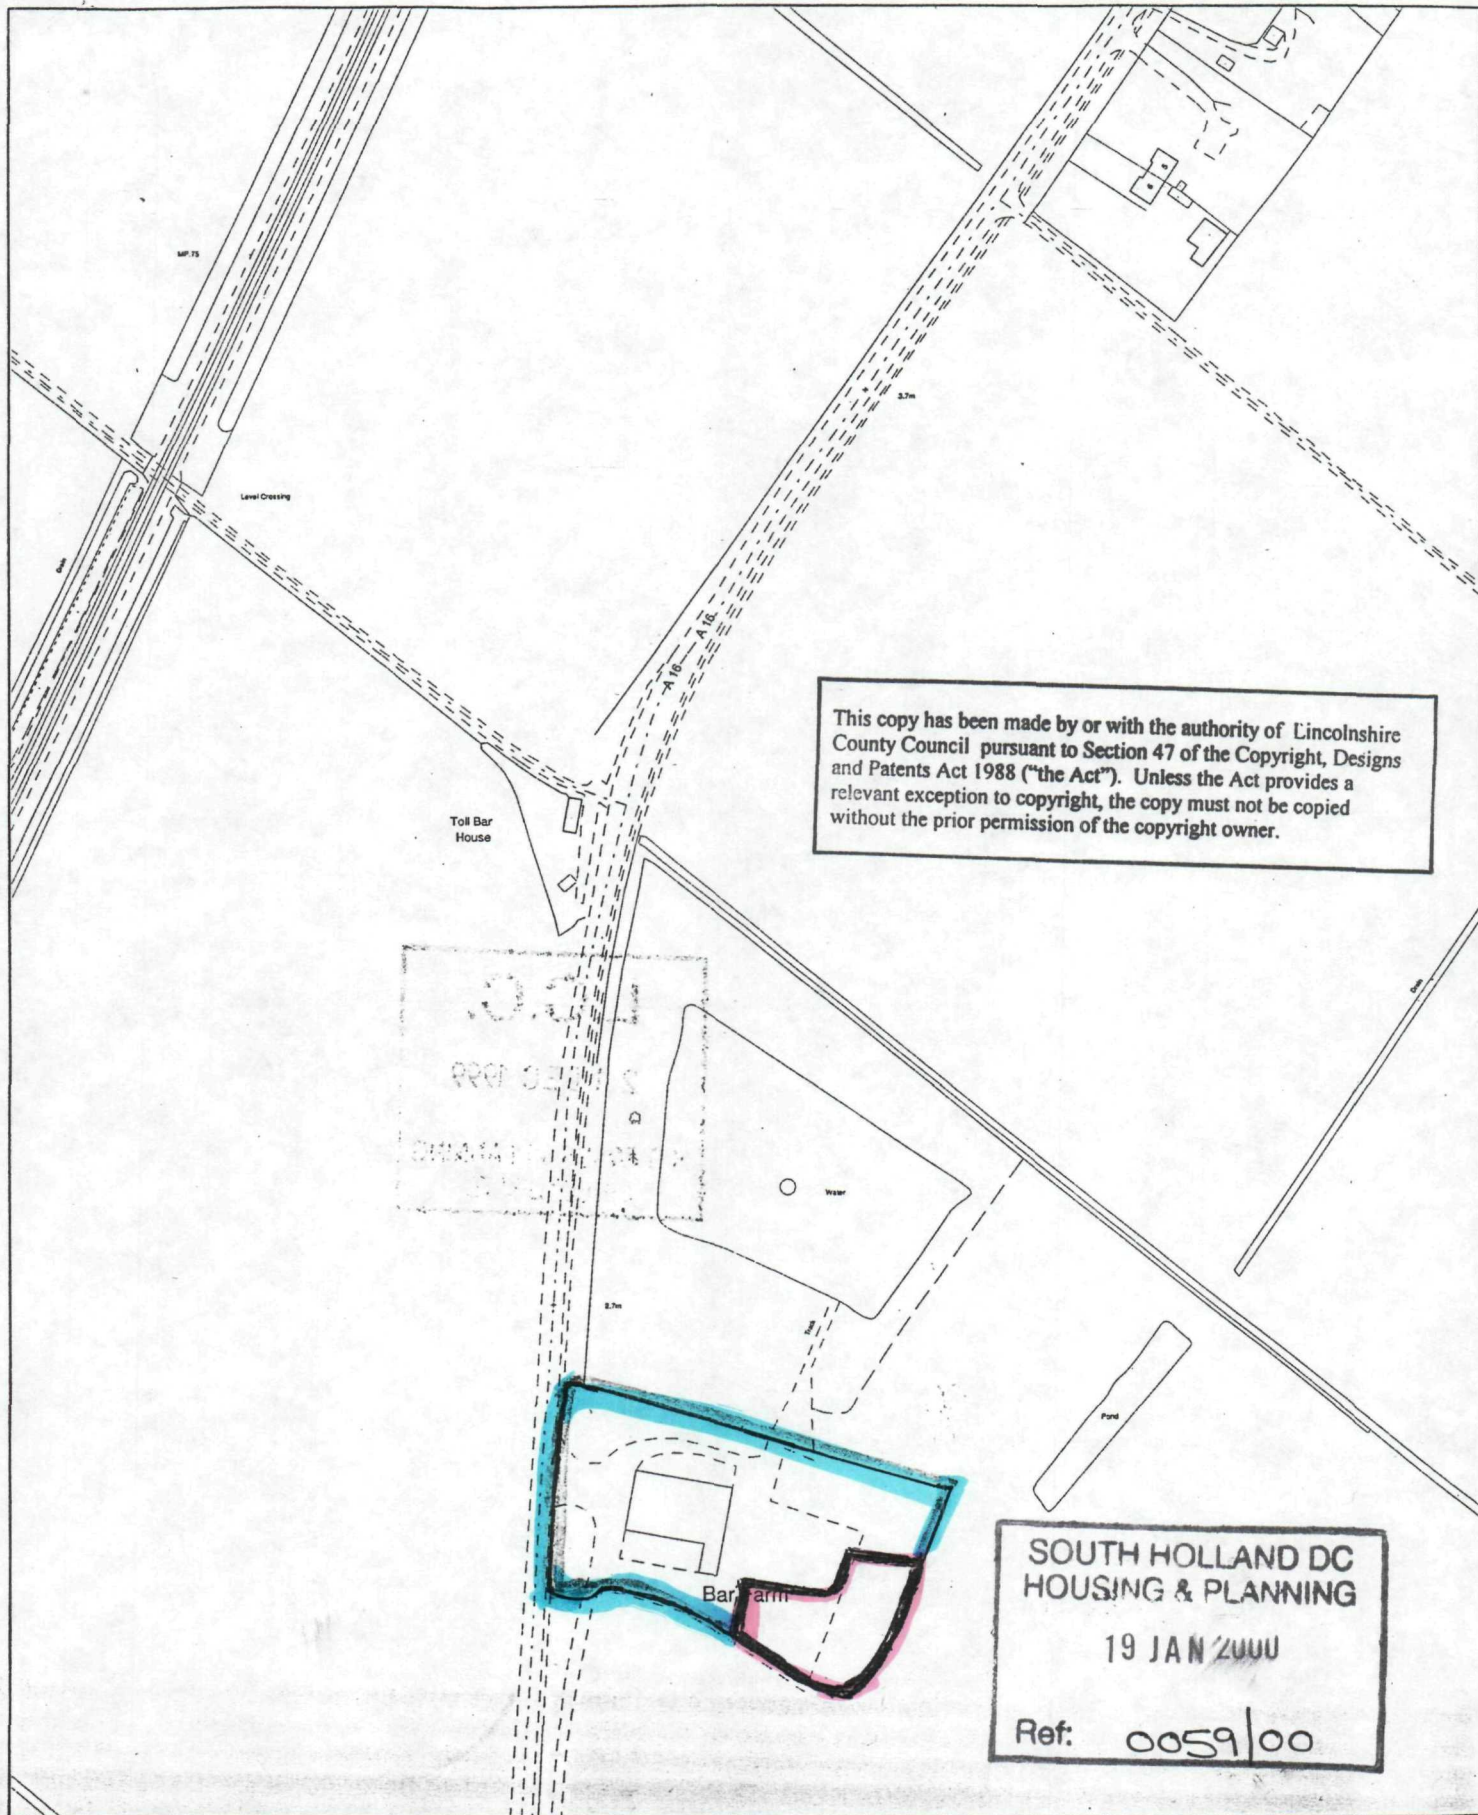

This copy has been made by or with the authority of Lincolnshire County Council pursuant to Section 47 of the Copyright, Designs and Patents Act 1988 ("the Act"). Unless the Act provides a relevant exception to copyright, the copy must not be copied without the prior permission of the copyright owner.

**SOUTH HOLLAND DC  
HOUSING & PLANNING**  
19 JAN 2000  
Ref: 0059/00




Council Offices, Priory Road, Spalding,  
Lincolnshire PE11 2XE

This copy has been produced specifically for the map return scheme purposes only. No further copies may be made.



Scale:  
1:2500

This map is reproduced from Ordnance Survey material with permission of Ordnance Survey on behalf of Her Majesty's Stationery Office (c) Crown copyright. Unauthorised reproduction infringes Crown copyright and may lead to prosecution or civil proceedings. South Holland District Council LA079413 1999

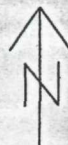

SOUTH HOLLAND DC  
HOUSING & PLANNING  
19 JAN 2000  
Ref: 0059/00

LOG.  
19 JAN 2000

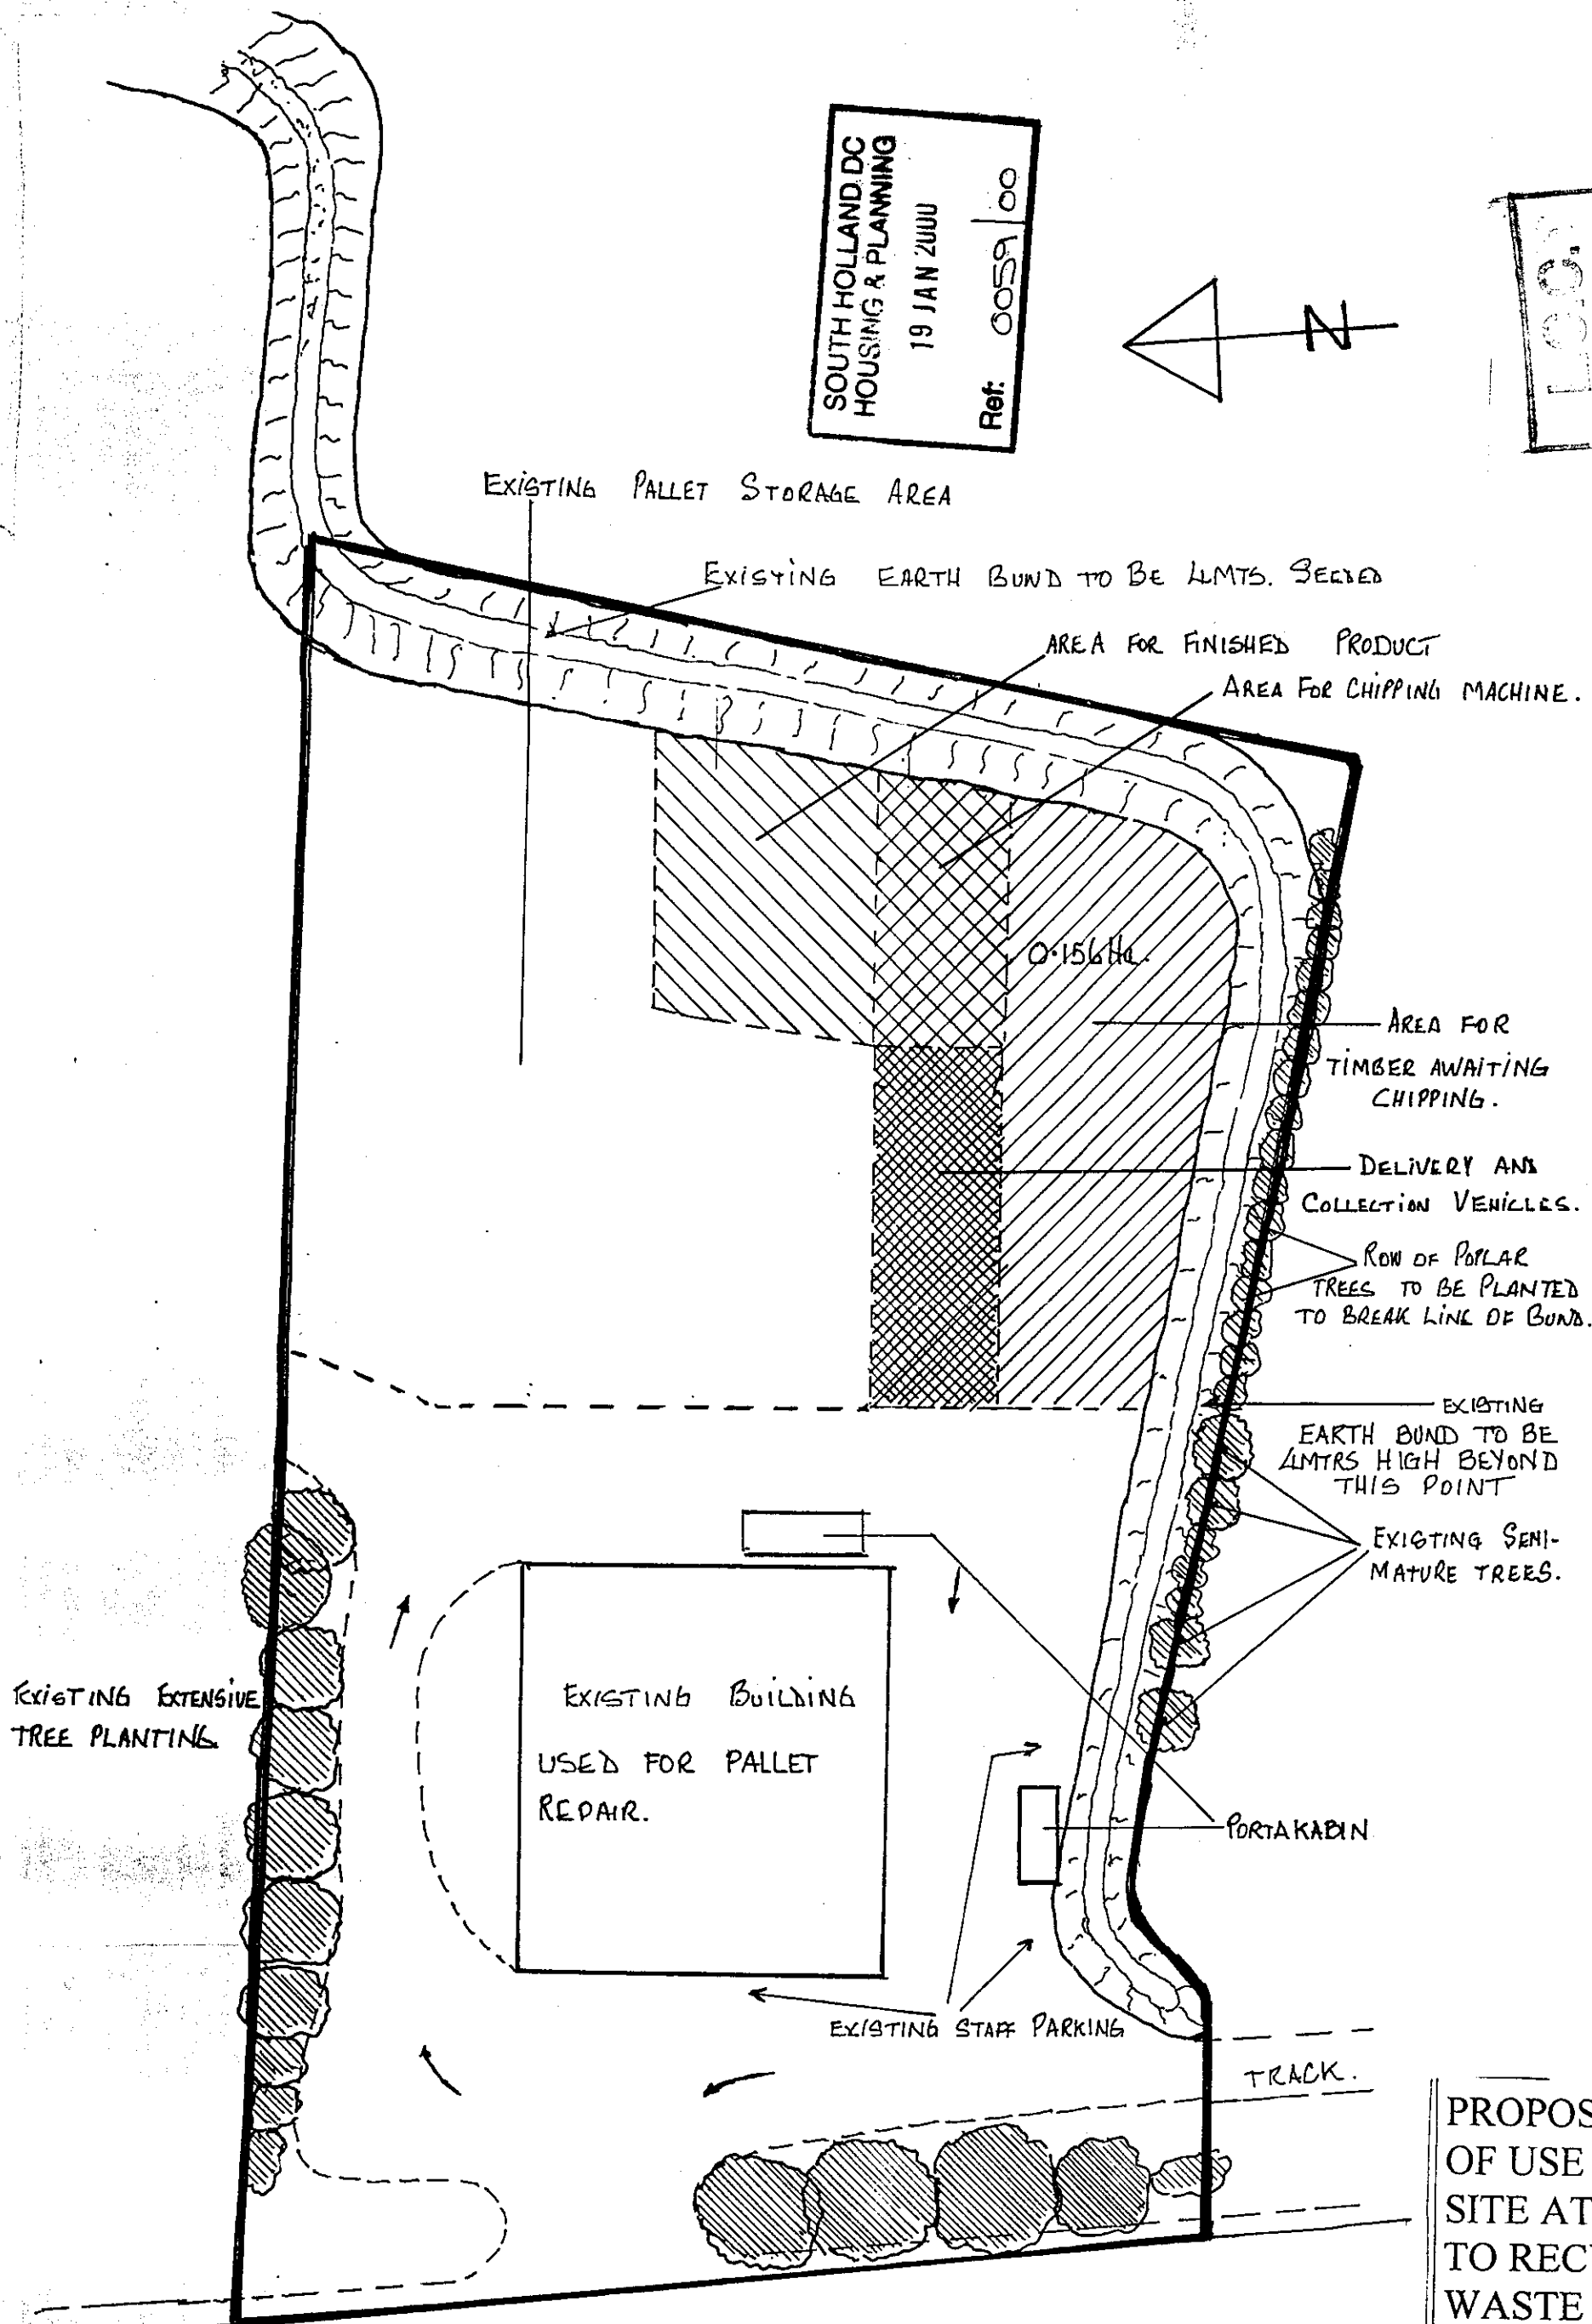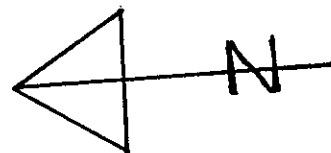

PROPOSED CHANGE  
OF USE OF PART OF  
SITE AT BAR FARM  
TO RECYCLING OF  
WASTE WOOD

DECEMBER 1999.

This copy has been made by or with the authority of Lincolnshire County Council pursuant to Section 47 of the Copyright, Designs and Patents Act 1988 ("the Act"). Unless the Act provides a relevant exception to copyright, the copy must not be copied without the prior permission of the copyright owner.

SCALE 1:500

A 16