


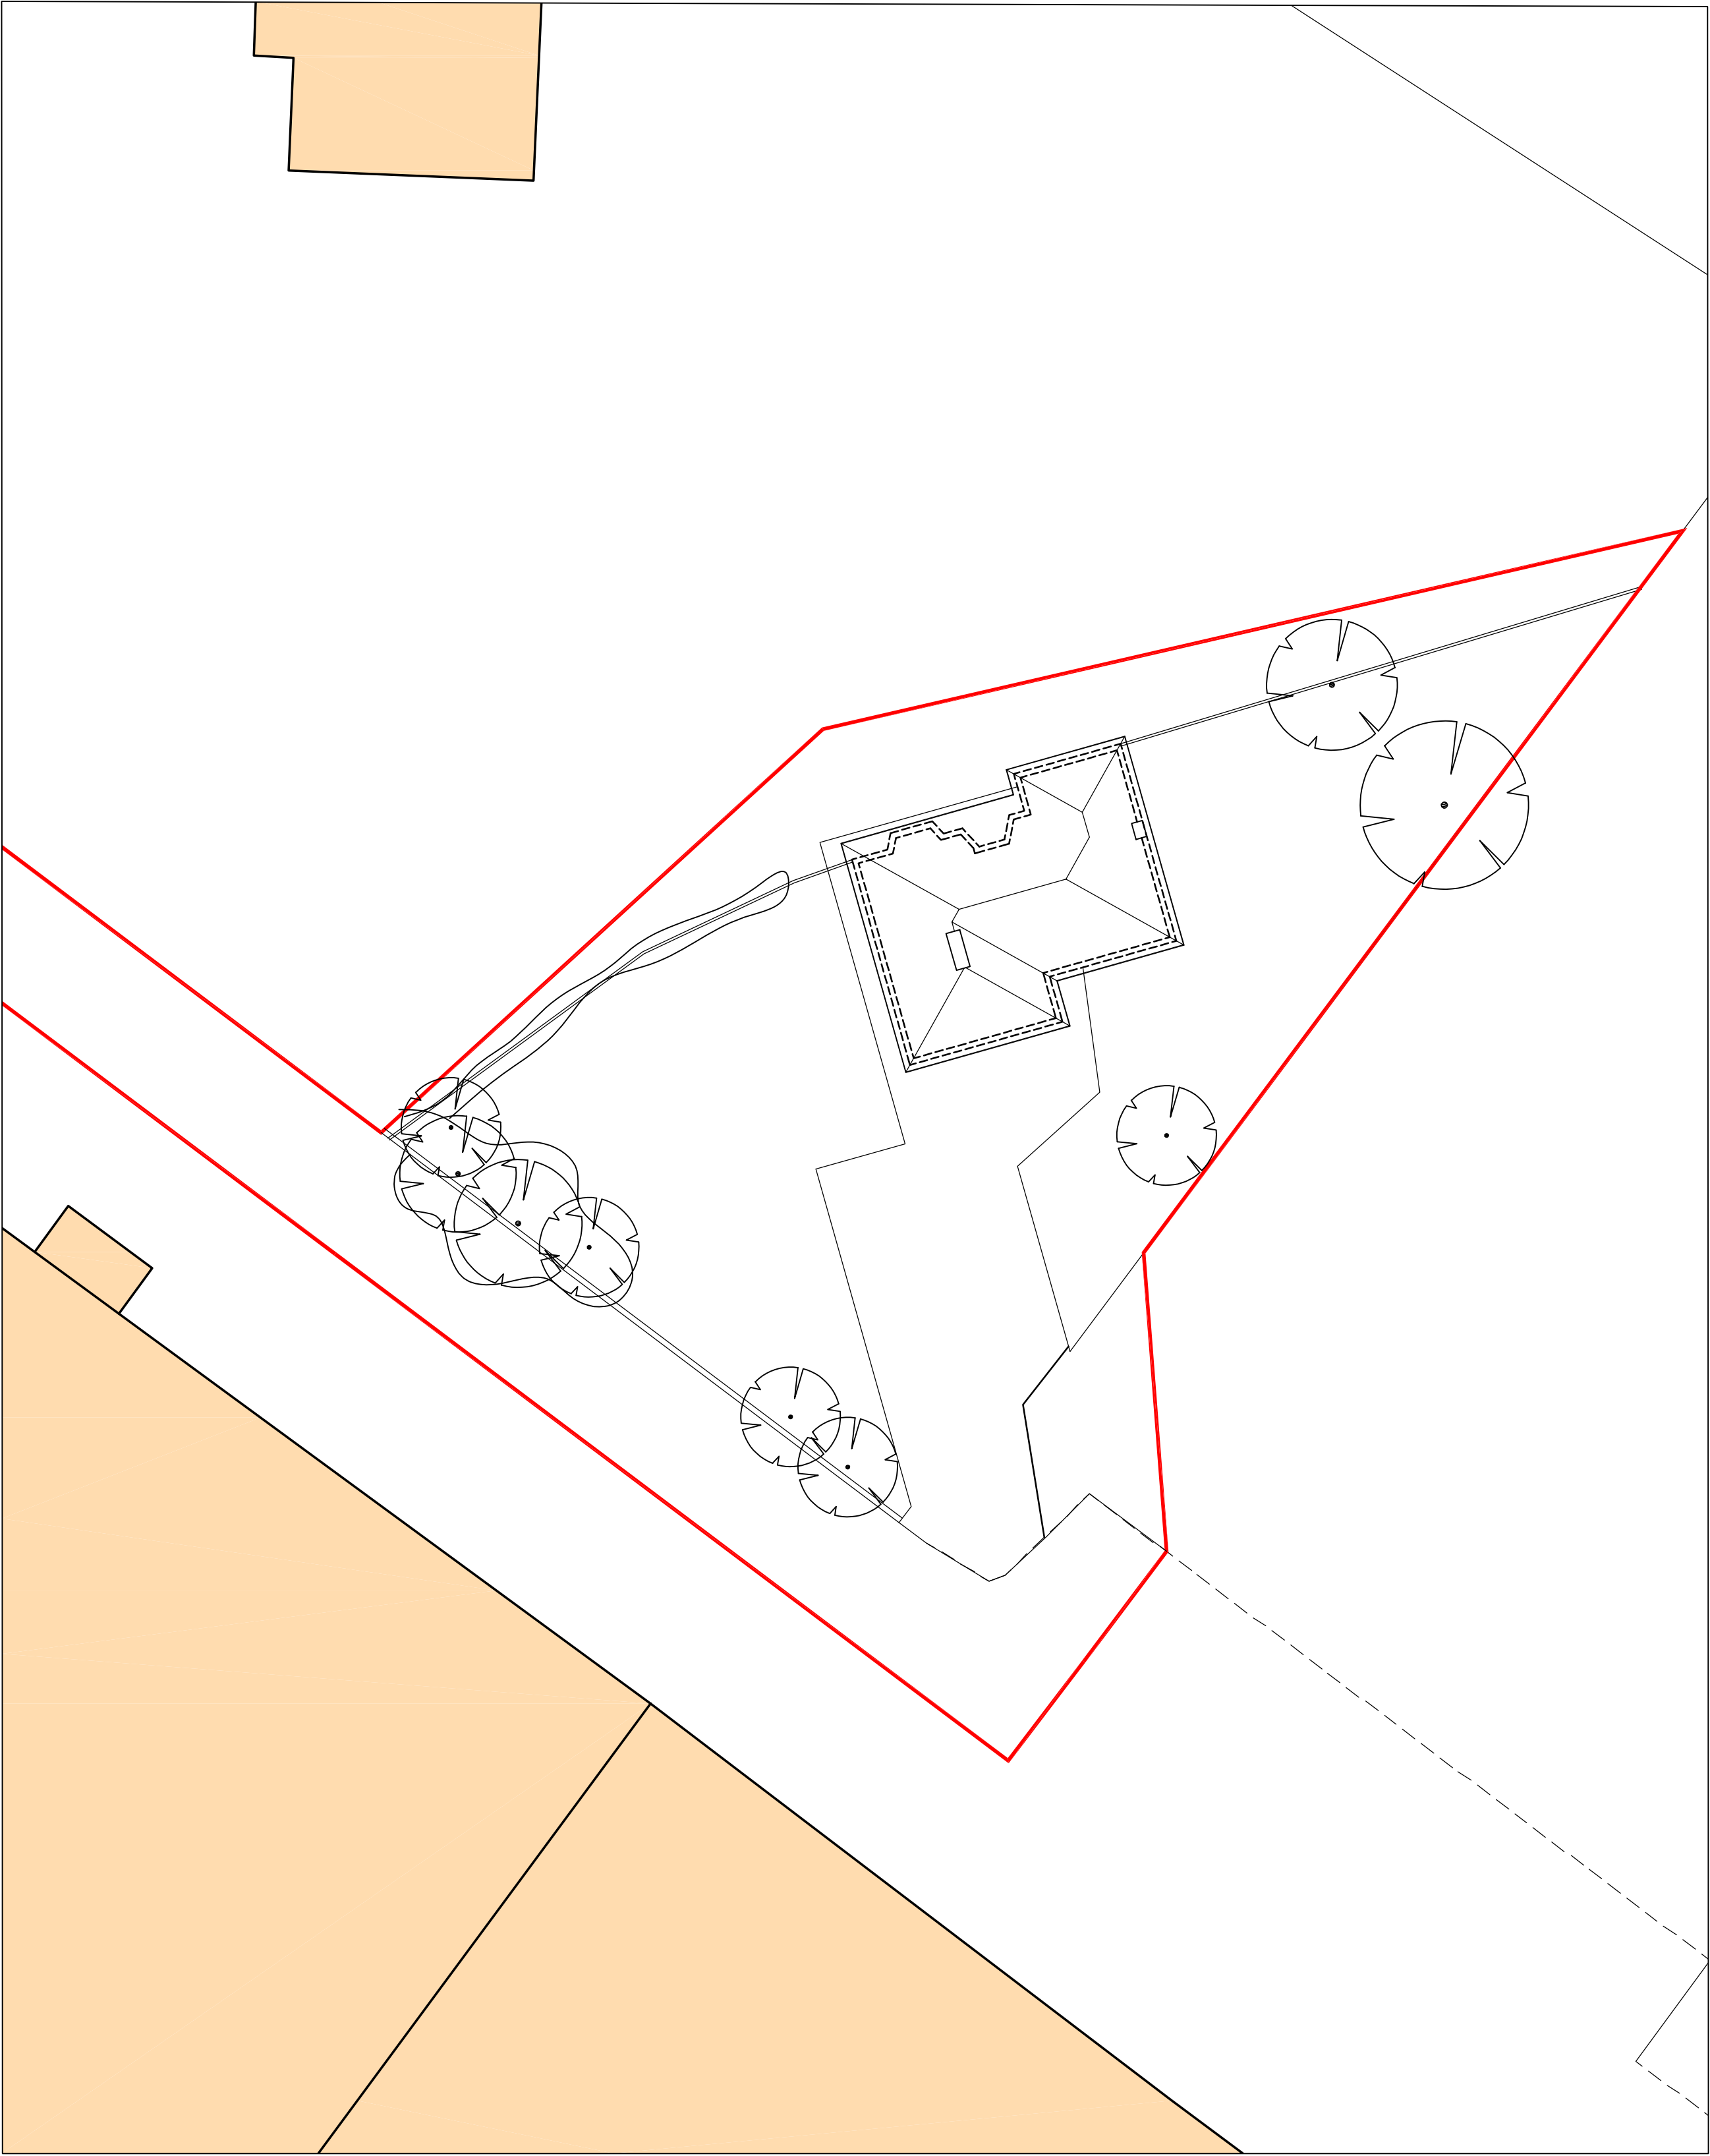
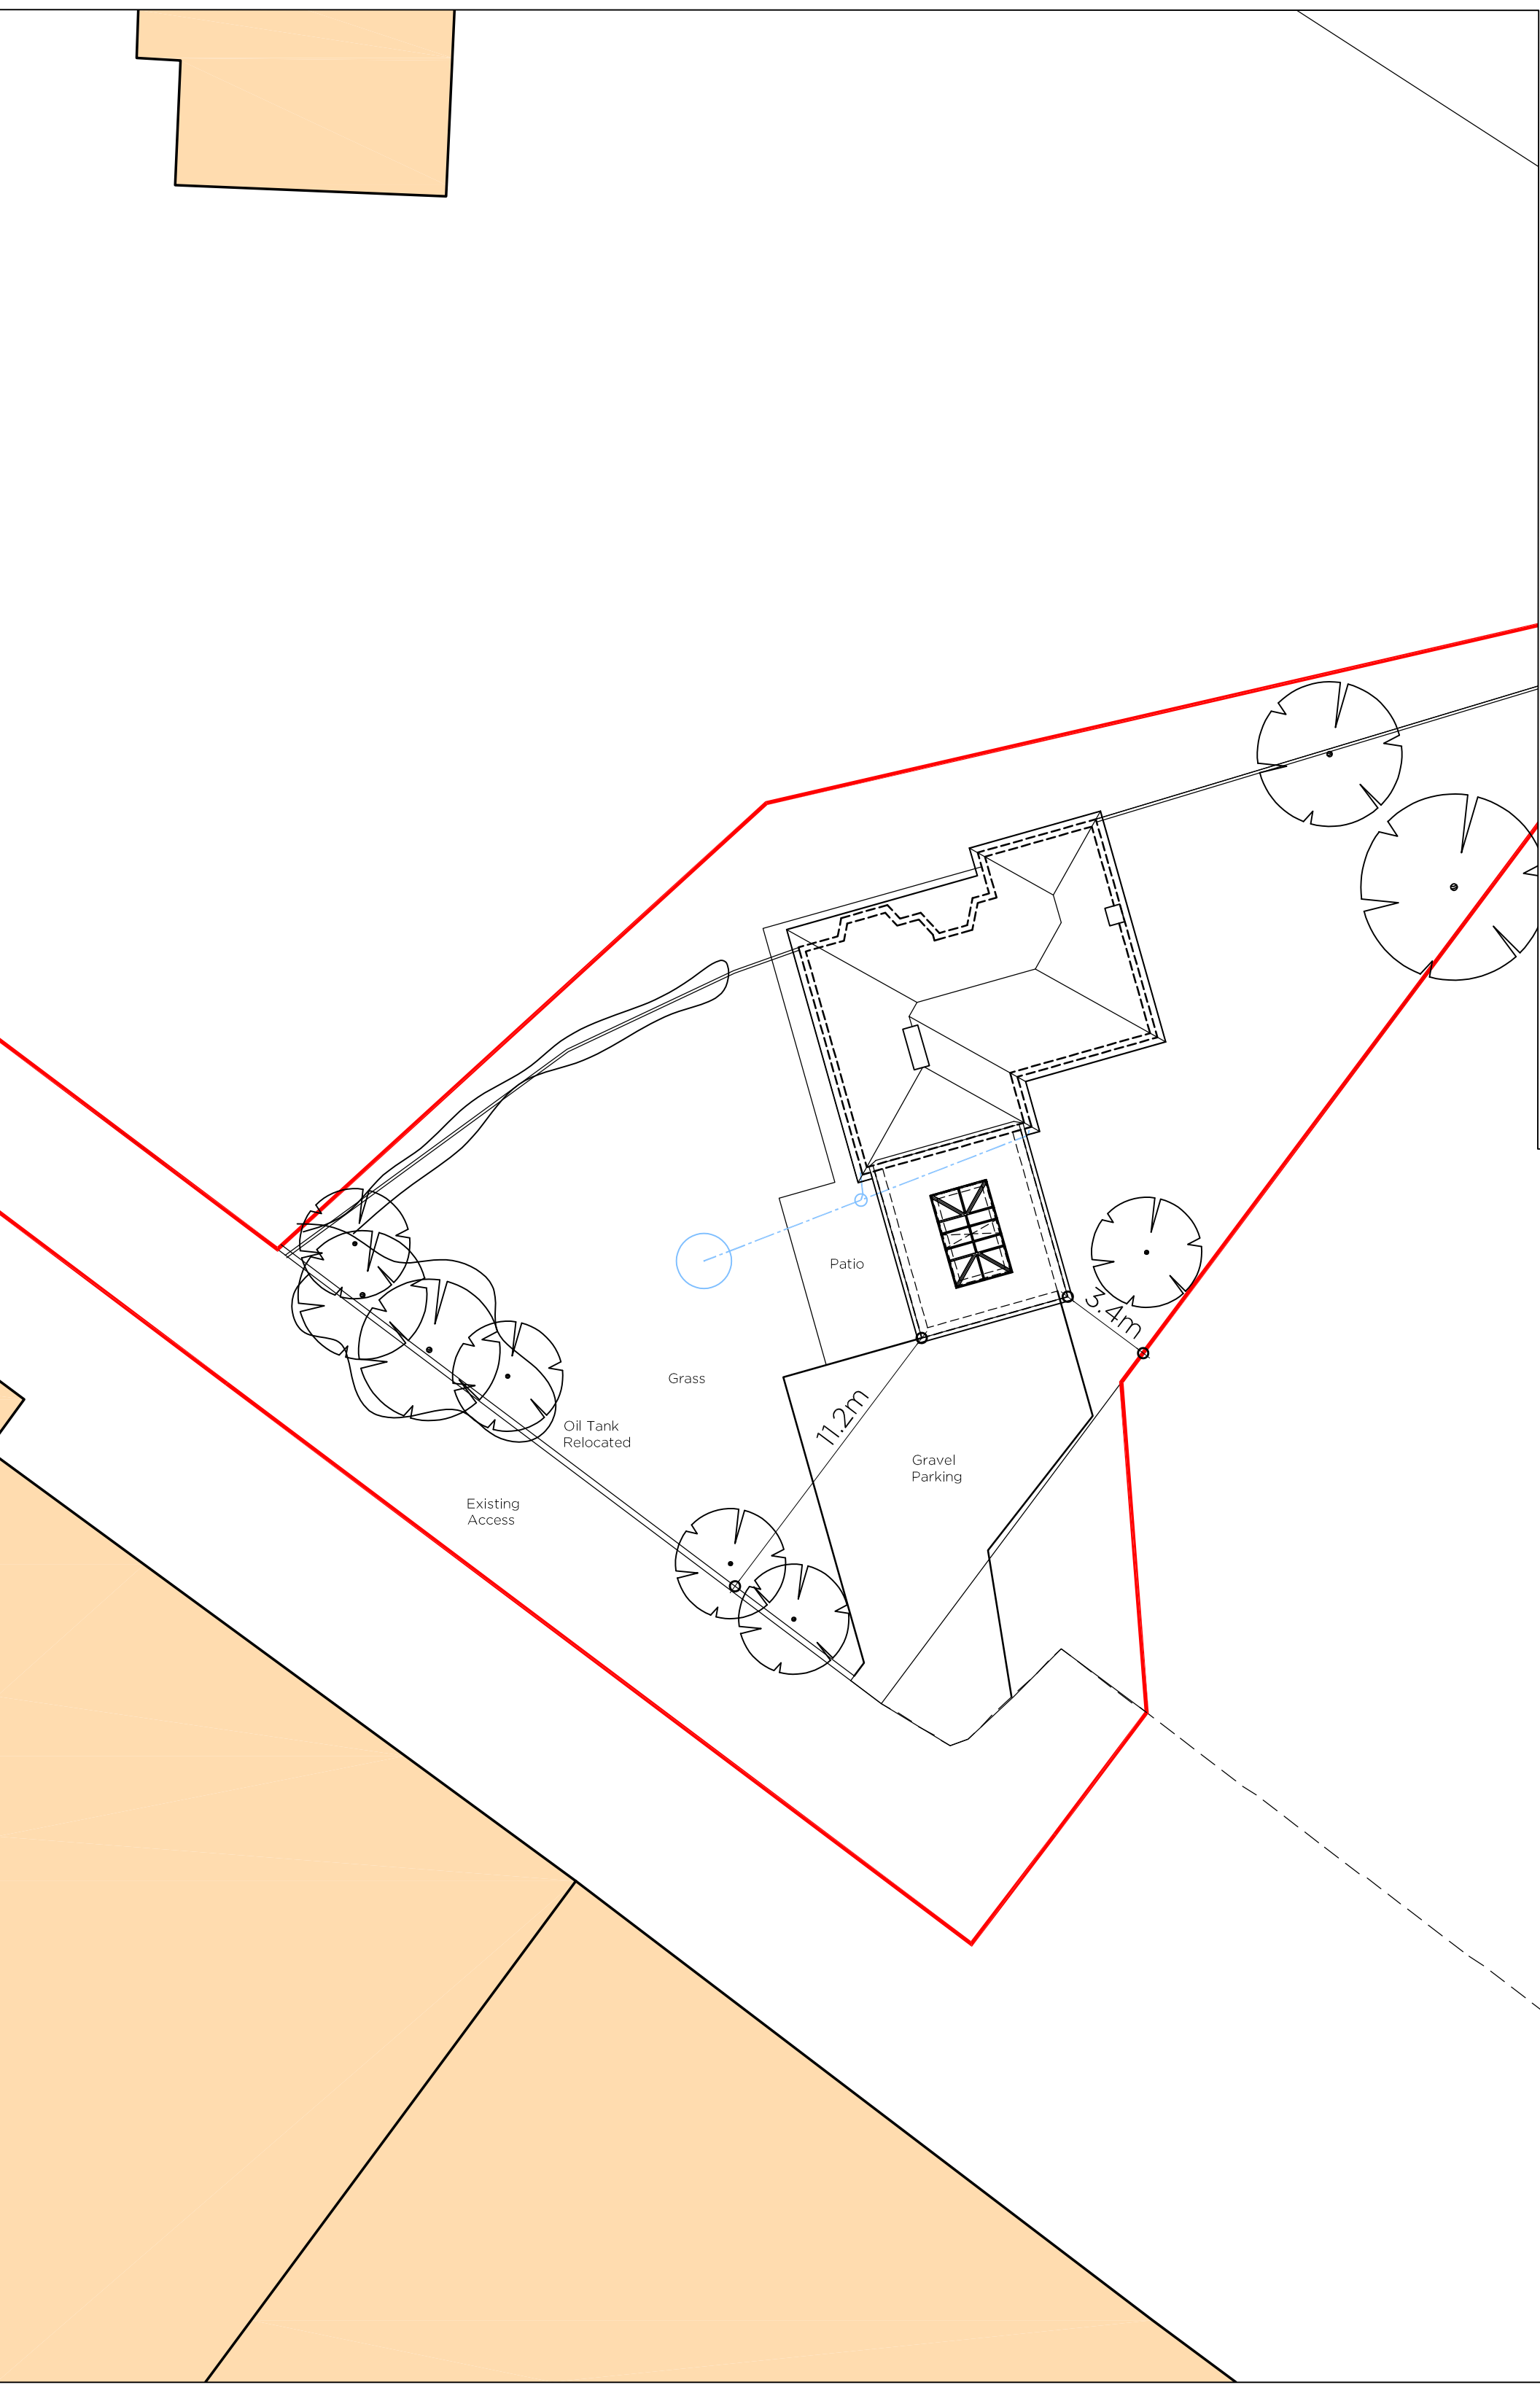


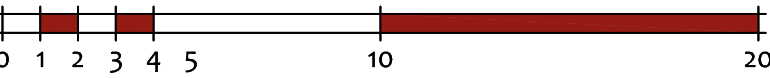



Existing Site Layout
Scale 1:200

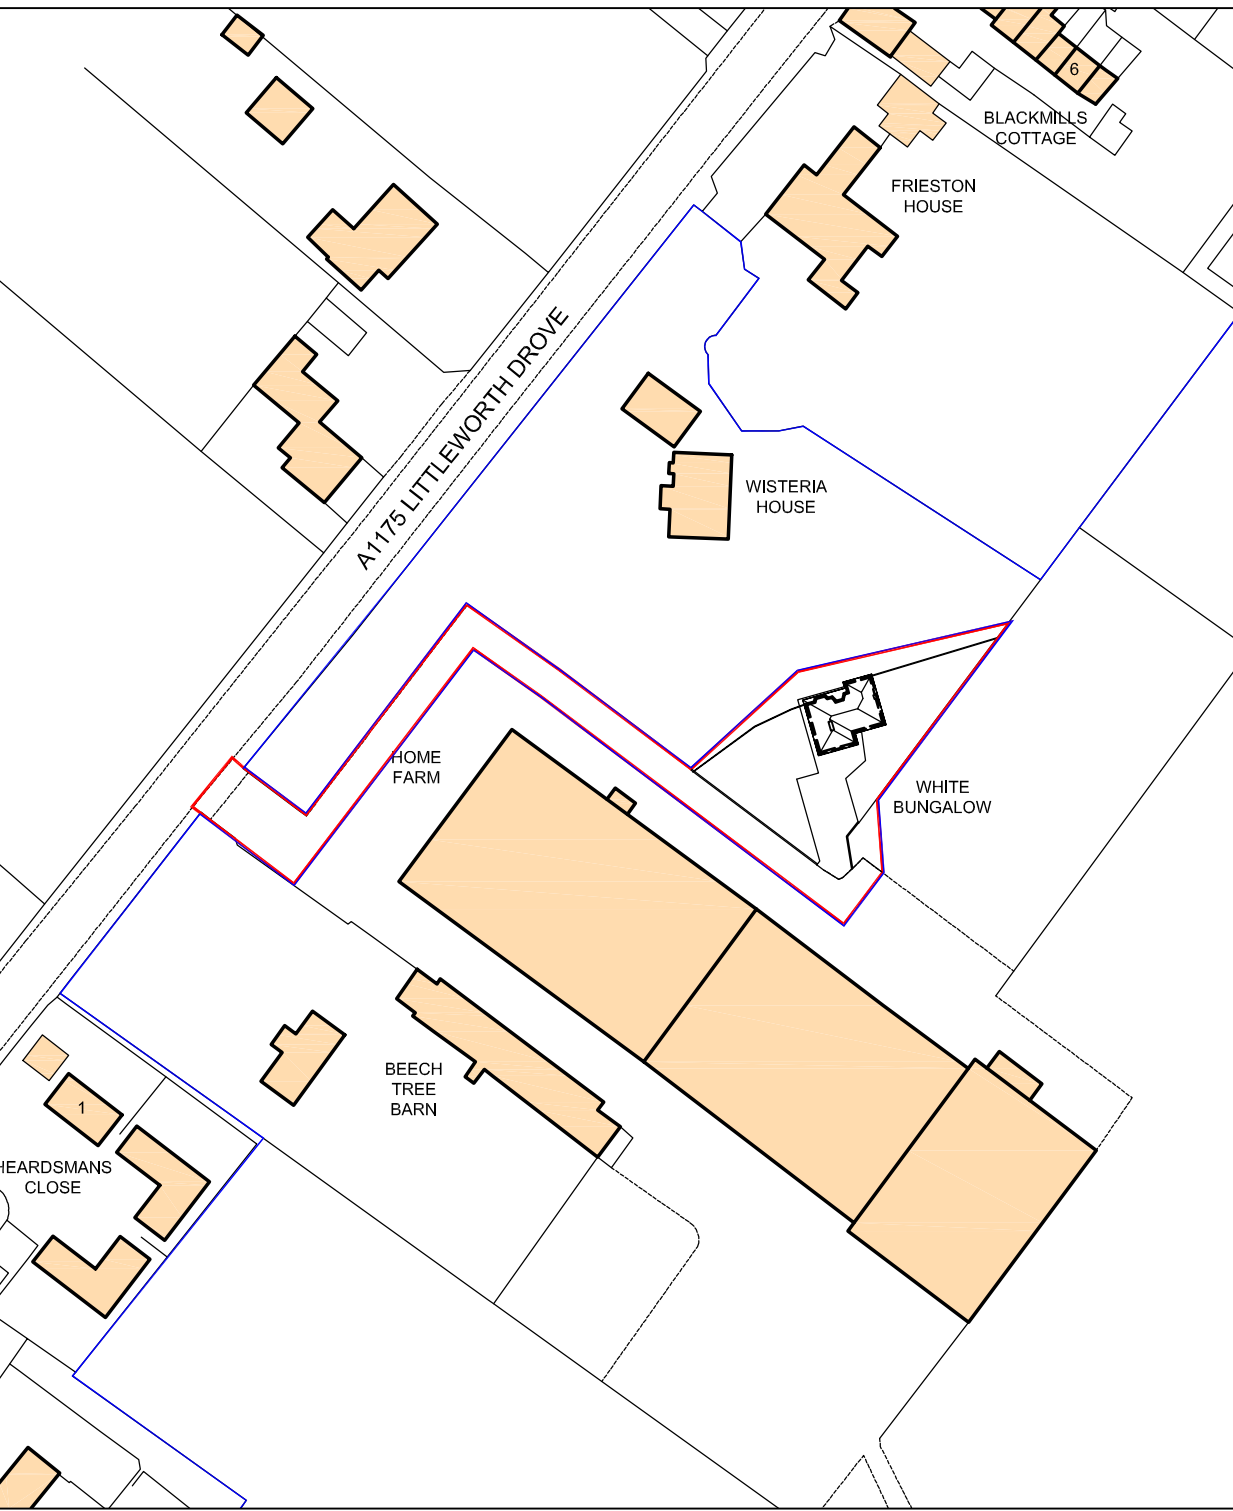

Proposed Site Layout
Scale 1:200

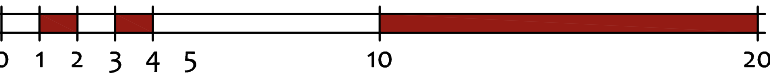

Site Location Plan
Scale 1:1250

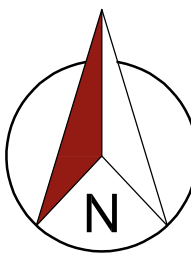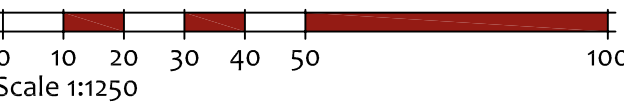

seven22
ARCHITECTURE LTD

22 SHORE VIEW, PETERBOROUGH
CAMBRIDGESHIRE, PE7 8FS
E:info@seven22.co.uk - T:07799 585277

PROJECT
PROPOSED EXTENSION
WHITE BUNGALOW
HOME FARM
LITTLEWORTH DROVE
DEEPING ST NICHOLAS
LINCOLNSHIRE, PE11 3EN

CLIENT
Mr J TURNER

TITLE
SITE LOCATION, EXISTING & PROPOSED
SITE LAYOUT/BLOCK PLANS

DRAWING No.
032 S01

SCALE 1:1250 & 1:200 @ A1	DATE JAN 2021	REV
------------------------------	------------------	-----