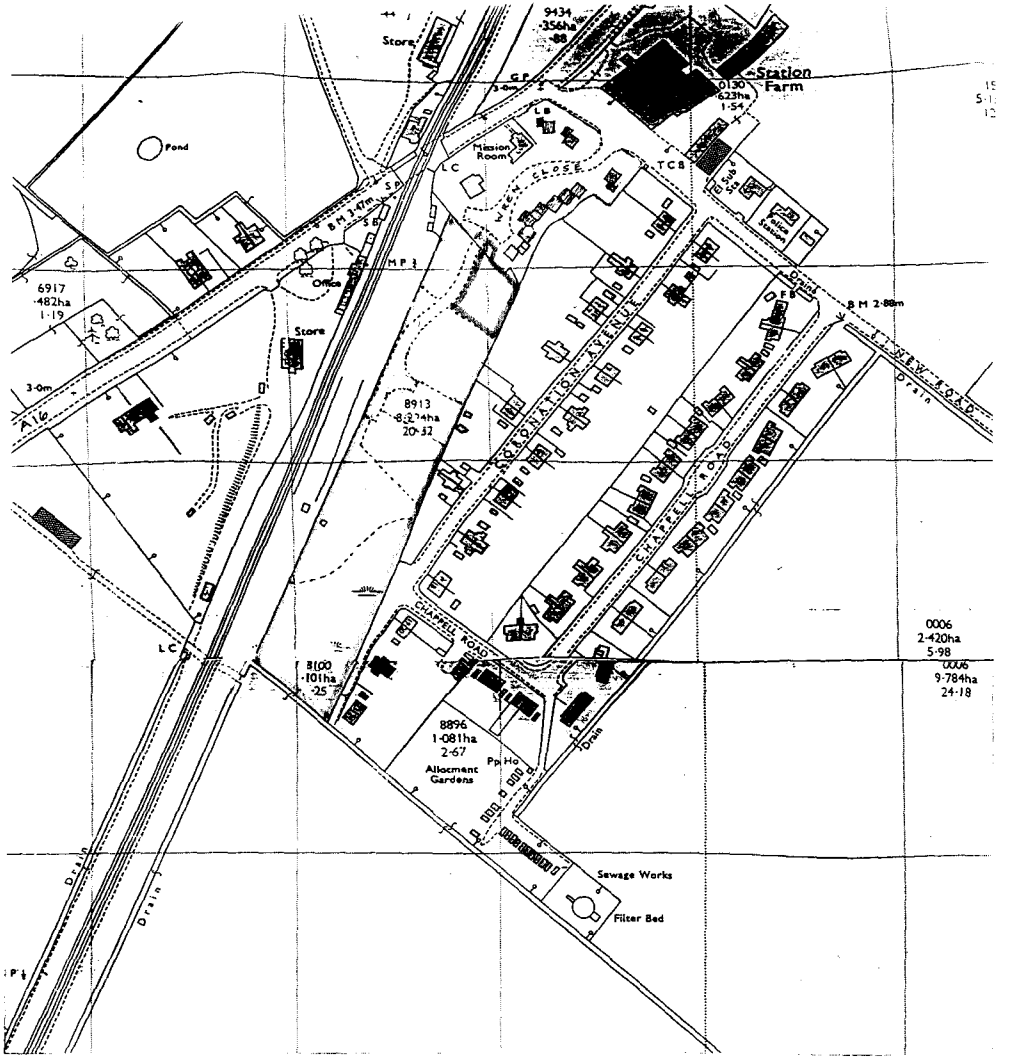


LOCATION PLAN

Scale 1:2500

O. S. Map ref. TF 2015

Crown Copyright Reserved.

L 0065/98

Residential Development off
Wren Close, DEEPING St. NICHOLAS.
for P. W. Jeffes, Esq.

Building Design and Plans
A. ROFFE - 1, Green Lane,
SPALDING, Lincs. PE11 2YE
Tel: 0775 - 723680


Development at Wren Close

DEEPING St. NICHOLAS.

Scale 1:500

Drawing No. 980123

4 Bed House - Plot 12A.

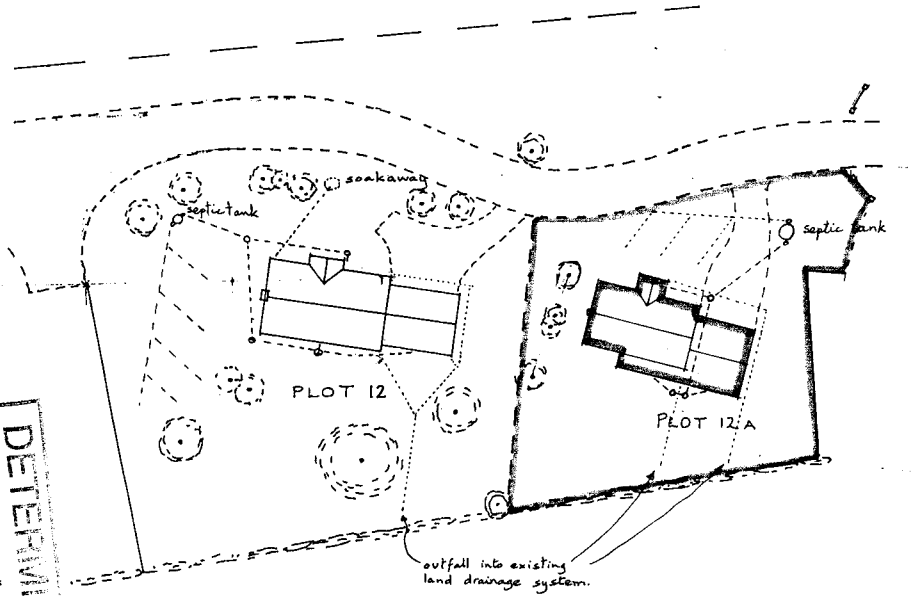

DETERMINED PLAN

0065/98

BUILDING DESIGN and PLANS

ALWYN ROFFE,
1, Green Lane,
SPALDING, Lincs. PE11 2YB
tel : 01775 - 723 680