




FRONT

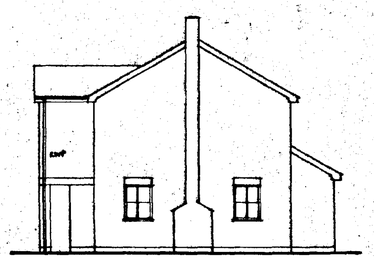


SIDE (right)

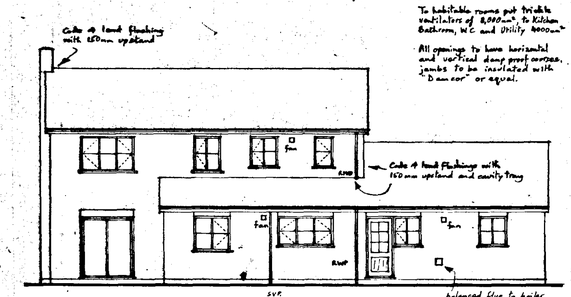


REAR

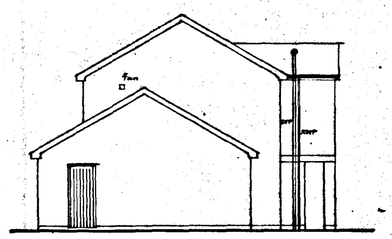


SIDE (Left)

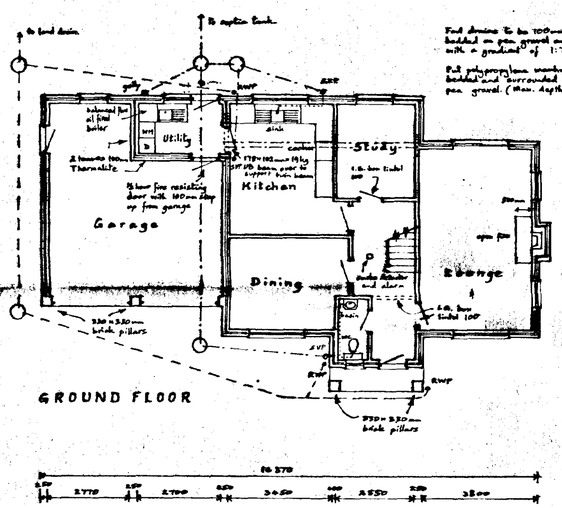


GROUND FLOOR

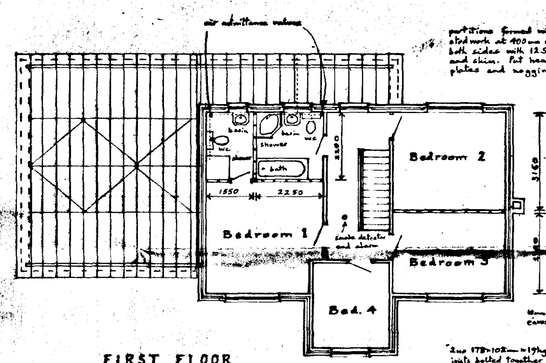


FIRST FLOOR

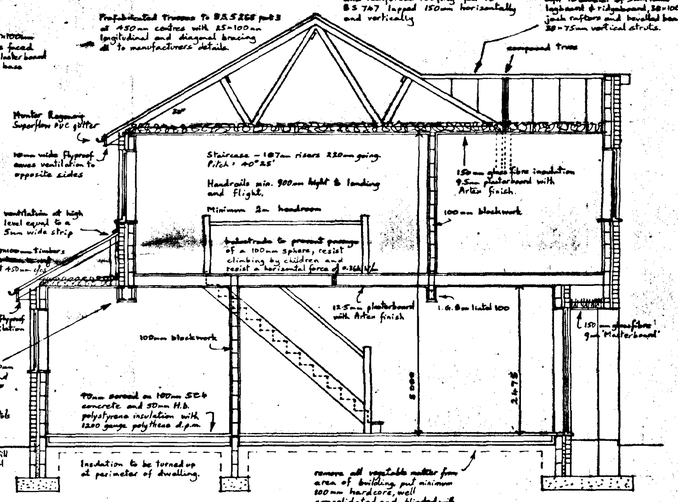


CROSS SECTION

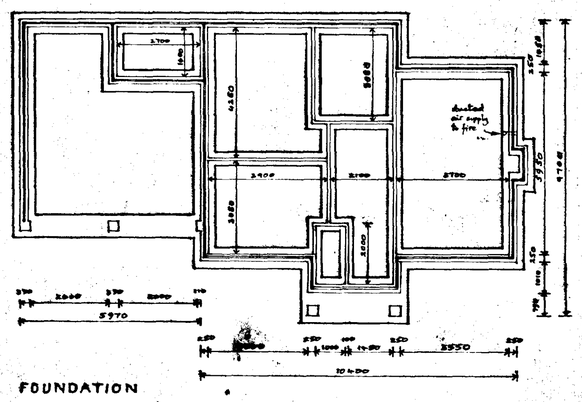

FOUNDATION

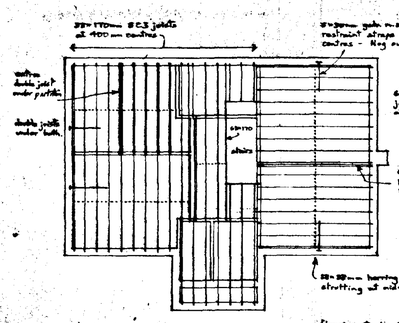

FLOOR JOISTS

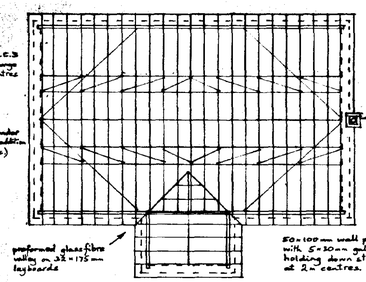

ROOF

SOUTH HOLLAND DISTRICT COUNCIL
HOUSING & PLANNING
23 JAN 1996
Ref: H03/1232/95

DETERMINED
PLAN

Peter Jeffes, Esq.,
Development off Wren Close,
DEEPING St. NICHOLAS, Spalding.

4 Bedroom House Type

Written dimensions to be used in preference to scaled, and all measurements to be verified by checking on site.	Scale 1:100 and 1:50
Local Authority Ref. Planning H03/1232/95 Building Regulations B03/0678/95	Drawing No. 30/B
	Date Oct. 1995

A. ROFFE
BUILDING DESIGN & PLANS
1, Green Lane,
SPALDING, Lincs. PE11 2YB
Tel: 01775-723 680

© COPYRIGHT