PLANT SCHEDULE

PLANT SCHEDULE - DRG.NO.TNA_478rev C Jan 2022

TREES - PUBLIC OPEN SPACE – HEAVY STANDARD TREES

Type.		Quant.	Specification.	Size.
Ac	Acer campestre	5	H Standard	12 – 14 girth 3.50 – 4.0m.
AcS	Acer campestre Streetwise	4	H Standard	12 – 14 girth 3.50 – 4.0m.
Bp	Betula pendula	6	H Standard	12 – 14 girth 70 L. pot
Pa	Prunus avium	9	H Standard	12 – 14 girth 3.50 – 4.0m.
Qr	Quercus robur	2	H. Standard	12 – 14 girth 3.50 – 4.0m.
Sa	Sorbus aria	2	H Standard	12 – 14 girth 3.50 – 4.0m.
TcS	Tilia cordata Streetwise	9	H. Standard	12 – 14 girth 3.50 – 4.0m.

FEATHERED TREES

Type.		Quant.	Specification.	Size.
Ag	Alnus glutinosa	9	175 / 200 cm.	Stem untrimmed
Bpu	Betula pubescens	3	175 / 200 cm.	Stem untrimmed
Ms	Malus sylvestris	4	175 / 200 cm.	Stem untrimmed
Sa	Sorbus aucuparia	4	175 / 200 cm.	Stem untrimmed

TREES – Private Gardens

Type.		Quant.	Specification.	Size.
AC	Acer campestre	4	Standard	8 – 10 girth 2.70 – 3.0 m.
AL	Amelanchier lamarkii	8	Standard	8 – 10 girth 2.70 – 3.0 m.
Bp	Betula pendula	5	Standard	8 – 10 girth 45L. pot
ME	Malus Everest	4	Standard	8 – 10 girth 2.70 – 3.0 m.
MR	Malus Rudolph	5	Standard	8 – 10 girth 2.70 – 3.0 m.
PR	Prunus Rancho	8	Standard	8 – 10 girth 2.70 – 3.0 m.

All Trees staked and tied and supplied by specialist nursery i.e Barcham, Boningale, Coles or similar recognised nursery.

HEDGES

Type	Quant.	Size	Specification
H1			
Native Hedge :-			
Acer campestre	45	450 – 600mm.	B.R.
Corylus avellana	45	450 – 600mm.	B.R.
Crataegus monogyna	230	450 – 600mm.	B.R.
Ilex aquifolium	45	450 – 600mm.	2L. pot.
Prunus spinosa	23	450 – 600mm.	B.R.
Rosa canina	23	450 – 600mm.	O.G.
Viburnum opulus	45	450 – 600mm.	B.R.
(Plant at 2 per lin.m. in 2 staggered rows)			

Type	Quant.	Size	Specification
H2			
Pittosporum tenuifolium	247	300 – 400mm.	3 L. central leader well balanced
(Plant at 3 per lin.m. in 1 single row)			

Type	Quant.	Size	Specification
H3			
Berberis darwinii	160	300 – 400mm.	2L. 3 breaks lower third.
(Plant at 3 per lin.m. in 1 single row)			

Type	Quant.	Size	Specification
H4			
Lavandula vera	554	300 – 450mm.	Bushy 5 breaks lower third.
(Plant at 4 per lin.m. in 2 staggered rows)			

WOODLAND MIX – approx. 754m2.

Type.	Quant.	Size	Specification.
Acer campestre	105	450 – 600mm.	B.R.
Betula pendula	35	450 – 600mm.	B.R.
Corylus avellana	35	450 – 600mm.	B.R.
Crataegus monogyna	400	450 – 600mm.	B.R.
Ilex aquifolium	18	300 – 400mm.	2L.
Prunus spinosa	18	450 – 600mm.	B.R.
Quercus robur	18	450 – 600mm.	B.R.
Rosa canina	35		O.G.
Sorbus aucuparia	18	450 – 600mm.	B.R.
Viburnum opulus (Sterile)	70	450 – 600mm.	B.R.

Plant in min. species groups of 5 – 15 No. plants per group at 1/m2 centres in area of established grass. Grass mix to be EG22 supplied by Emorsgate.

NATIVE SHRUBS

Type.	Quant.	Size	Specification.
Cornus sanguinea	138	450 – 600mm.	B.R.
Corylus avellana	97	450 – 600mm.	B.R.
Crataegus monogyna	120	450 – 600mm.	B.R.
Ilex aquifolium	8	300 – 450mm.	B.R.
Sambucus nigra	8	450 – 600mm.	B.R.
Viburnum opulus	85	450 – 600mm.	B.R.

SPECIMEN SHRUBS – Private Gardens.

Type.		Quant.	Size	Pot	Density	Specification.
CF	Cotinus Flame	8	600 – 800mm.	10L.	-	3 breaks lower third.
HJ	Hamamelis x int Jelena	12	600 – 800mm.	10L.	-	2 breaks lower third
HP	Hamamelis mol Pallida	7	600 – 800mm.	10L.	-	2 breaks lower third.
MC	Mahonia Charity	5	600 – 800mm.	10L.	-	3 breaks lower third.

SHRUBS / CLIMBERS.

Type.	Quant.	Size	Pot	Density	Specification.
Aucuba crotonifolia	22	300 – 400mm.	3L.	3/m2	Bushy 5 breaks lower third.
Cistus Silver Pink	25	300 – 400mm.	3L.	4/m2	3 breaks lower third.
Cornus spaethii	10	300 – 400 mm.	2L.	2/m2	3 breaks lower third.
Cornus Elegantissima	17	300 – 400 mm.	2L.	2/m2	3 breaks lower third.
Euonymus Blondy	40	300 mm. min.	2L.	4/m2	5 breaks lower third bushy.
Euonymus Silver Queen	80	300 mm. min.	2L.	4/m2	5 breaks lower third bushy.
Forsythia Minigold	25	400 – 600mm.	2L.	2/m2	2-3 breaks lower third.
Hebe Blue Gem	52	200 – 300mm.	3L.	4/m2	3 breaks lower third
Hebe White Gem	52	200 – 300mm.	3L.	4/m2	3 breaks lower third
Hydrangea petiolaris	17	300 – 400 mm.	3L.	-	3 breaks lower third.
Lavandula spica Hidcote	49	300 – 400mm.	3L.	4/m2	3 breaks lower third.
Lonicera Maigreen	60	300 – 400mm.	2L.	4/m2	Dense bushy plant.
Photinia Red Robin	20	400 – 600 mm.	3L.	2/m2	3 breaks lower third.
Pyracantha rogersiana	22	400 – 600 mm.	2L.	-	2 breaks lower third.
Pyracantha rogersiana Flava	25	400 – 600 mm.	2L.	-	2 breaks lower third.
Rosa Gloriana	38	400 – 600mm.	Supplied by recognised Rose Grower		
Skimmia Kew Green	63	300 mm.	2L.	4/m2	5 breaks lower third
Spiraea Goldflame	25	300 – 400mm.	3L.	3/m2	Bushy 5 breaks lower third.
Spiraea Snowmound	23	300 – 400mm.	3L.	3/m2	Bushy 5 breaks lower third.

AQUATIC PLANT MIX – Plant 50% of Wetland with the following plant plug species at 3 per m2

Carex riparia
Juncus effuses
Lythrum salicaria
Veronica beccabunga
Caltha palustris
Mentha aquatica
Ranunculus flammulaDrg.

GRASS

Purpose grown Grade "A" cultivated turf not less than 15 mm. thick consisting of fine grasses free from broad leaved weeds, rye grass and other coarse grasses.

GRASS SEED - for Public Open Spaces

Seed mix to be supplied by Emoregate – mix EM3 /EG22 / EM8 or similar approved seed mix.

BULBS

Type.	Plant.
Crocus vernus (Spring Crocus)	Spring
Crocus nudiflorus (Autumn Crocus)	Autumn
Muscari latifolium (Grape Hyacinth)	Spring
Narcissus Jack Snipe	Early to Mid Spring
Narcissus Pride of Cornwall	Autumn to Mid Spring
Narcissus Cheerfulness	Spring to Early Summer

Plant at 25/m2 in groups of 100 No. per group.

NOTE:


This drawing to be read in conjunction with

- Landscape Specification
- Architectural & Engineering information prepared by Jelson Ltd
- Arboricultural Report to BS 5837:2012 prepared by AWA Tree Consultants.

ADDITIONAL BOUNDARY PLANTING ADJACENT PLOT 01

Hawthorn based 600/900mm Pack of 100no.plants

Plants to be supplied by HEDGES DIRECT - 01257 494 025

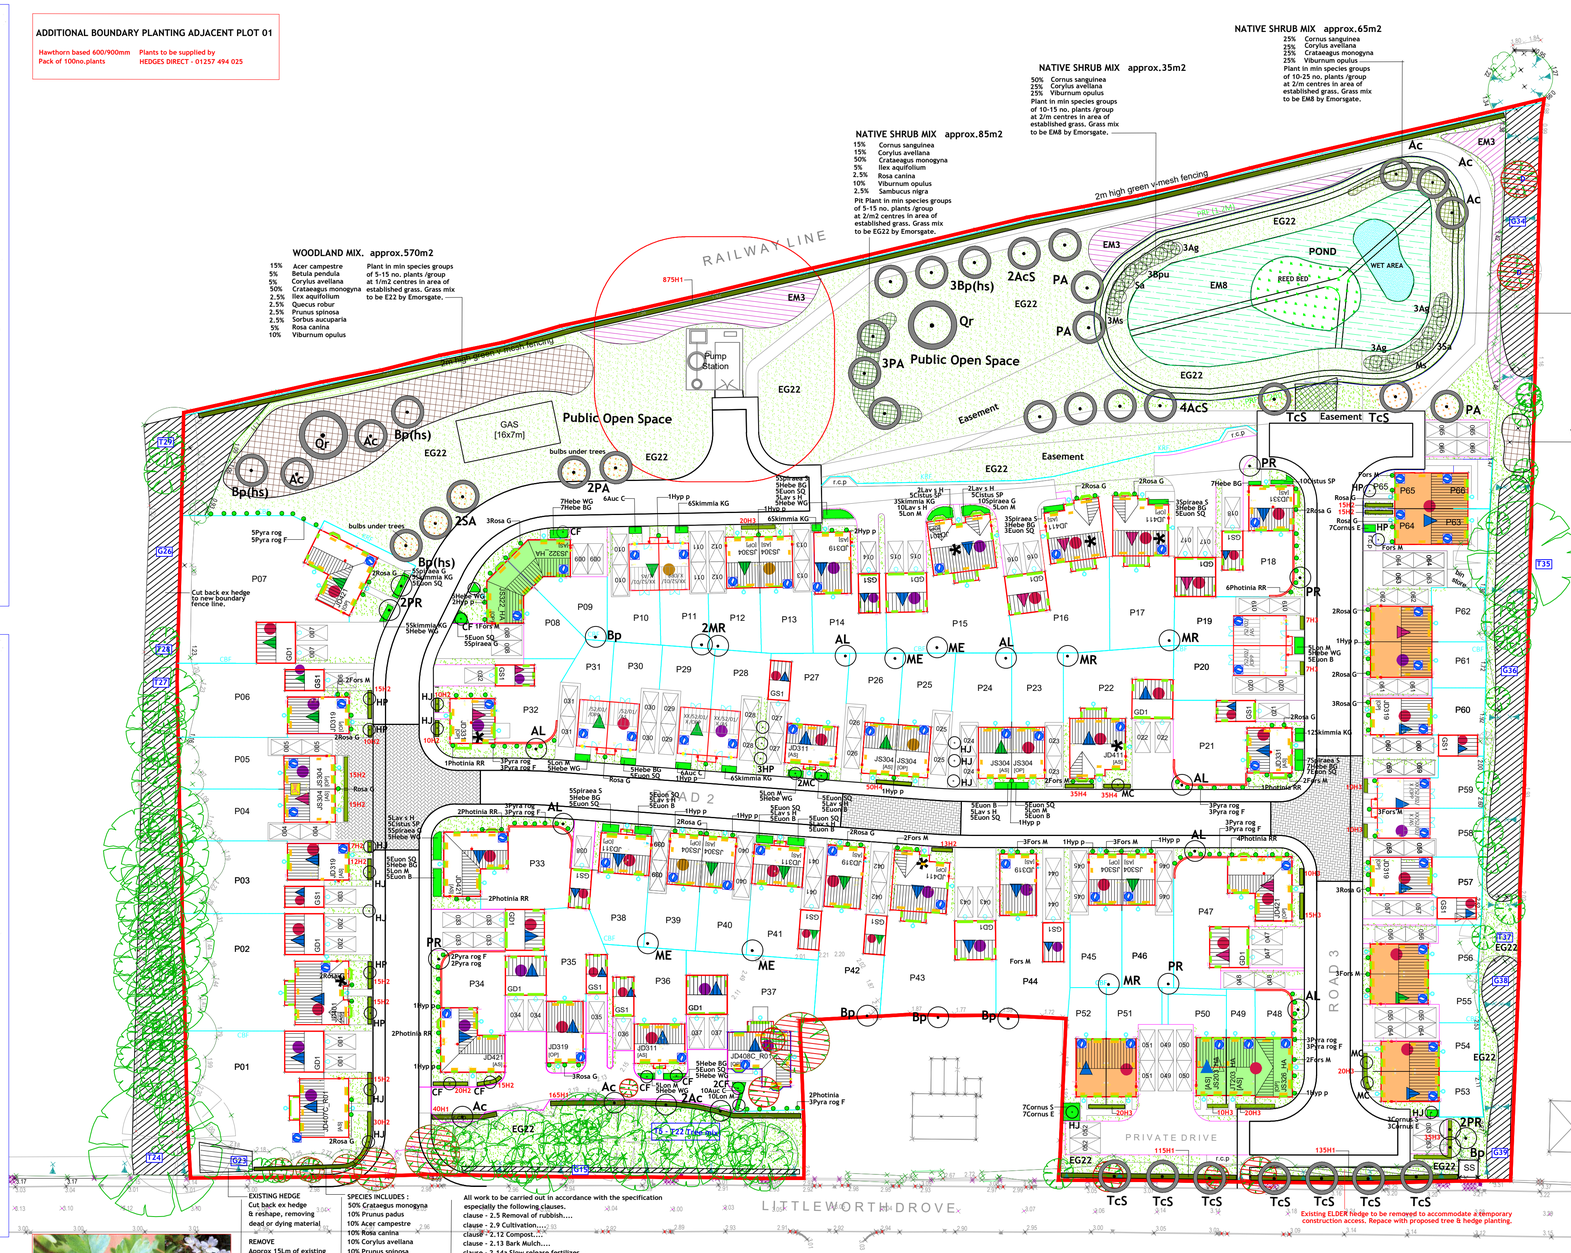



REPLACEMENT HEDGE MIX BY HEDGES DIRECT

REV C 20 1 22 All landscape proposals revised in accordance with revised planning & engineering layouts drg.nos. DEE 01.101 rev T, & DEEP / ENG / 700/01C

REV B 20 12 21 Existing boundary hedge removed & replaced with new tree & hedge planting.

REV A 6 12 21 Existing boundary hedge removed & replaced with new planting

REVISION

Job / Contact **Proposed Residential Development at Littleworth Drove Deeping St.Nicholas Lincolnshire**

Drawing Title: **Landscape Proposals.**

Drawing No: **TNA_478_01rev.C**

Drawn by: **TNA/JN**

North:

Date : **July 2019**

Scale: **1:500 @ A1**

Taylor Nightingale & associates
CHARTERED LANDSCAPE ARCHITECTS
42 Templar Road
Ashby de la Zouch
Leicestershire LE65 2AD
Telephone 01530 458510 - 24hr Answerphone

DEEPING ST NICHOLAS LINCOLNSHIRE