


FRONT ELEVATION

SIDE ELEVATIONS

REAR ELEVATION

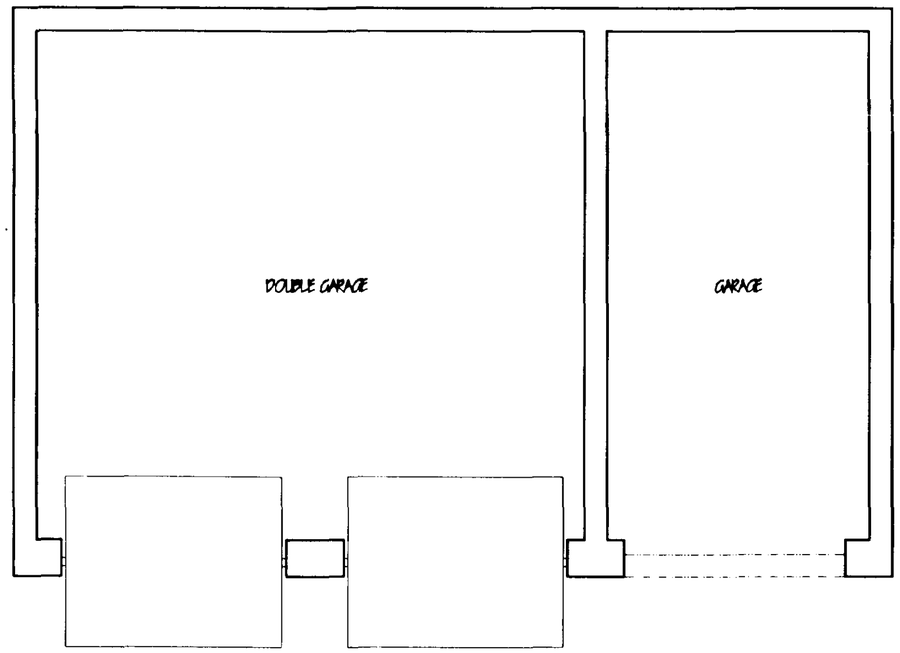

FLOOR LAYOUT

DETERMINED PLAN

0078/01

Contractor To Check All Dimensions On Site Before Work Commences.

Rev.	Date.	Init.	Revision Details.

PODDINGTONS
Architectural Design Consultants
Rabbit Hollow, Church Lane, North Rauceby, Sleaford, Lincs. NG34 8QU
Tel. (01529) 488033 Fax. (01529) 488044


Project.

PROPOSED FARM DWELLING AT: LITTLEWORTH DROVE A16 DEEPING ST NICHOLAS

Drawing.

PLANNING

Scale.	Drawing. No.
1:50 1:100 1:1250 1:500	3003-2
Drawn.	
Date.	Rev.

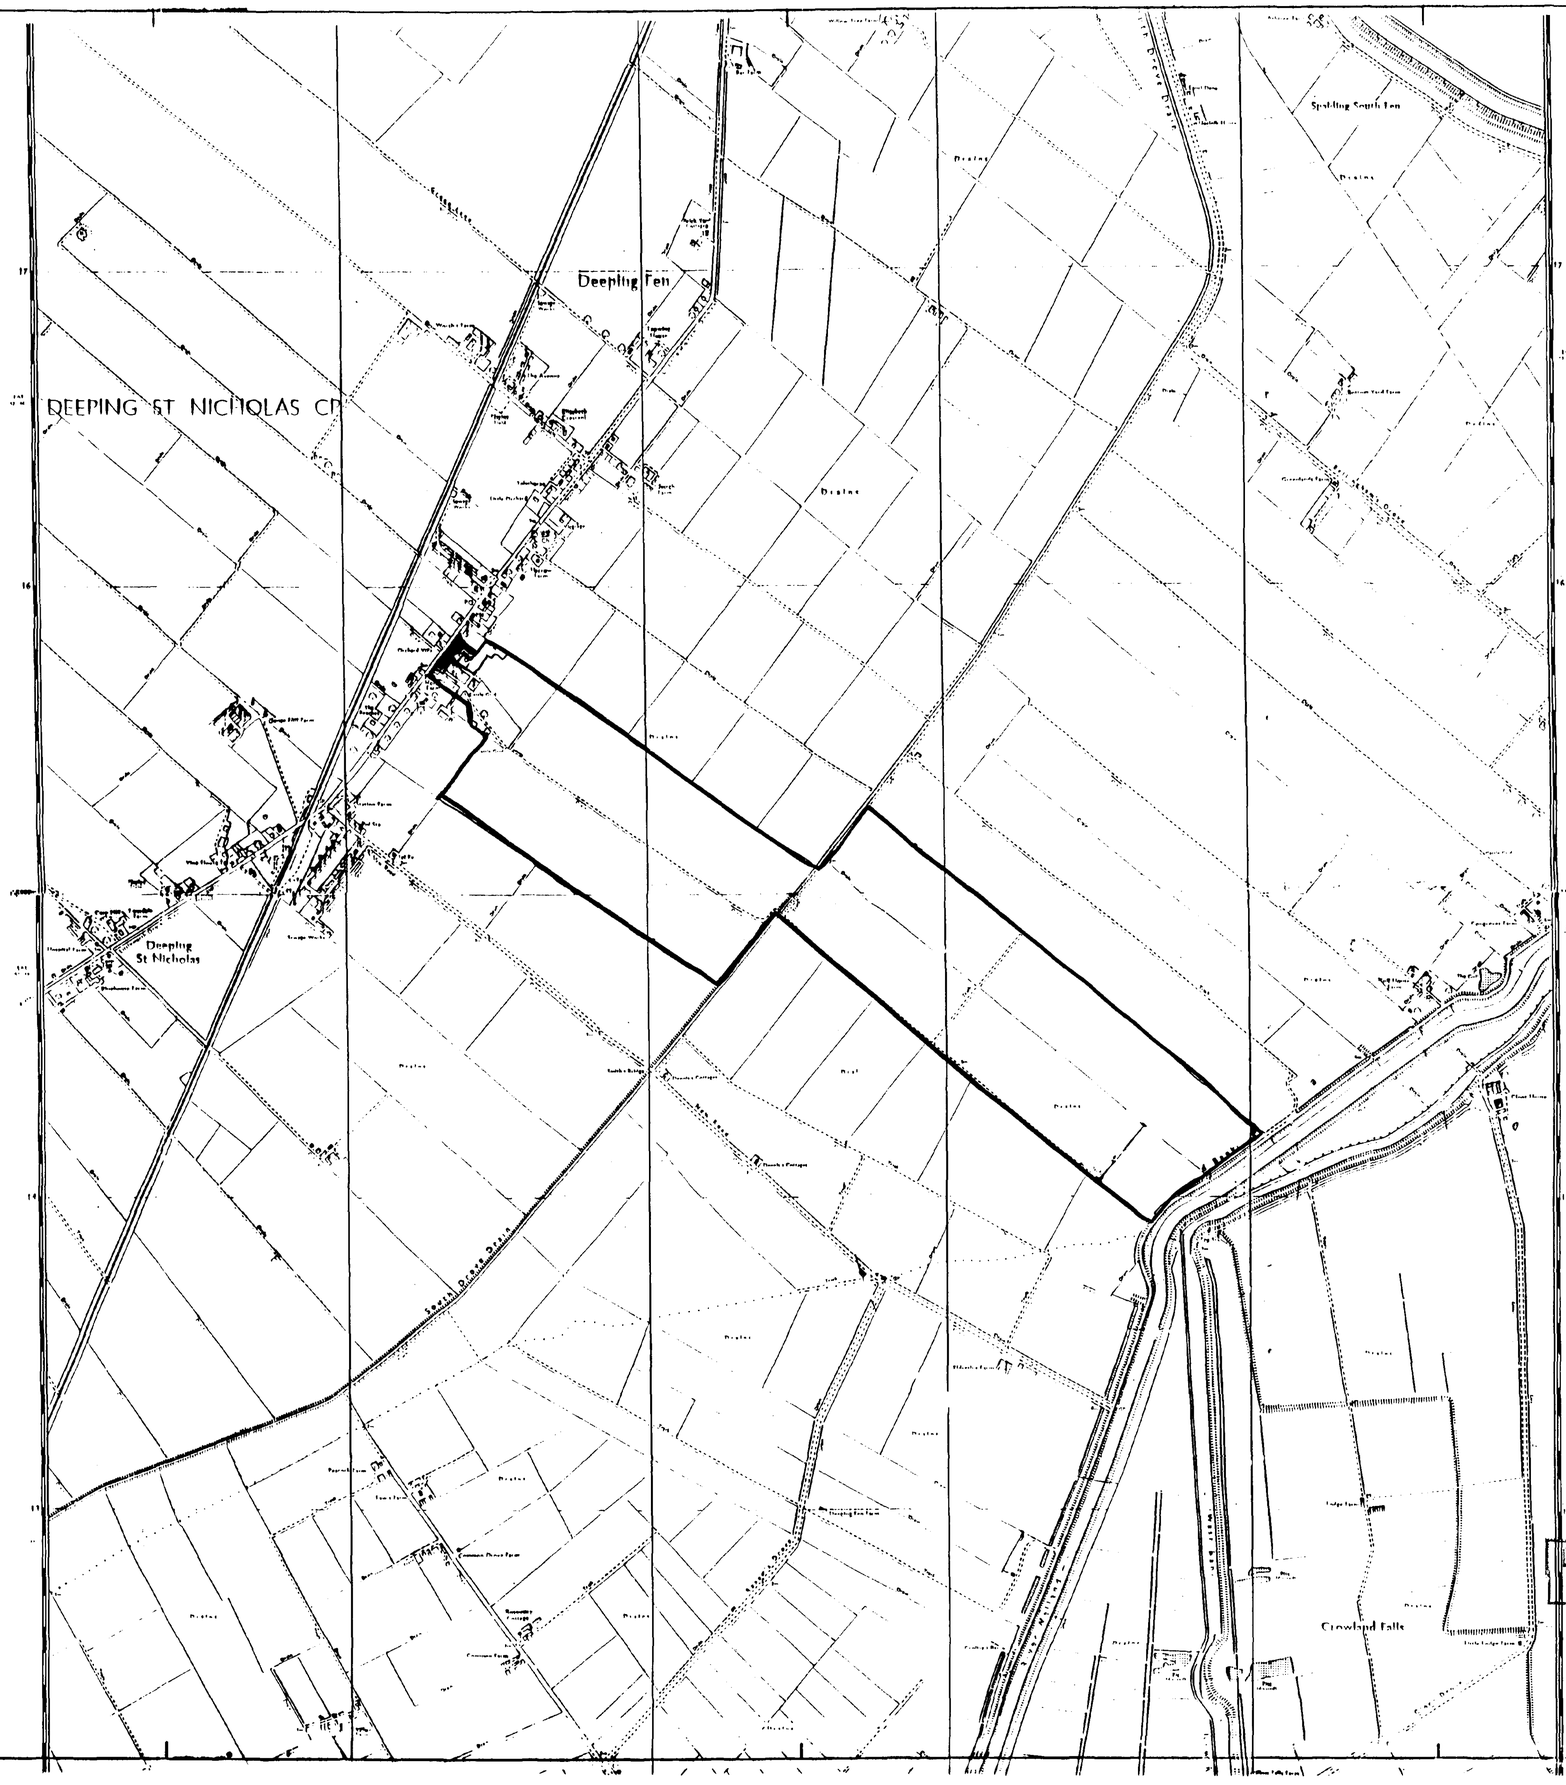

DETERMINED PLAN

Contractor To Check All Dimensions On Site Before Work Commences.

Rev.	Date.	Init.	Revision Details.

PODDINGTONS
Architectural Design Consultants
Rabbit Hollow, Church Lane, North Rauceby, Sleaford, Lincs. NG34 8QU
Tel. (01529) 488033 Fax. (01529) 488044

Project.
PROPOSED FARM DWELLING AT: LITTLEWORTH DROVE A16 DEEPING ST NICHOLAS

Drawing.
PLANNING

Scale. 1:10 000 | Drawing. No. 3003-4


Drawn.

Date. | Rev.


0078b1




FRONT ELEVATION

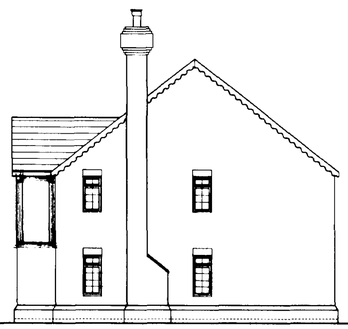


SIDE ELEVATION

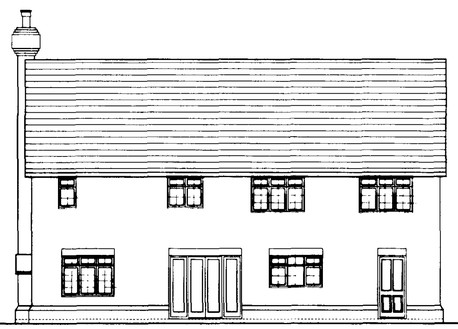


REAR ELEVATION

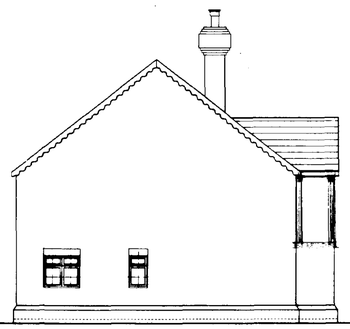

SIDE ELEVATION

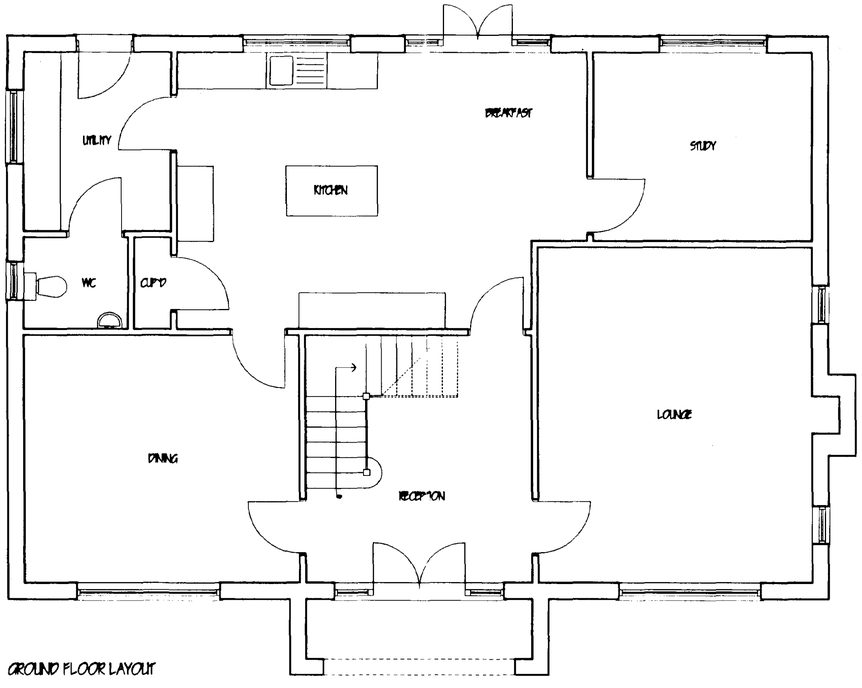

GROUND FLOOR LAYOUT

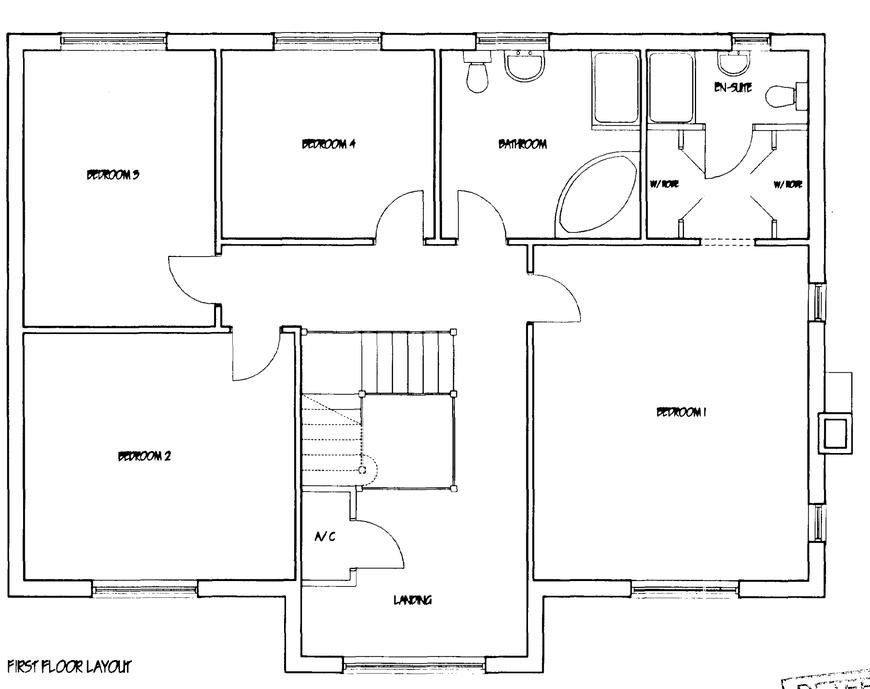

FIRST FLOOR LAYOUT

DETERMINED
PLAN

0078/01

Contractor To Check All Dimensions On Site Before Work Commences.

Rev.	Date.	Init.	Revision Details.

PODDINGTONS

Architectural Design Consultants

Rabbit Hollow, Church Lane, North Rauceby, Sleaford, Lincs. NG34 8QU
Tel. (01529) 488033 Fax. (01529) 488044

Project.

PROPOSED FARM DWELLING AT: LITTLEWORTH DROVE A16 DEEPING ST NICHOLAS

Drawing.

PLANNING

Scale.	Drawing. No.
1:50 1:100 1:2500 1:500	3003-1
Drawn.	
Date.	Rev.

= TREES TO BE REMOVED

NOTIONAL BOUNDARY

existing dwelling

PROPOSED DWELLING

PROPOSED GARAGE

stump

PROPOSED DRIVE AND TURNING FACILITY.


stump

existing building

form new access FROM FARMYARD

LITTLEWORTH DROVE (A16)

SITE PLAN 1:200

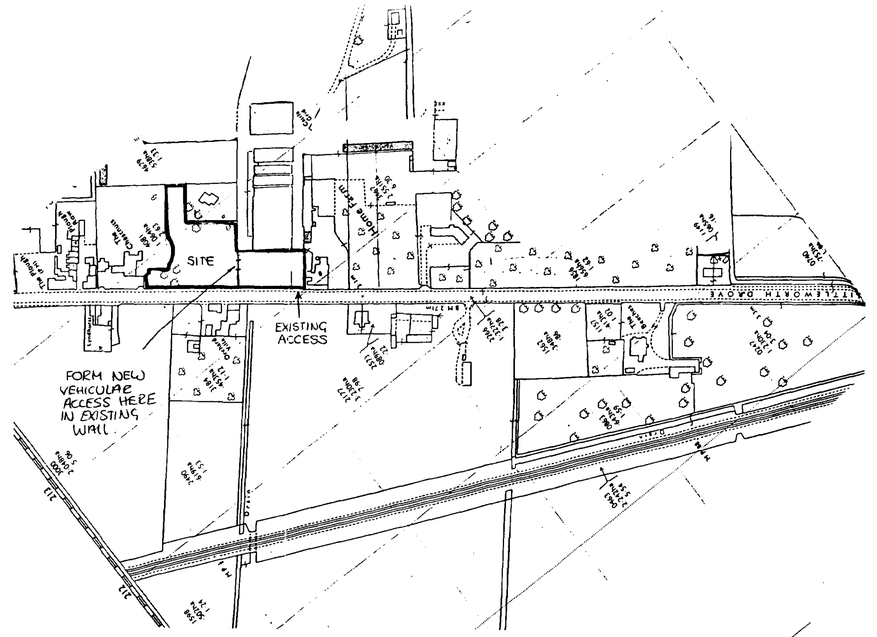

LOCATION PLAN
1:2500

DETERMINED PLAN

0078/01

Contractor To Check All Dimensions On Site Before Work Commences.

Rev.	Date.	Init.	Revision Details.

PODDINGTONS
Architectural Design Consultants
Rabbit Hollow, Church Lane, North Rauceby, Sleaford, Lincs. NG34 8QU
Tel. (01529) 488033 Fax. (01529) 488044

Project.
PROPOSED FARM DWELLING AT: LITTLEWORTH DROVE A16 DEEPING ST NICHOLAS

Drawing.
PLANNING

Scale.	Drawing. No.
1:50 1:100 1:2500 1:500	3003-3
Drawn.	
Date.	Rev.