


16 Stowgate, Deeping St
James, Peterborough,
Lincolnshire, PE6 8RW

OS MasterMap 1250/2500/10000 scale
25 January 2016, ID: CM-00495980
www.centremapslive.co.uk

1:1250 scale print at A4, Centre: 518979 E, 311326 N

©Crown Copyright Ordnance Survey. Licence no.
100019980

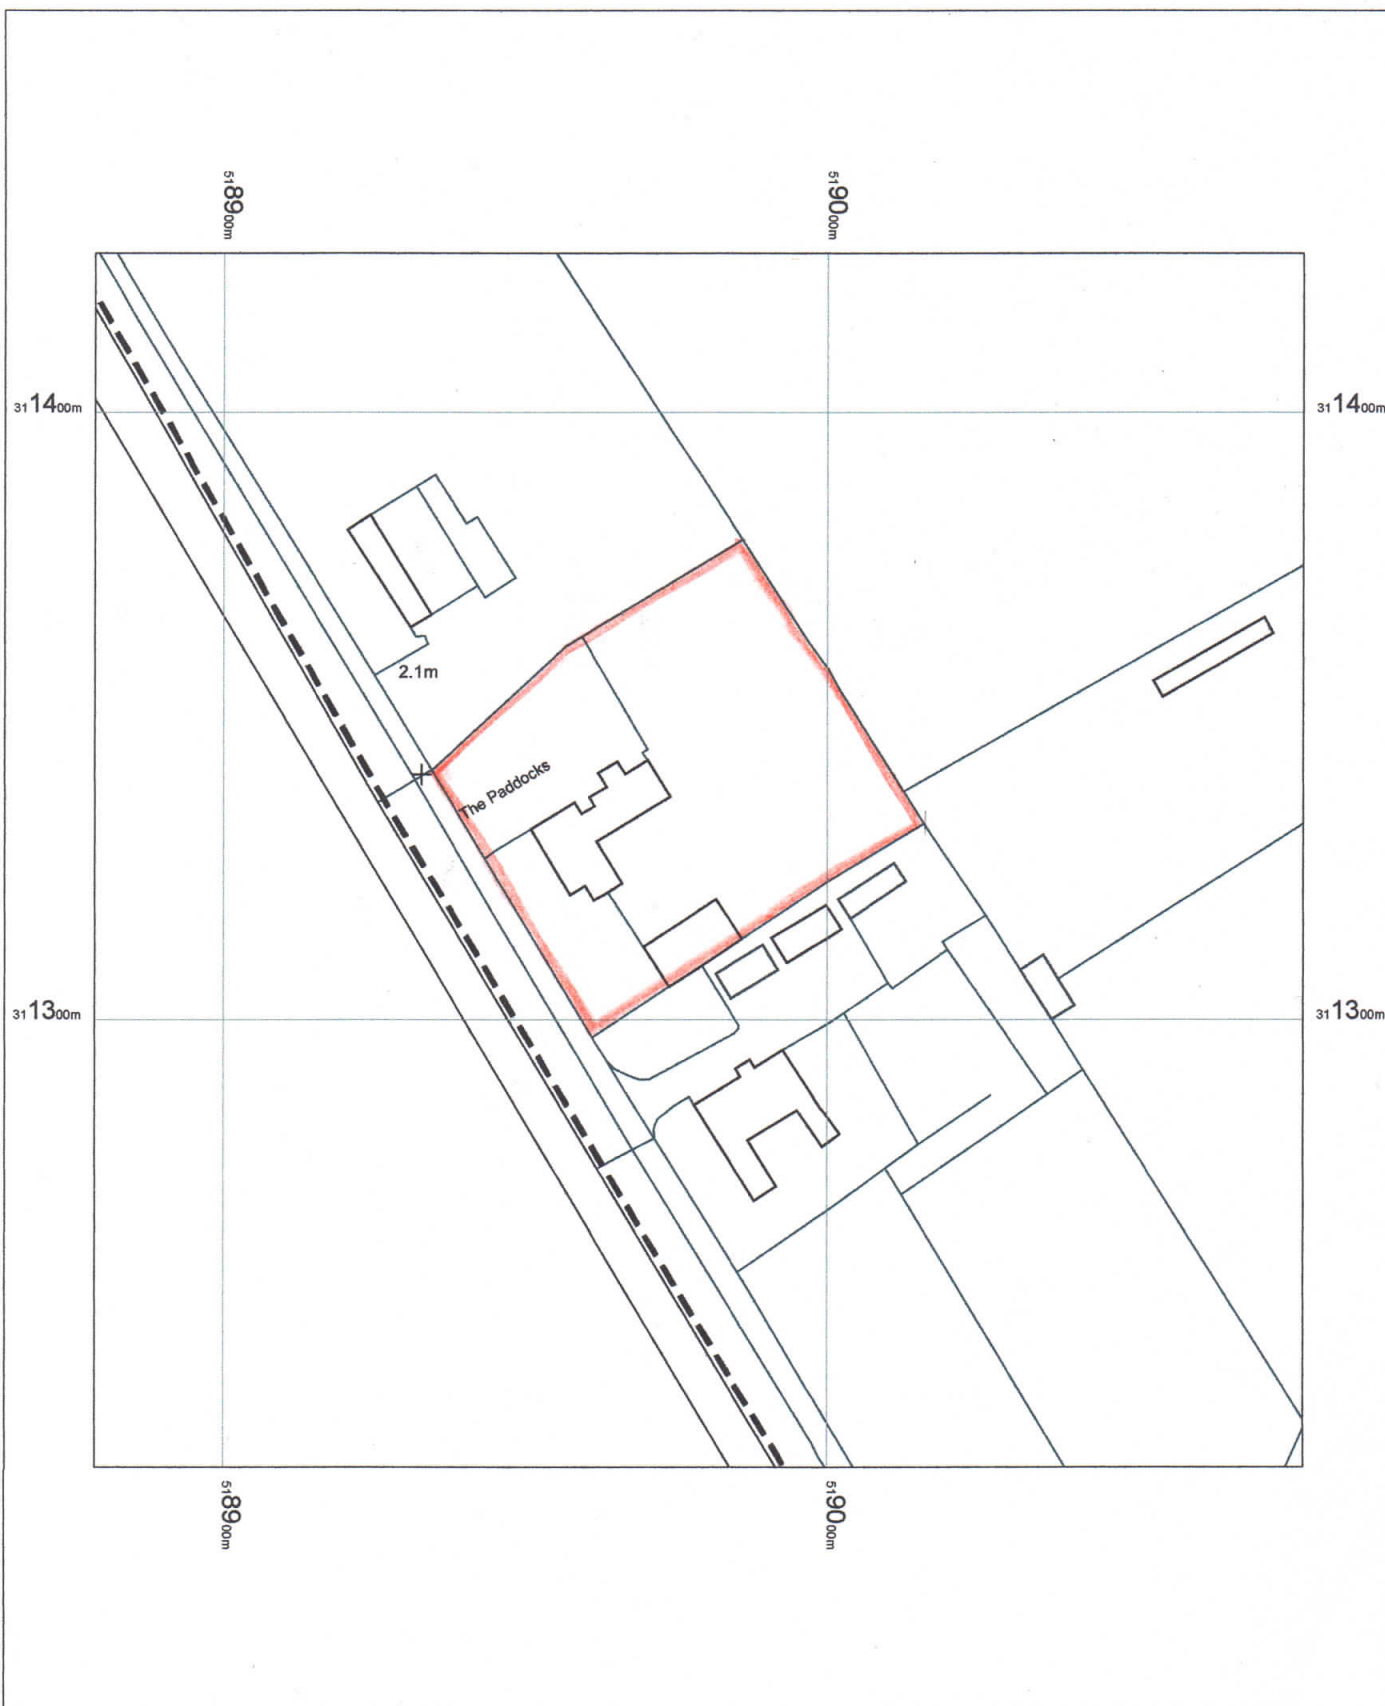