


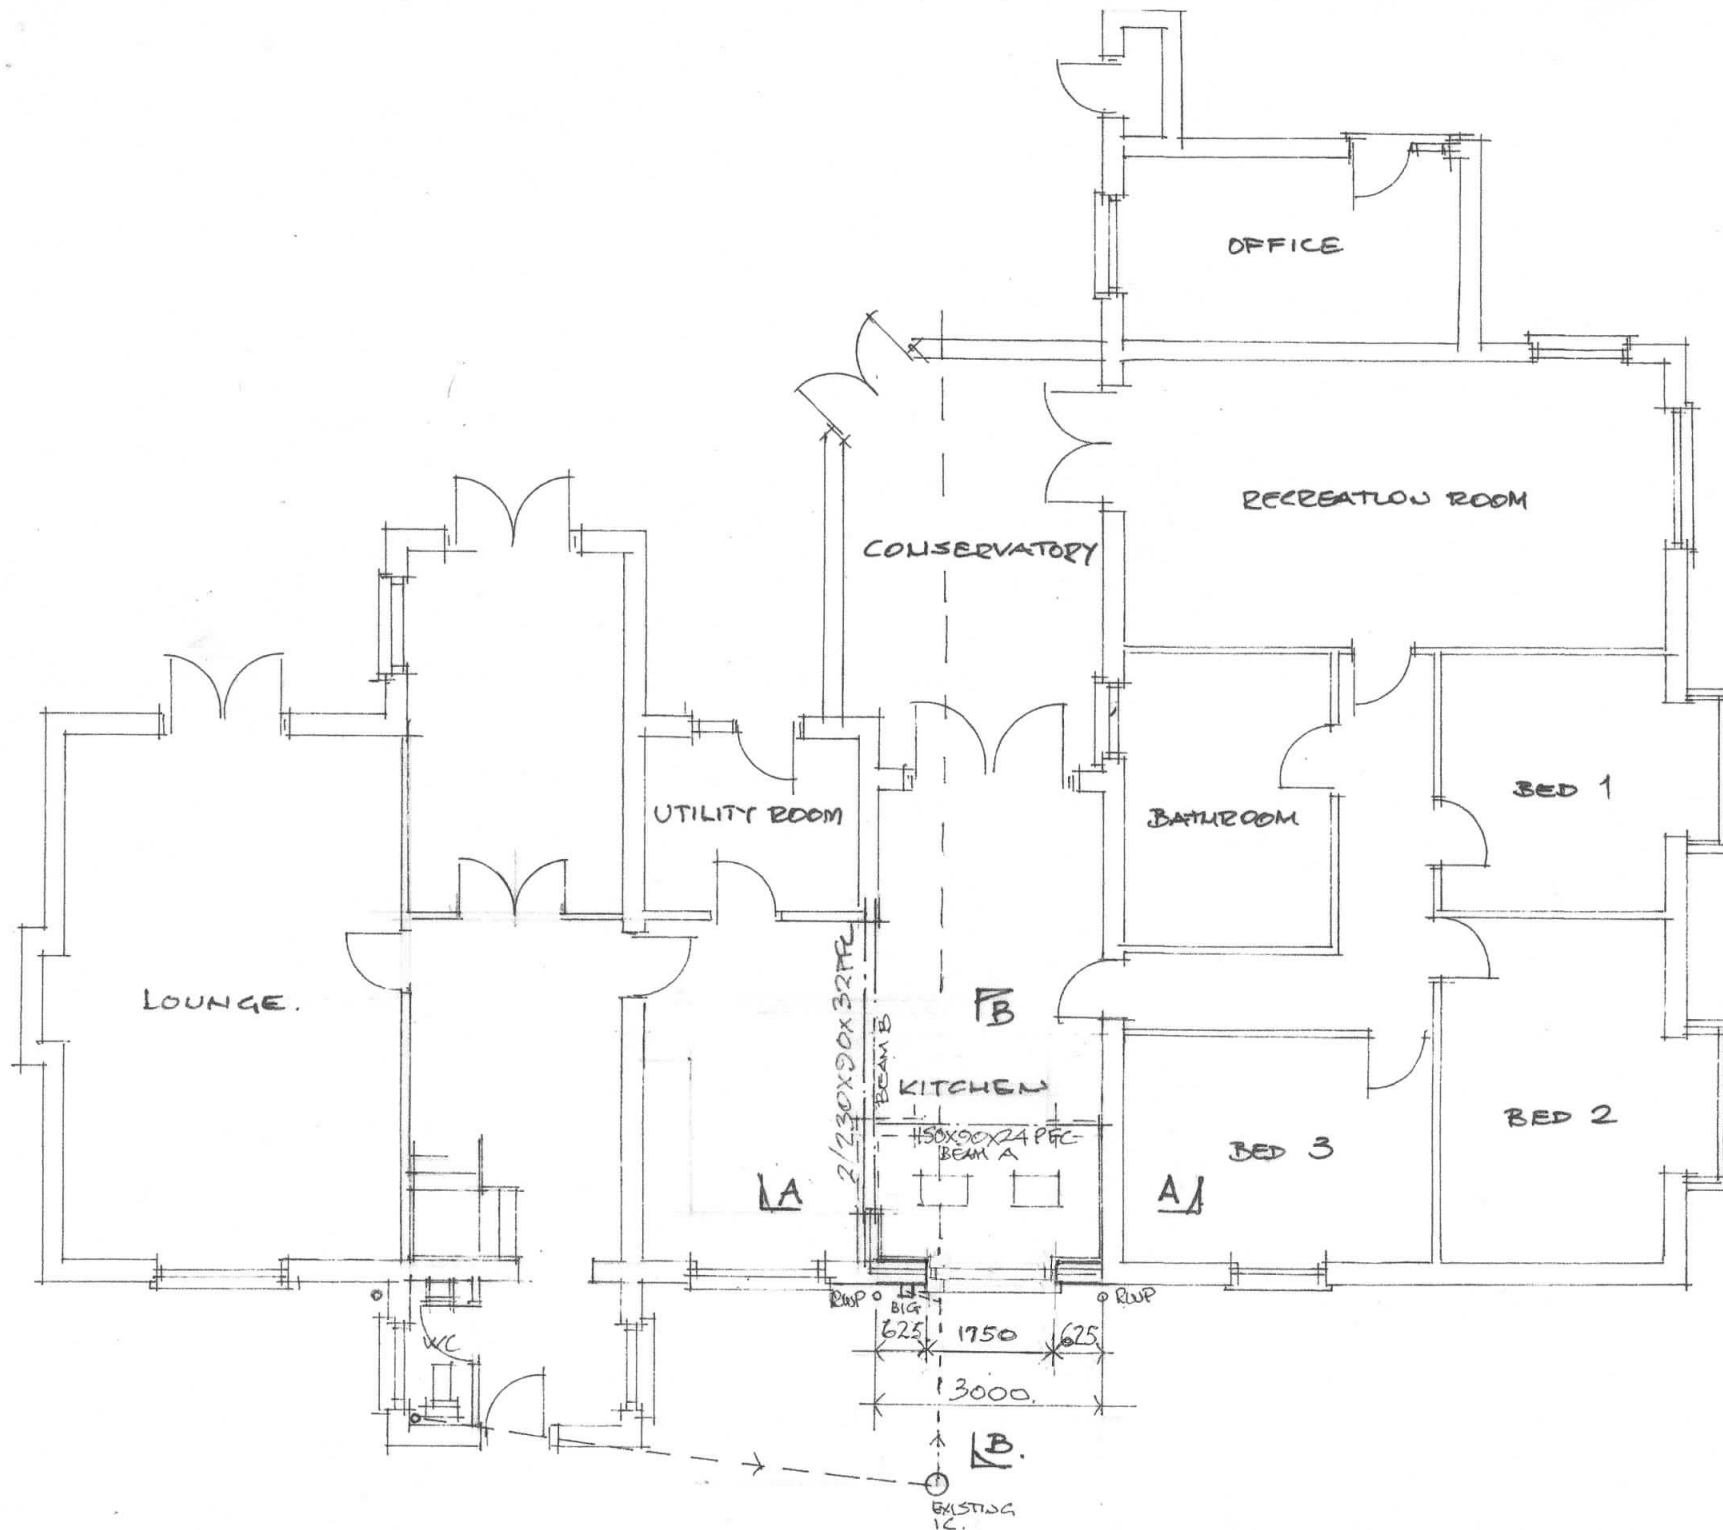

Proposed Extension At
16 Stowgate
Deeping St. James
Lincs

Proposed Ground Floor

Drg No 5105/ 3
Date Jan 2016
Scale 1:100

Old Court Builders
Matheson House
Oxcroft Bank
Shepau Stow
Lincs
PE12 0TY
Tel 01406 330724