N


EXISTING SITE LOCATION PLAN 1:1250



1:1250 Scale Bar

0 20 40 60 80 100

EXISTING BLOCK PLAN 1:200

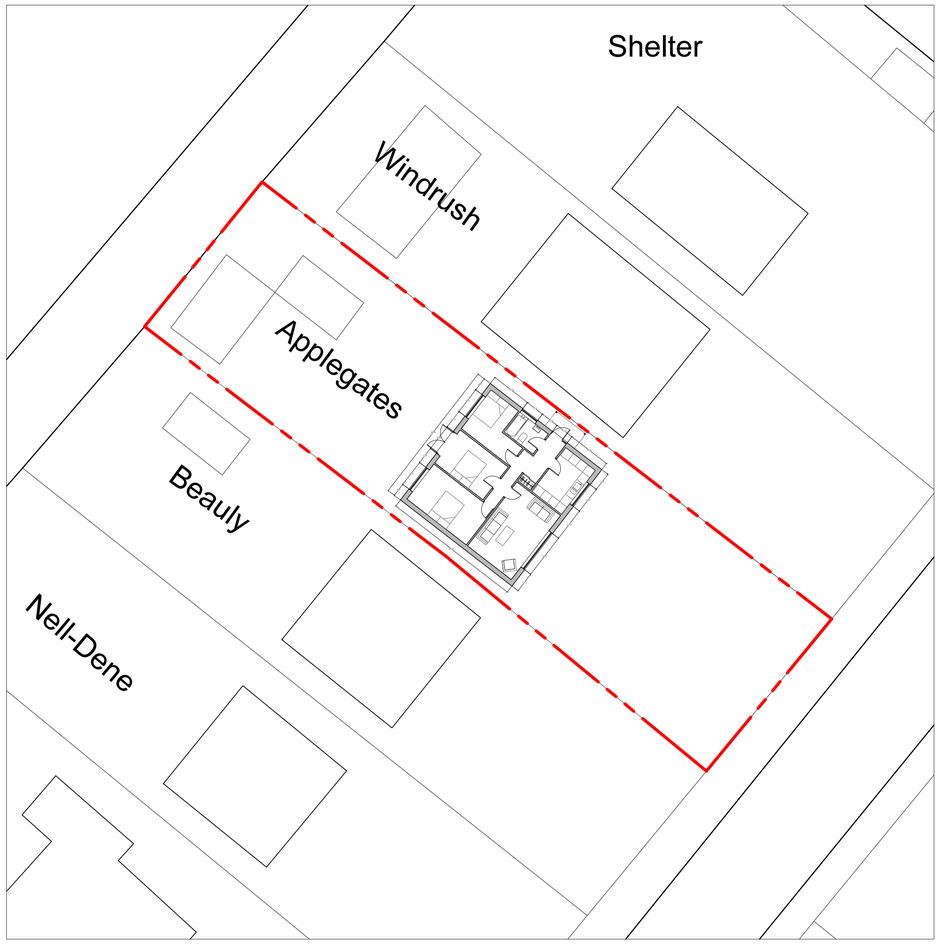

1:200 Scale Bar

0 5 10 15 20 25

NOTES:
The level of information in this drawing is in relation to submitting a PLANNING APPLICATION.

The information shown should not be used for any purpose (such as building regulations, costing or construction) unless permission is expressly granted by the client / Crown Barclay Limited.

Responsibilty for Party Wall and Rights to Light lay with the client.

ALL dimensions should be checked on site.

This drawing is subject to copyright.

PLANNING

crownbarclay.co.uk

6 The Park, St. Pegas Road, Peakirk, Peterborough, PE6 7NG
(01733) 253994
info@crownbarclay.co.uk
www.crownbarclay.co.uk

Client: Mr I Schipschi
Address: Applesgate, Campains Lane, Deeping St. Nicholas, PE11 3EX

DWG Title: Existing Site Location & Block Plans
DWG No: 2018-126-01_PA

Date: 12-01-2017
Scale: 1:50 @A1 / 1:100 @ A3