

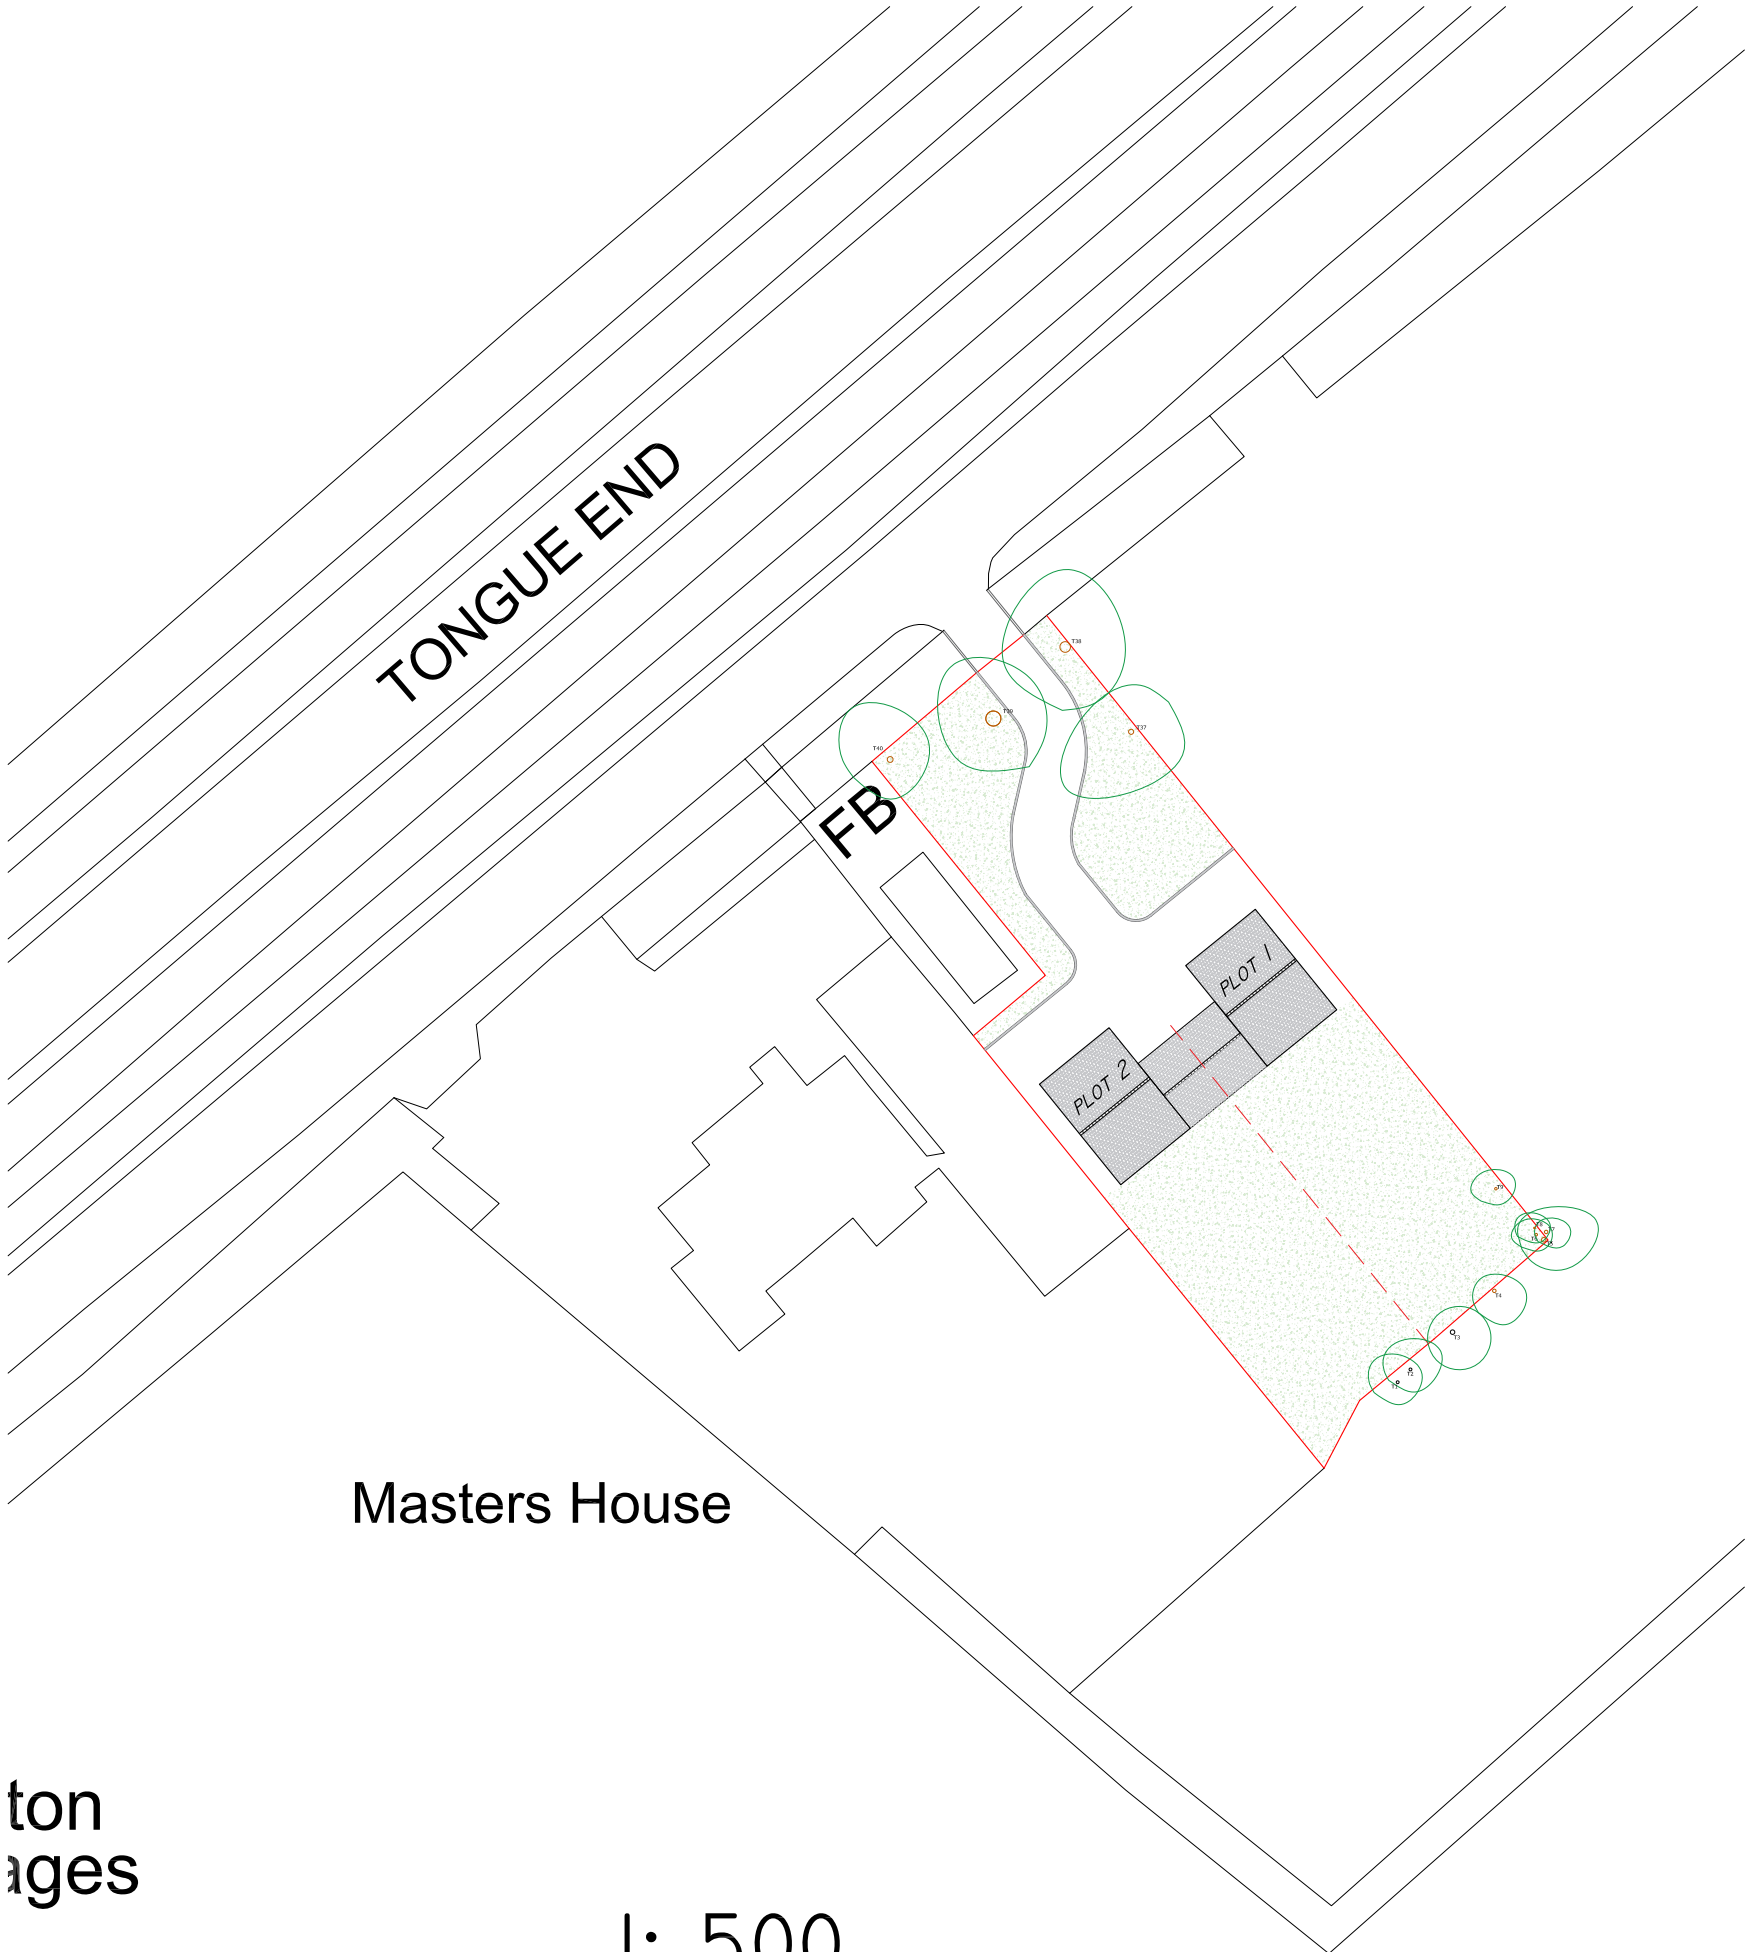


1: 500

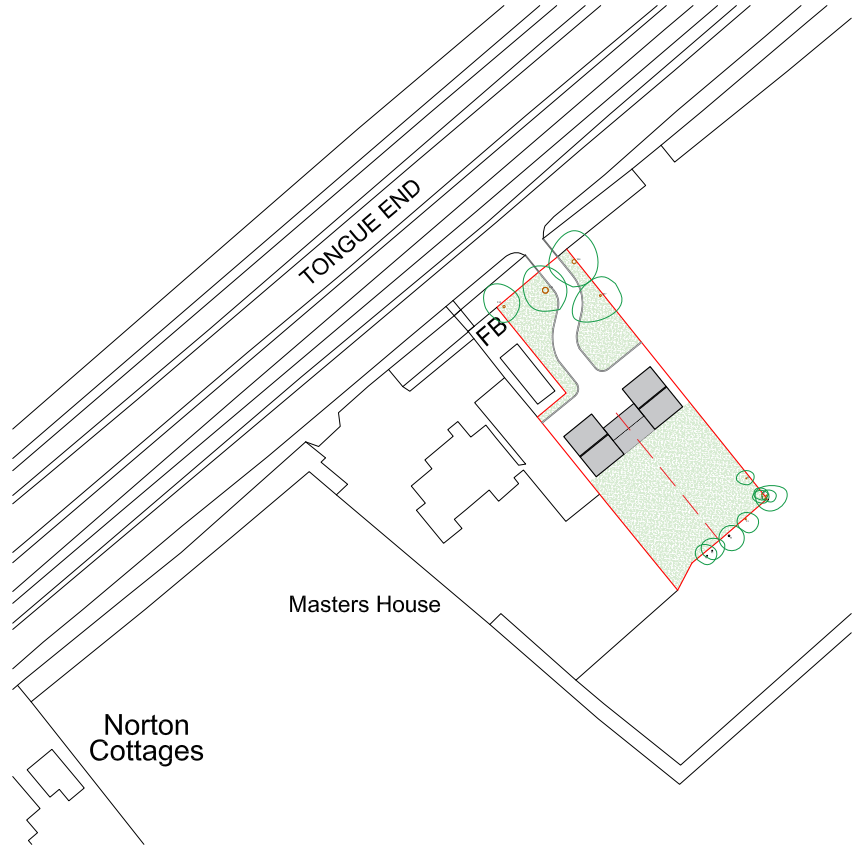

Produced on 07 March 2019 from the Ordnance Survey National Geographic Database and incorporating surveyed revision available at this date.
This map shows the area bounded by 516466,319009 516466,319151 516608,319151 516608,319009
Reproduction in whole or part is prohibited without the prior permission of Ordnance Survey.
Crown copyright 2019. Supplied by copla ltd trading as UKPlanningMaps.com a licensed Ordnance Survey partner (100054135).
Data licenced for 1 year, expiring 07 March 2020. Unique plan reference: v2c/326784/444372

1: 1250

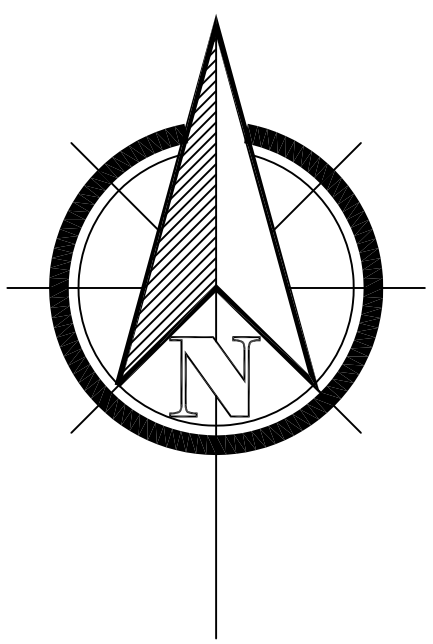

CLIENT & SITE ADDRESS
ALISON LAWS
"THE OLD MISSION" COUNTER DRAIN
DROVE, TONGUE END
SPALDING
LINCOLNSHIRE
PE11 3JJ

DATE : JULY 04TH 2019

SCALE : PAPER SIZE A3

DRAWING TITLE :
PROPOSED
2 DWELLINGS (PLOT 1 & 2)

DRAWING TITLE :
SITE LOCATION PLAN
SCALE 1:1250

BLOCK PLAN SCALE
1:500

ALL EXISTING SITE LEVELS ARE TO REMAIN AS PER EXISTING.

DRAWING NO. 3B 700/01

ALL ELEVATIONS ARE VIEWED FROM OUTSIDE