


EXISTING TREES
1: 500

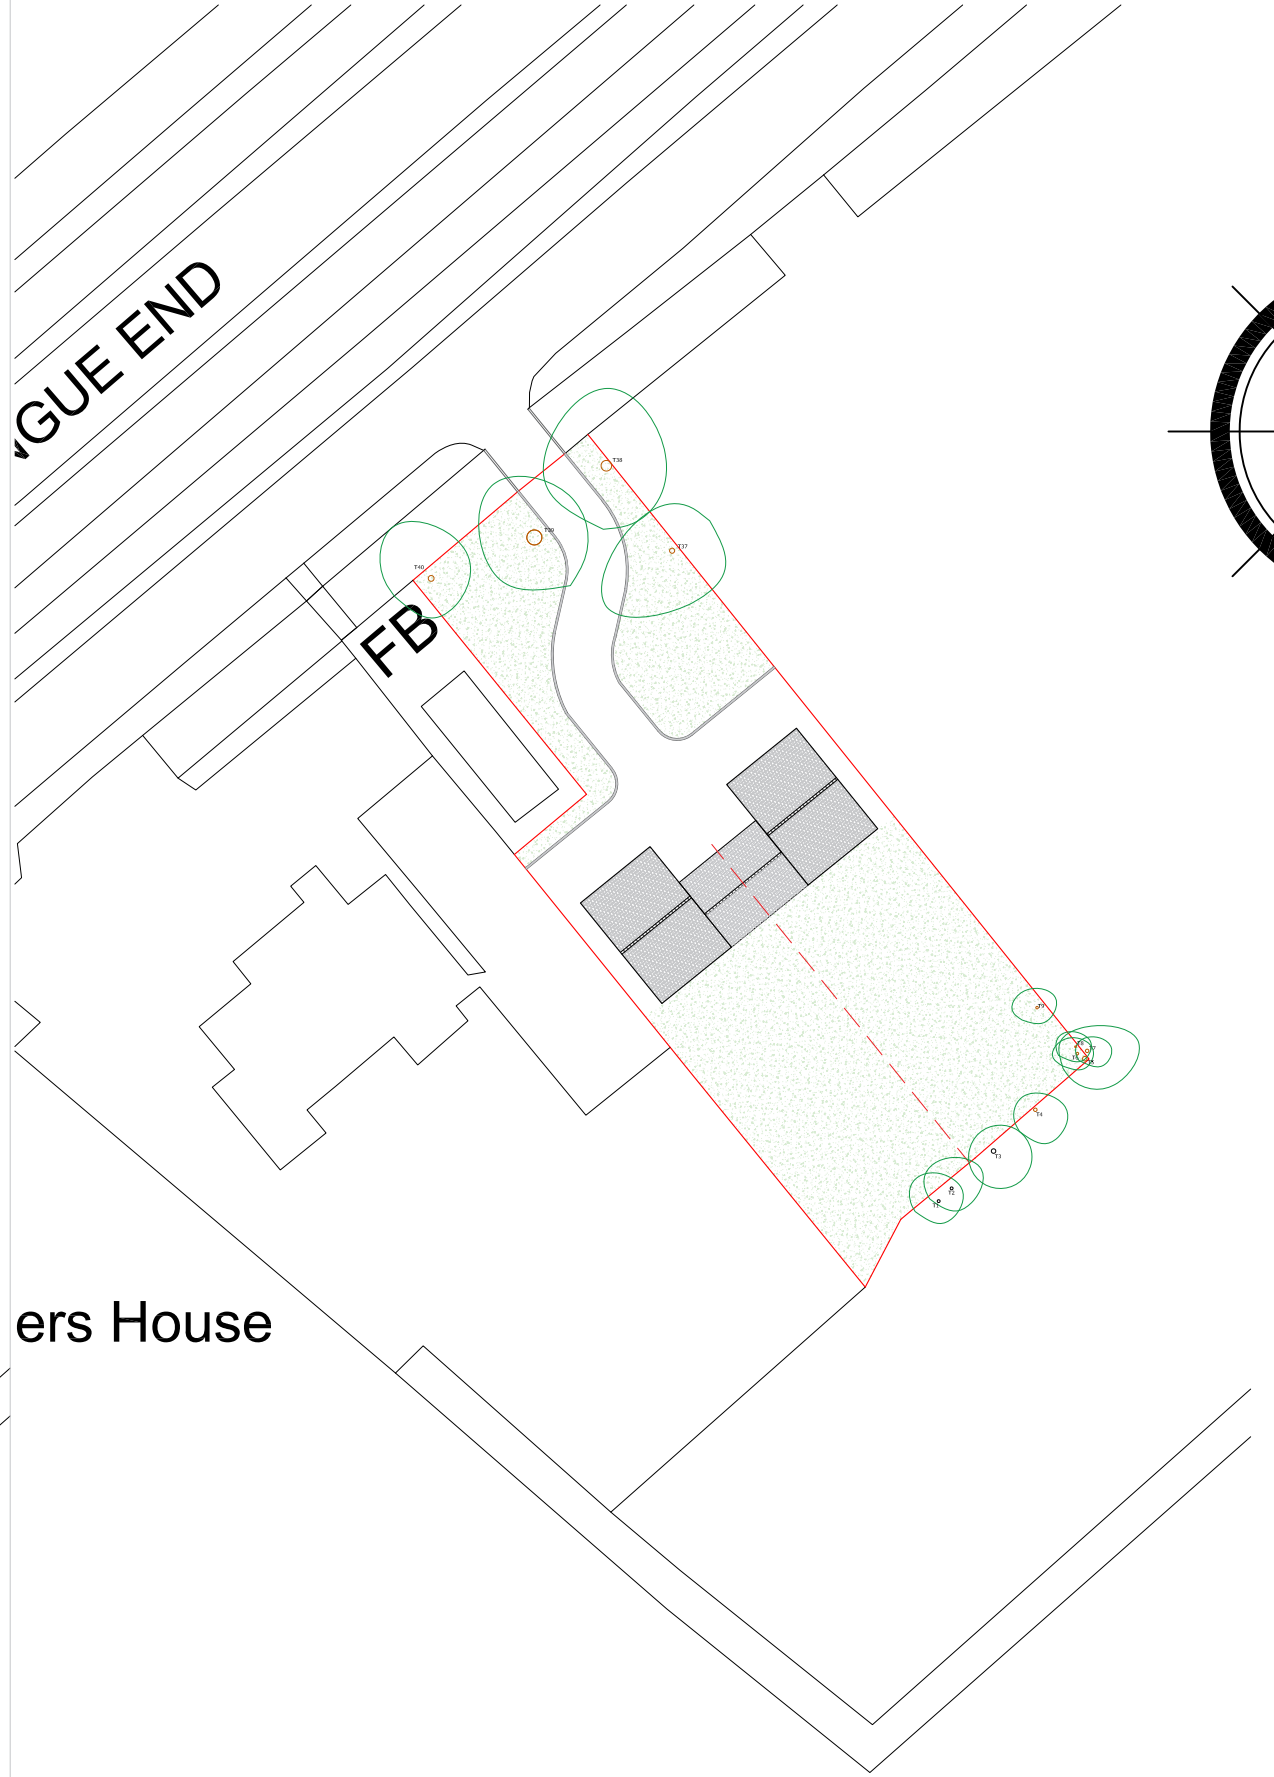

PROPOSED TREES
1: 500

CLIENT & SITE ADDRESS
ALISON LAWS
"THE OLD MISSION" COUNTER DRAIN
DROVE, TONGUE END
SPALDING
LINCOLNSHIRE
PE11 3JJ

DATE : JULY 04TH 2019

SCALE : PAPER SIZE A3

DRAWING TITLE :
PROPOSED
2 DWELLINGS (PLOT 1 & 2)

DRAWING TITLE :
EXISTING TREE LOCATION
SCALE 1:500
&
PROPOSED TREE LOCATION
SCALE 1:500
ALL EXISTING SITE LEVELS ARE TO REMAIN AS PER EXISTING.

DRAWING NO.
3B 800/01

ALL ELEVATIONS ARE VIEWED FROM OUTSIDE