
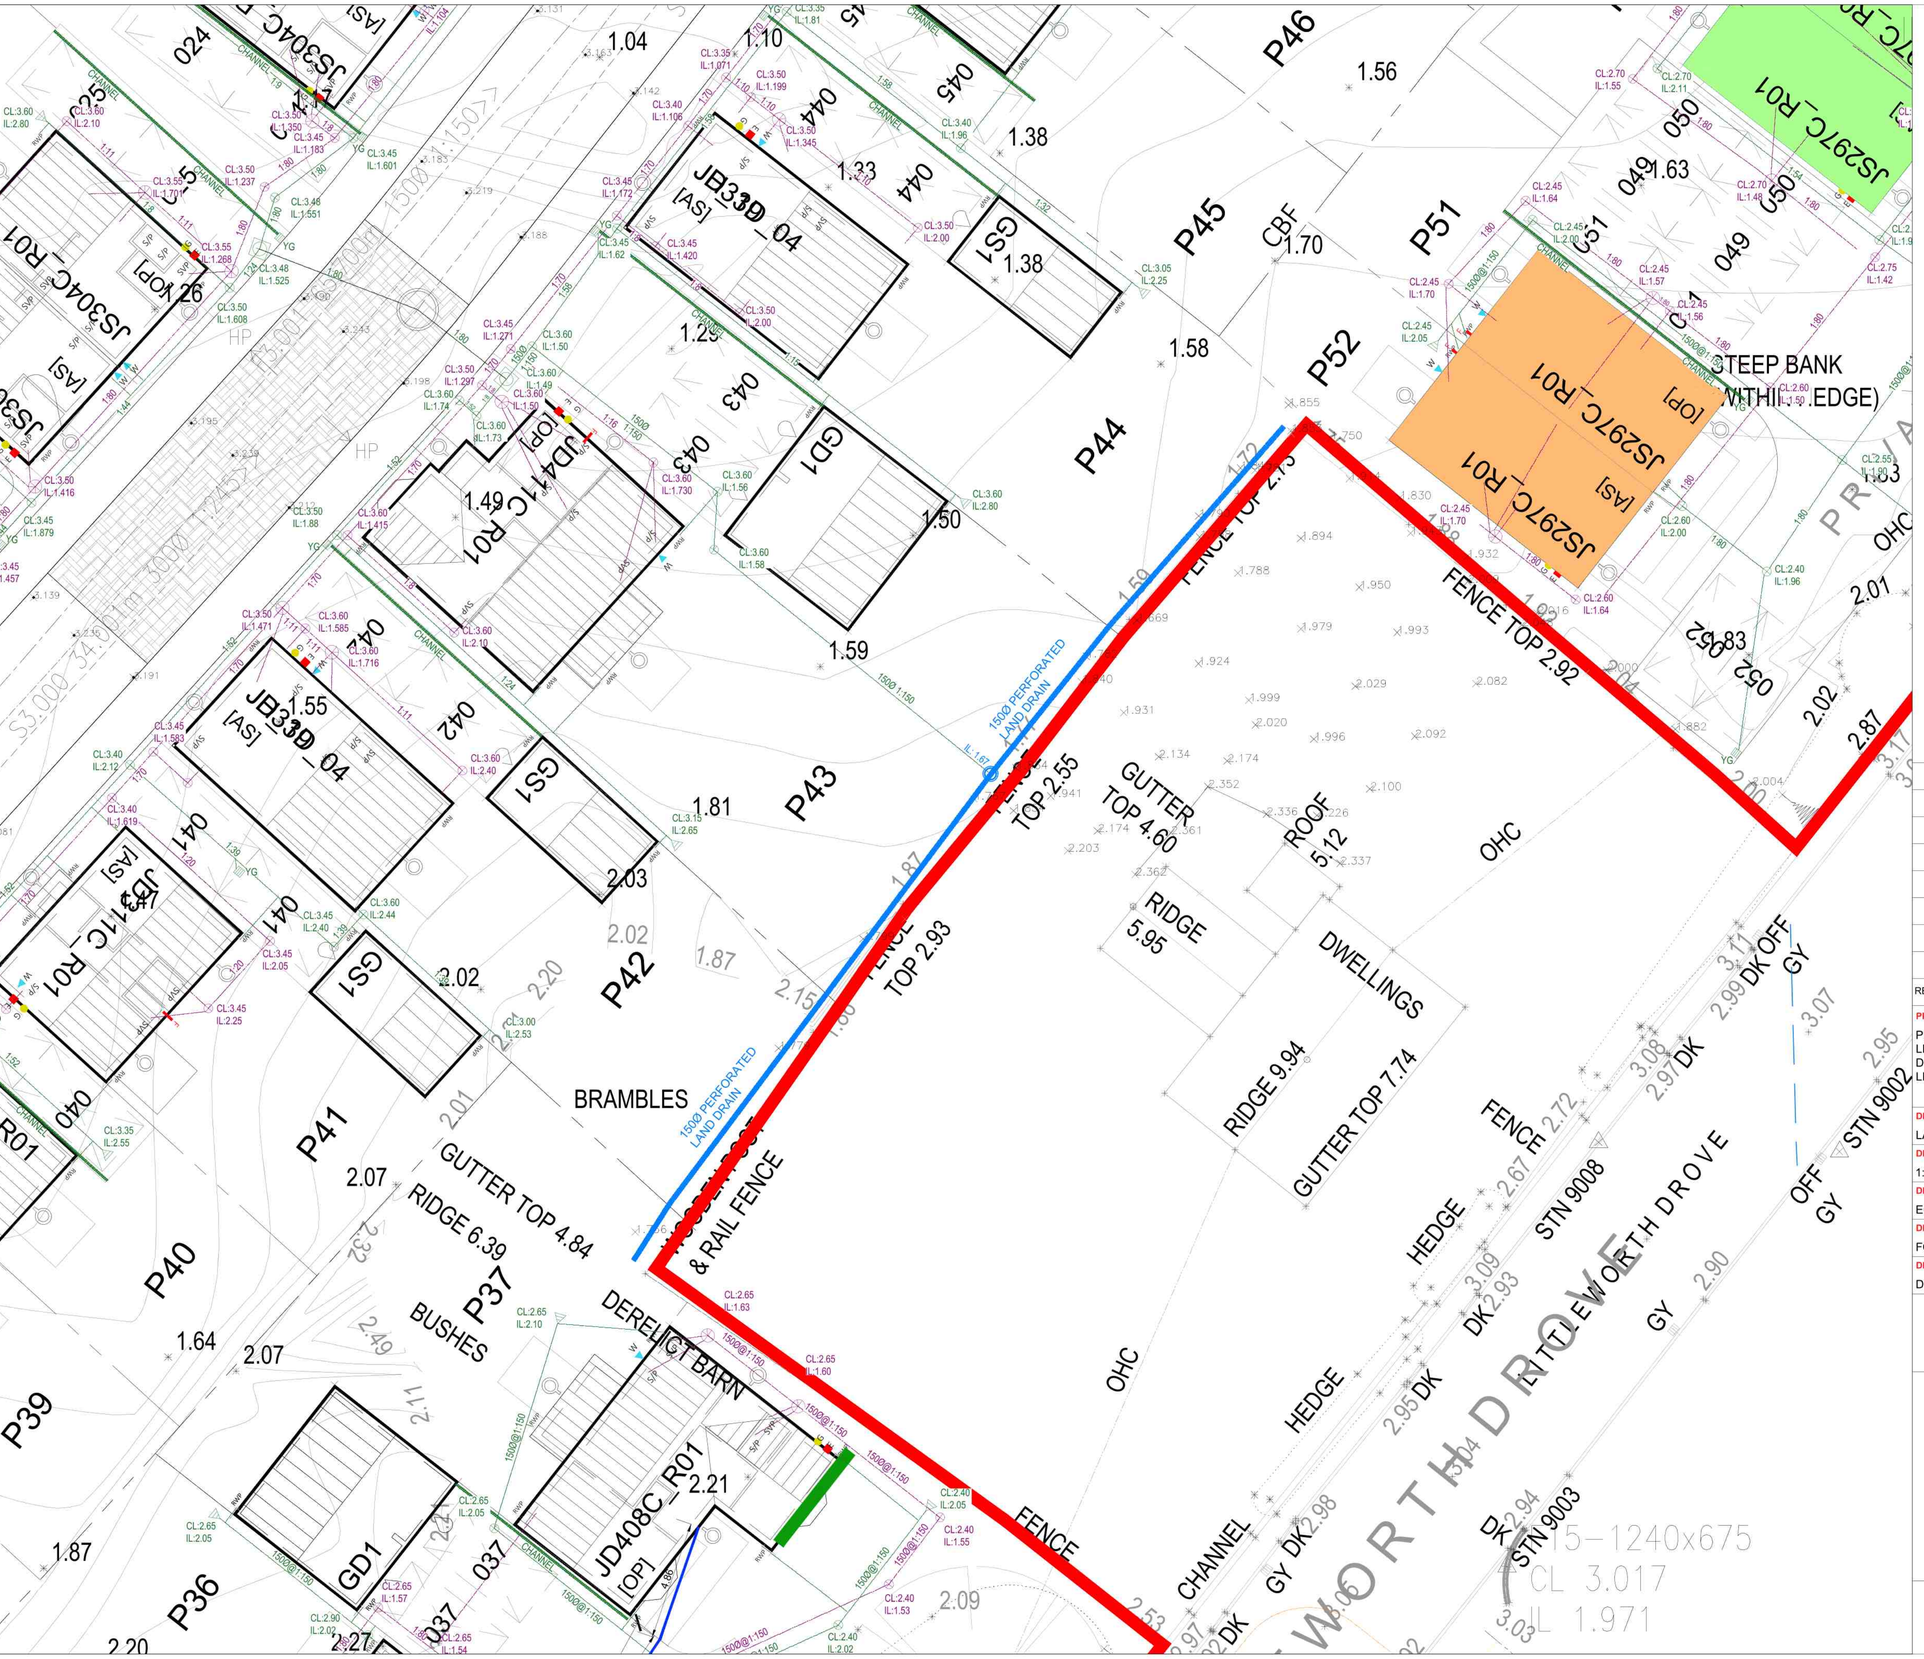


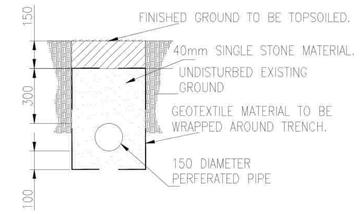

TYPICAL LAND DRAIN SECTION

SCALE 1:20

REV	DESCRIPTION	DATE	BY

PROJECT TITLE:
PROPOSED RESIDENTIAL DEVELOPMENT
LITTLEWORTH DROVE
DEEPING ST NICHOLAS
LINCOLNSHIRE

Build Spec Two

DRAWING TITLE:
LAND DRAIN TO EXISTING DWELLINGS

DRAWING SCALE:
1:125 @ A1

DRAWN BY:	CHECKED BY:
EG	-
DRAWING STATUS:	**DRAWING DATE:**
FOR INFOMRATION	05.05.21
DRAWING NUMBER:	**DRAWING REVISION:**
DEE01.106	-

CIVIL ENGINEERING DEPARTMENT

Jelson HOMES

JELSON LTD
370 LOUGHBOROUGH ROAD
LEICESTER
LE4 5PR
Tel: 0116 2661541 - Fax: 0116 2664589 - Web: www.jelson.co.uk