


SHDC
PLANNING & DEVELOPMENT
12 FEB 2009
Ref. 0098/09

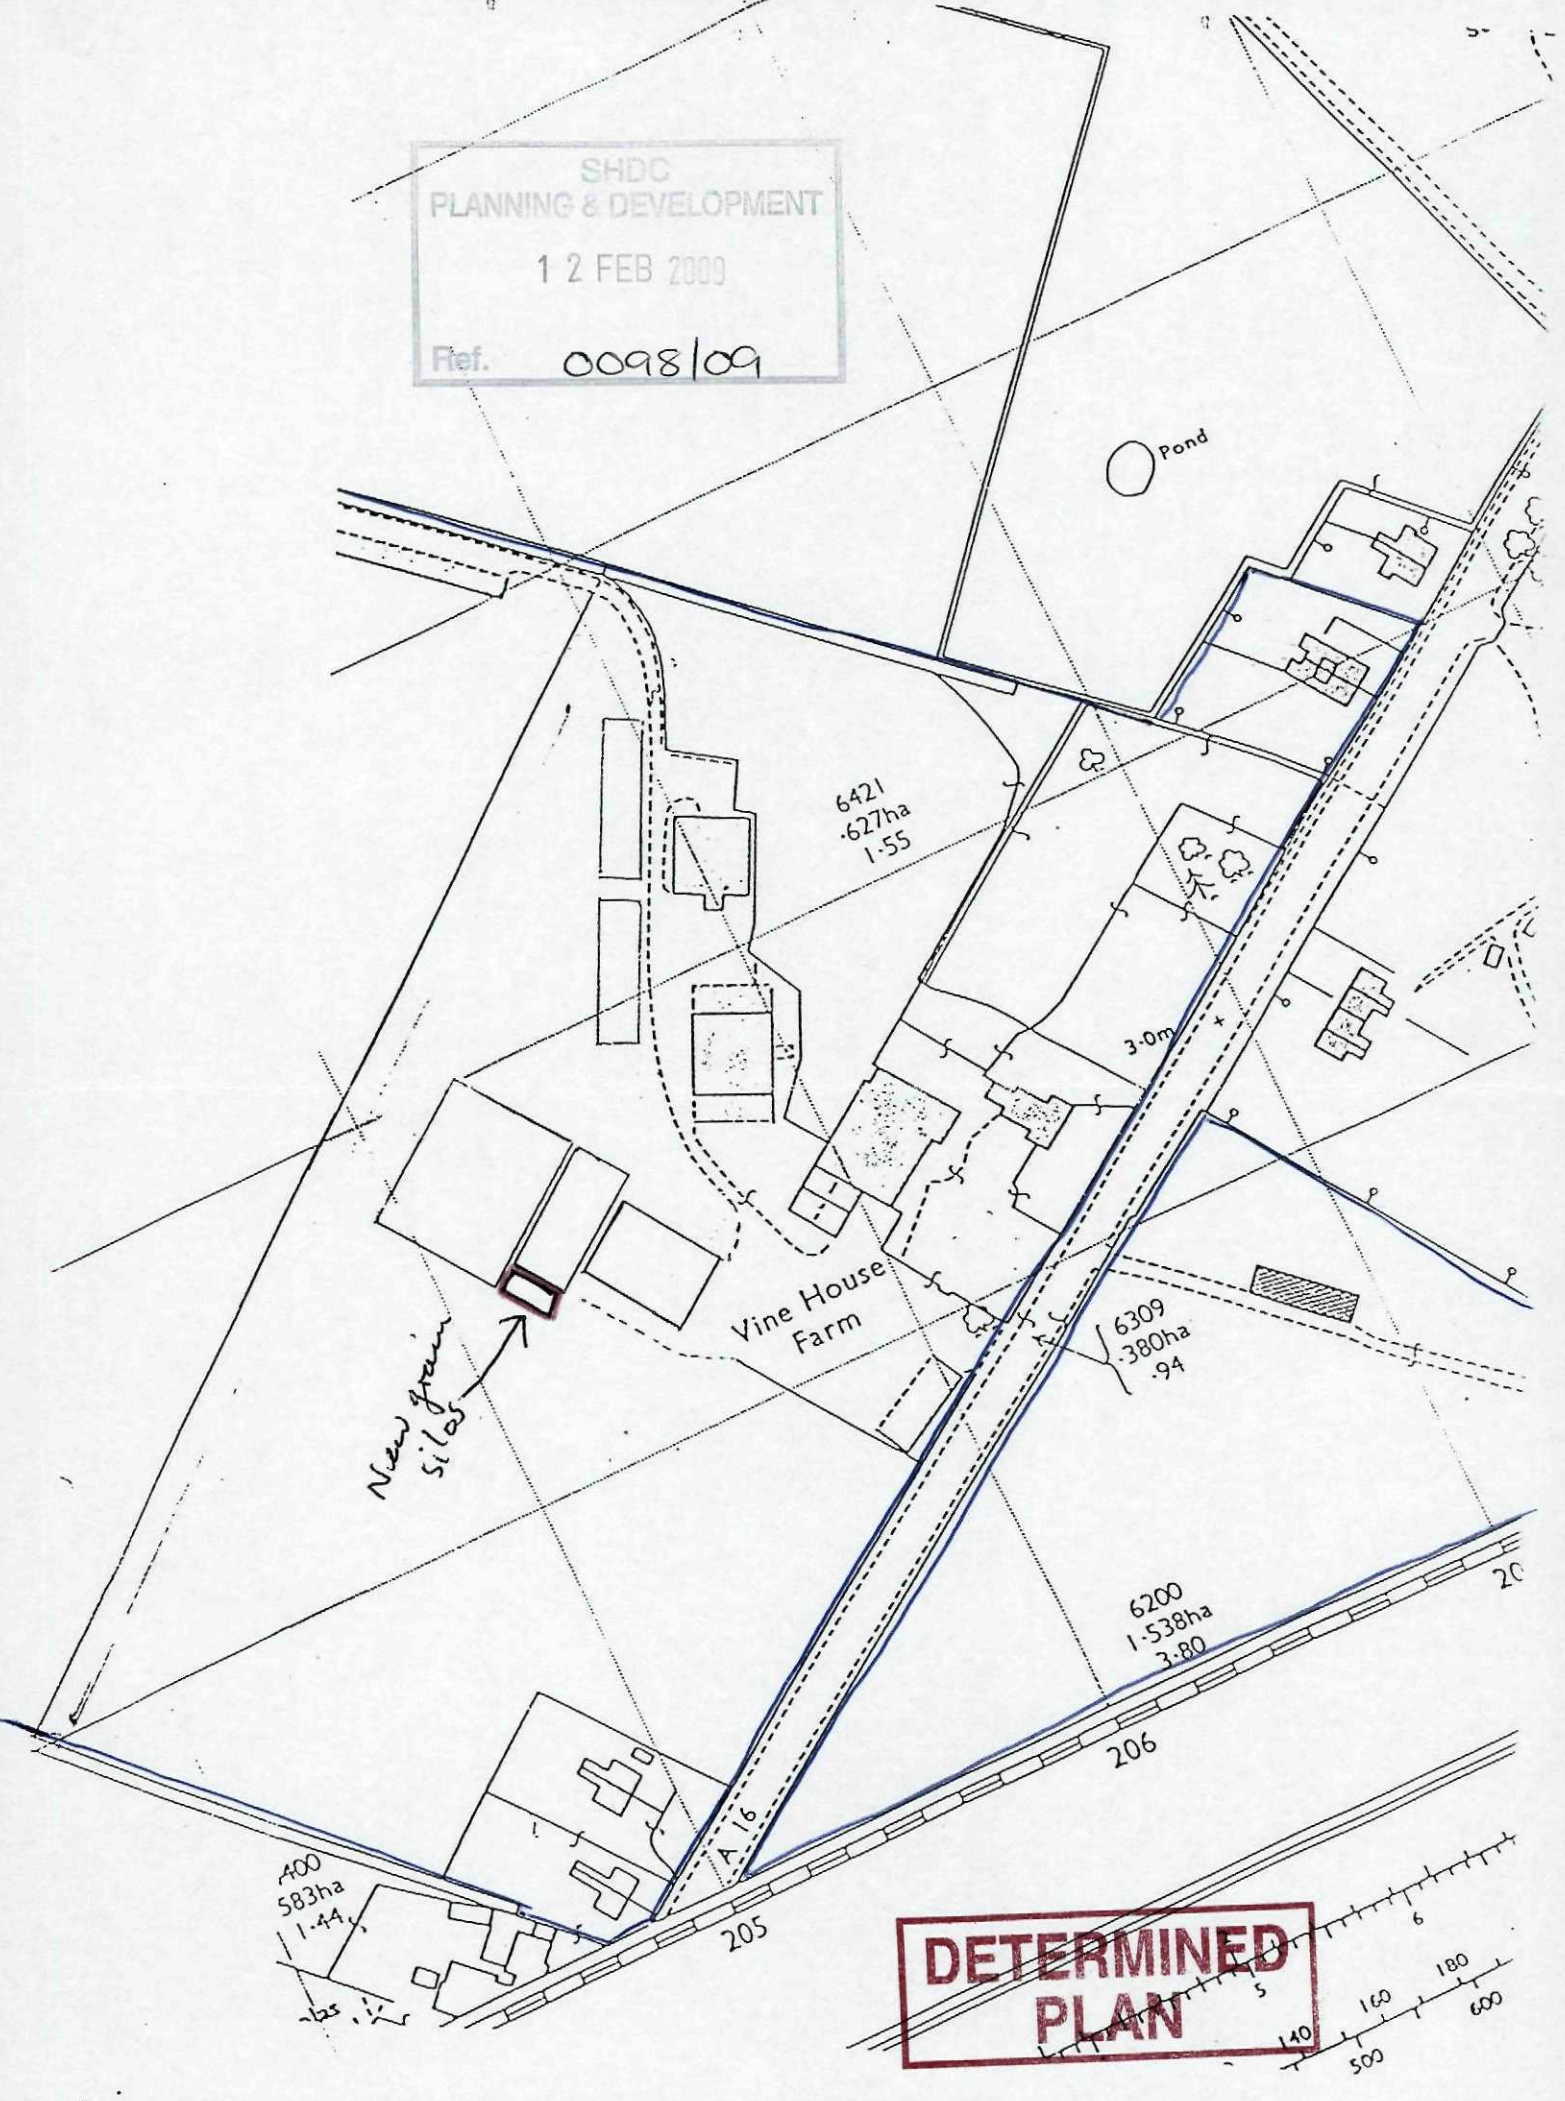

**DETERMINED
PLAN**

