


PLAN VIEW OF BINS

HEIGHT OF BINS
9305mm to EAVES

SCALE 1:100

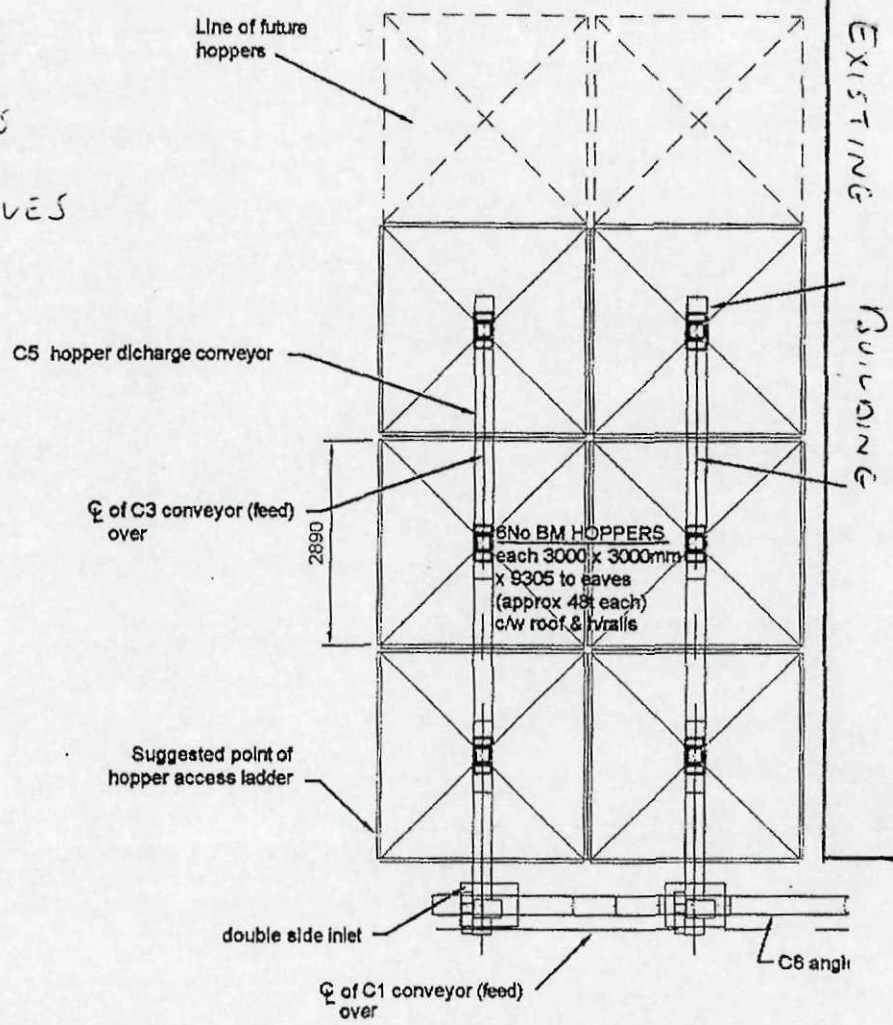

PLAN




SYSTEMS LTD.

Prospect Farm, Monxton, Andover, Hants. SP1
Tel: 01264 710900 Fax: 01264
e-mail: info@bdcsystems.com www.bdcsystem

2

SCALE 1:100

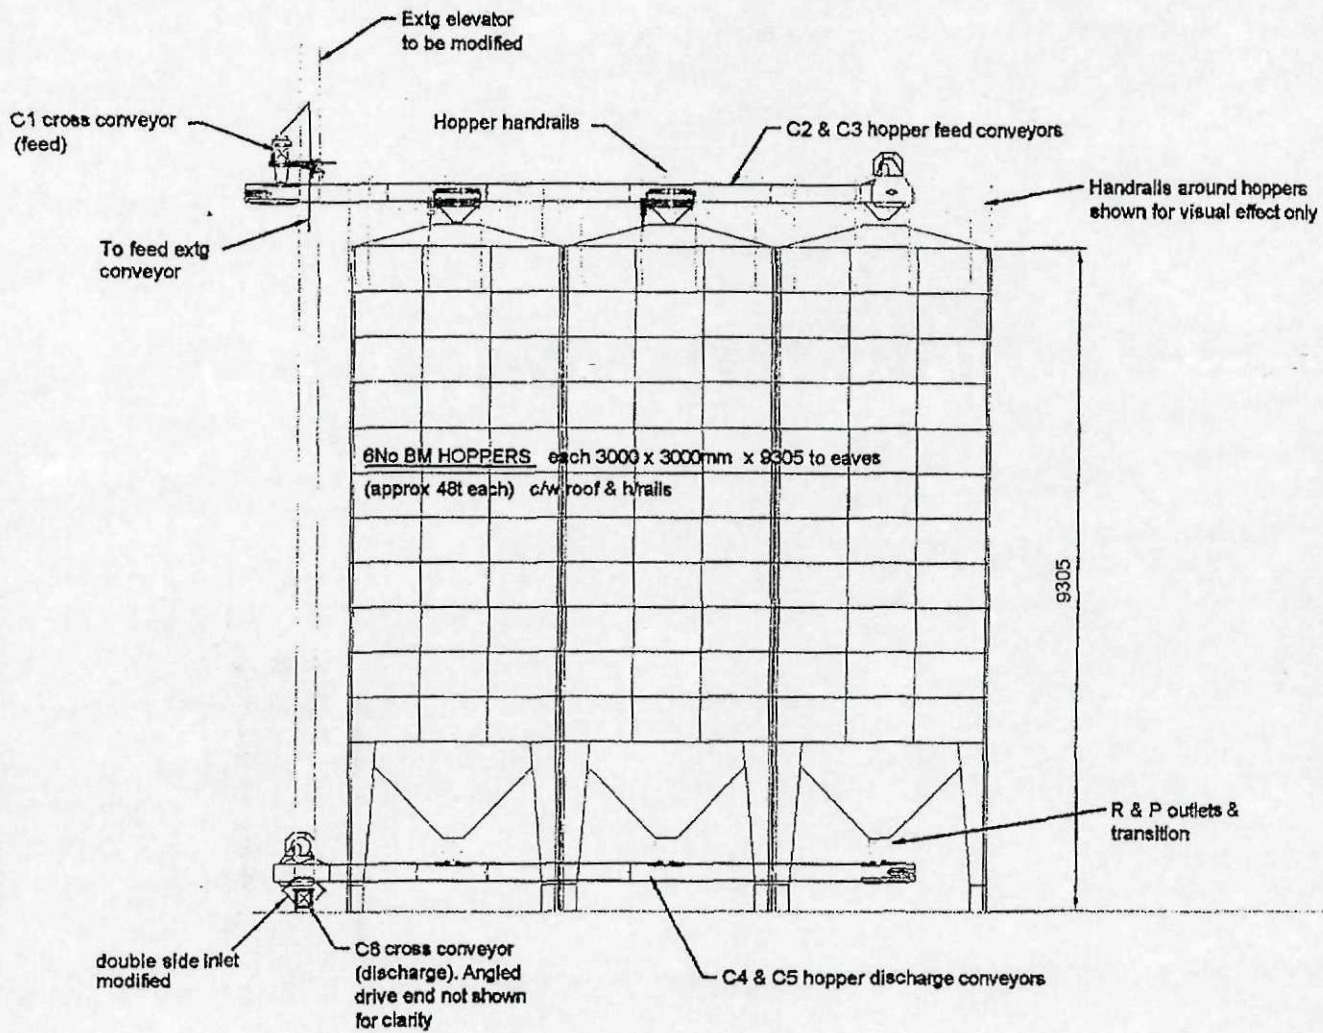

SIDE ELEVATION

OF BINS

THIS DRAWING & ITS CONTENTS ARE THE PROPERTY OF BDC SYSTEMS LTD. & THE DETAILS THEREON MUST NOT BE DISCLOSED TO A THIRD PARTY WITHOUT WRITTEN CONSENT FROM BDC SYSTEMS LTD.

7DA. 0987 com	Customer :-	Title :-	
	Site Address :-		
		Scale :- 1/100	Drg No :-
		Date :-	Drawn :-