

Town and Country Planning Act 1990

Approval required by Condition of Planning Permission

Reference: H03/0102/92

Received: 24-JAN-92 Type: CONDITION COMPLIANCE

Name: G A Chappell & Sons
"Ashley Maure"
Toll Bar
Deeping St Nicholas
Spalding Lincs

Agent: G R Merchant
4 Chapel Gardens
Whaplode
Spalding
Lincs

Description: Tree Planting Scheme

Location : Little Bell Farm Littleworth Drove
Deeping St Nicholas Spalding

South Holland District Council hereby give notice that CONSENT HAS BEEN GRANTED for the details submitted for the purpose of conditions attached to the planning permission, subject to any conditions below:



Director of Planning and Building Control Services
13-FEB-92 H03/0102/92

This decision refers only to that required for the purposes of the Town and Country Planning Act and not for Building Regulations or any other legislation. See enclosed notes relating to rights of appeal.

CONDITION COMPLIANCE APPLICATION

4 COPIES OF FORM AND PLANS REQUIRED

For office use only

Application No. H03/0102/92

Date registered

24 JAN 1992

Grid reference

1. Please complete in block letters

NAME AND ADDRESS OF APPLICANT

G.A. CHAPPELL & SONS.
4 ASHLEY MAURE.
TOLL BAR.
DEEPIG-ST-NICHOLAS.
SPALDING
LINGS.

Tel. No.

NAME AND ADDRESS OF AGENT

(if form completed by agent)

G.R. MERCHANT.
4 CHAPEL GARDENS.
WHAPLODE.
SPALDING
LINGS.

HOL 370853.
Tel. No.

(Contact)

OFFICE
COPY

Please complete in block letters

FULL POSTAL ADDRESS OF THE APPLICATION SITE

LITTLE BELL FARM. LITTLEWORTH DRIVE
DEEPIG-ST-NICHOLAS.

Please complete

EARLIER APPLICATION No.

This application cannot be considered
unless the relevant reference is stated

H03/0996/91

Please complete

I attach the necessary plans and apply for approval as described below

Signed

G.R. Merchant

Date

21.1.91

Please complete the section below.

This form is for approval of additional details. For approval of reserved matters you should not use this form — ask for Planning Application forms.

If a condition restricts activity in some way, and you wish to remove that restriction, you should not use this form — ask for Planning Application forms.

If a condition requires activity to be carried out in a certain way, you do not normally need to apply for approval, unless the condition specifically requires it.

2. The application is for approval of details required by a condition

(1)

✓

State which details are submitted

TREE PLANTING SCHEME.

State drawing no's relating to the current submission

GAC 2/1.

State condition no. under which this application is required


2.

Checking Officer:

	Yes	No	ADMIN
Application Acceptable	☐	☐	Date Consult Sent
Consult Required	☐	☐	
Enclosures Required	☐	☐	
Notes:			
Signature			
Date			


Case Officer:

Notes:	
	Yes / No
Condition Compliance Details Final Accepted	☒ ☐
Details Accepted if different from Box 2	☐ ☐
Signature <i>PM</i>	Date <i>7-2-92</i>

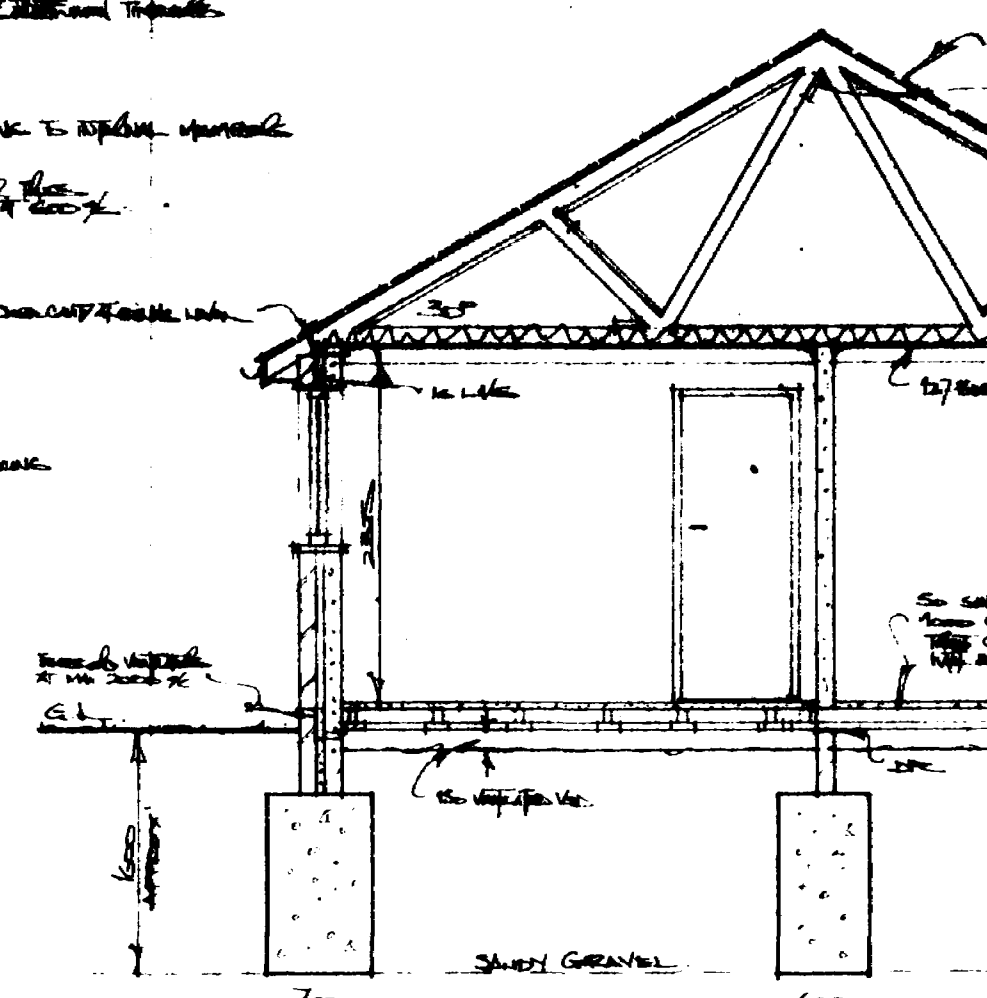

ROOF PLAN

Re of 2/28/78 F.B.I. Case # 44-38861

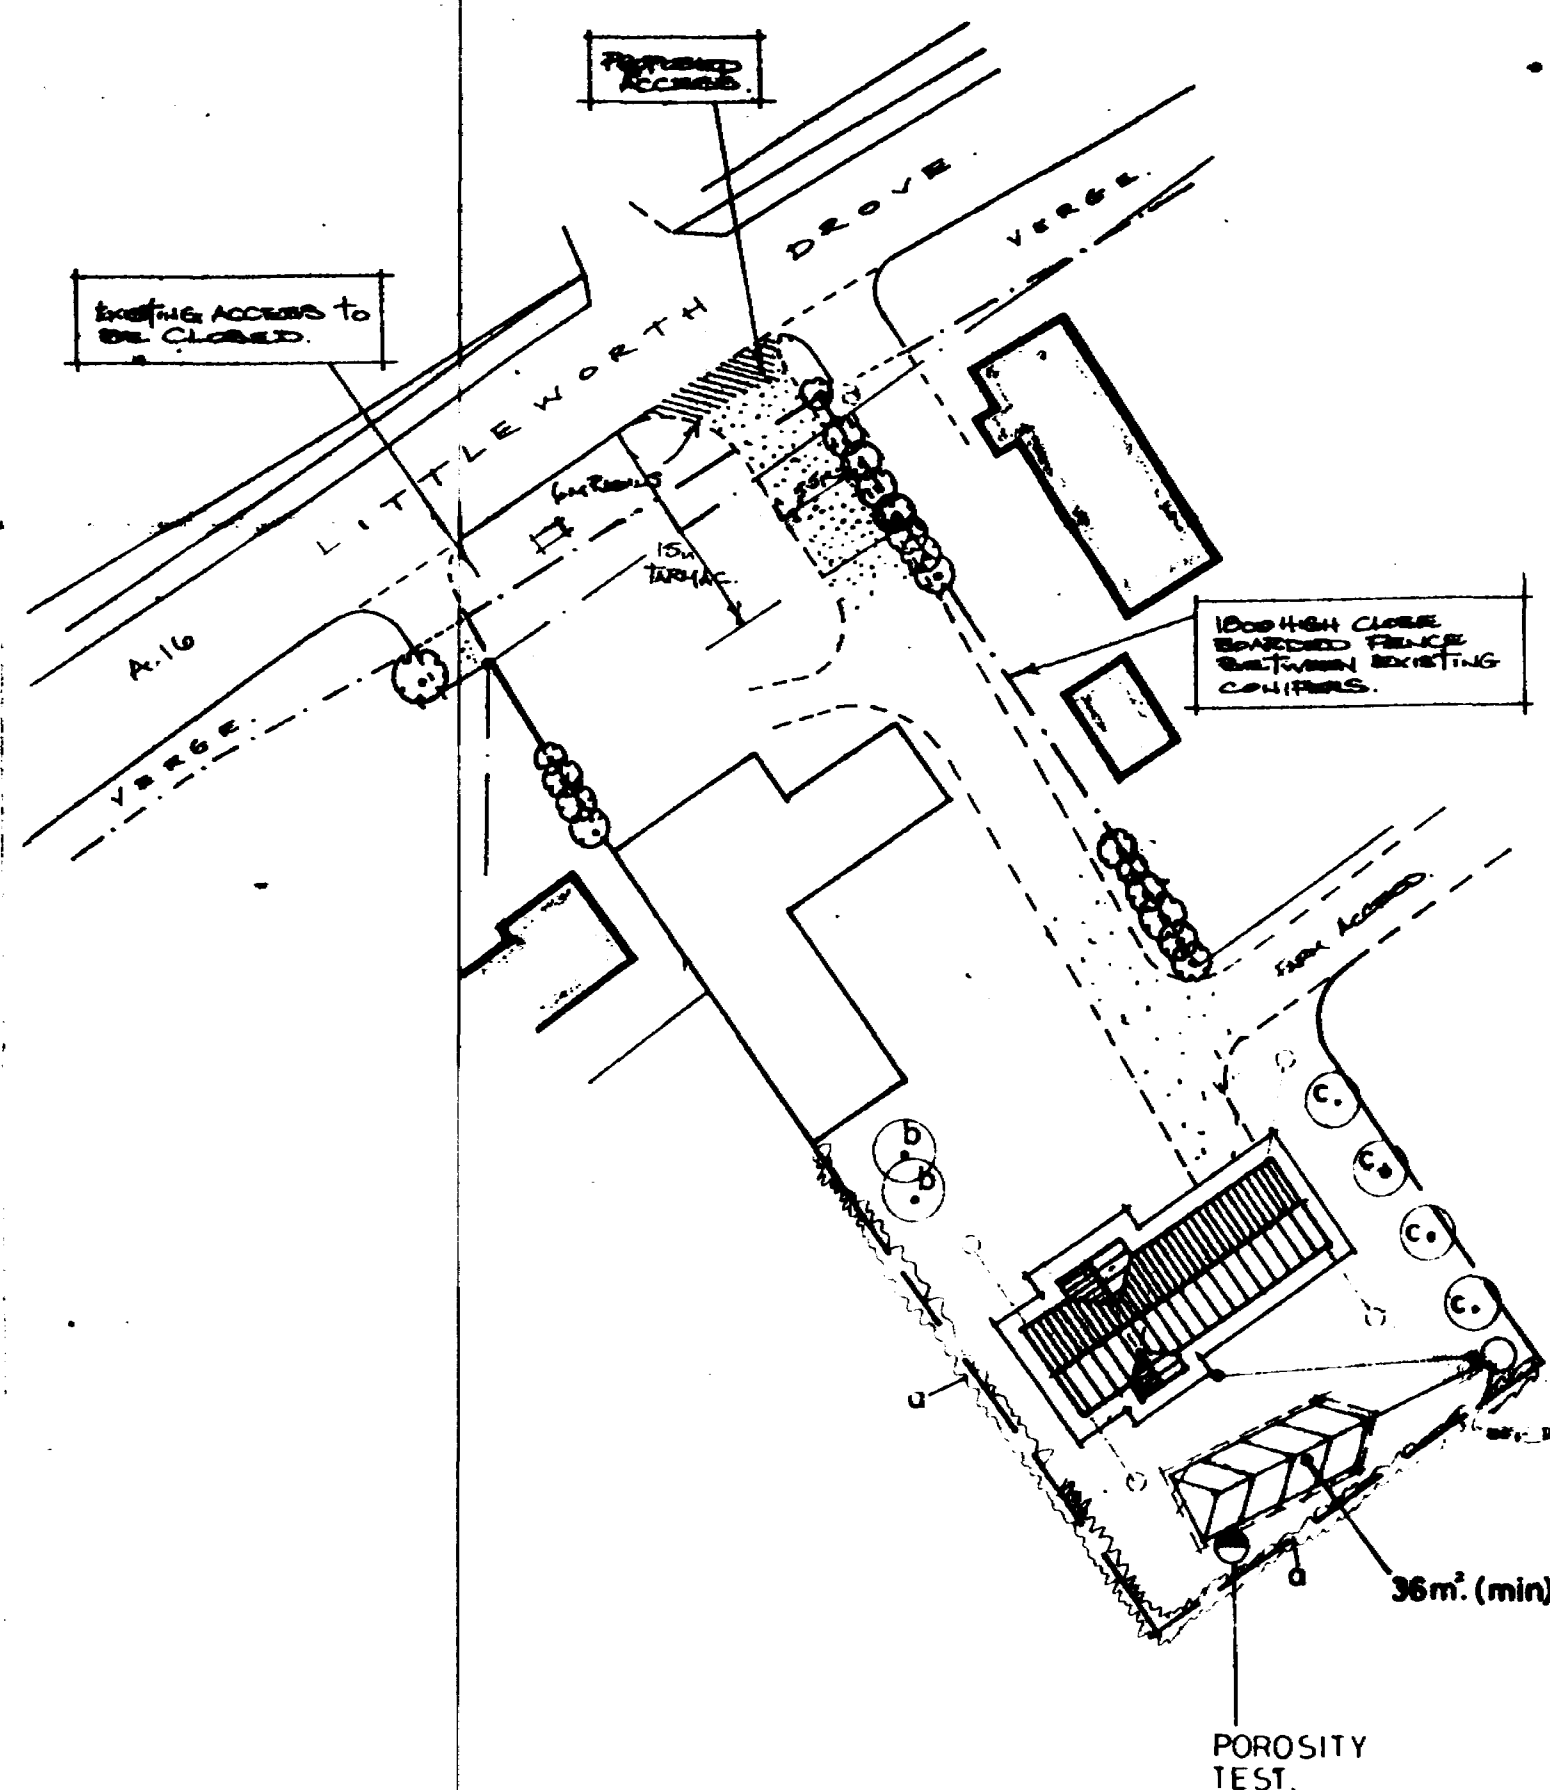


EXISTING SITE LAYOUT

SCALE: 1/500.

PROPOSED SITE LAYOUT

SCALE: 1/500

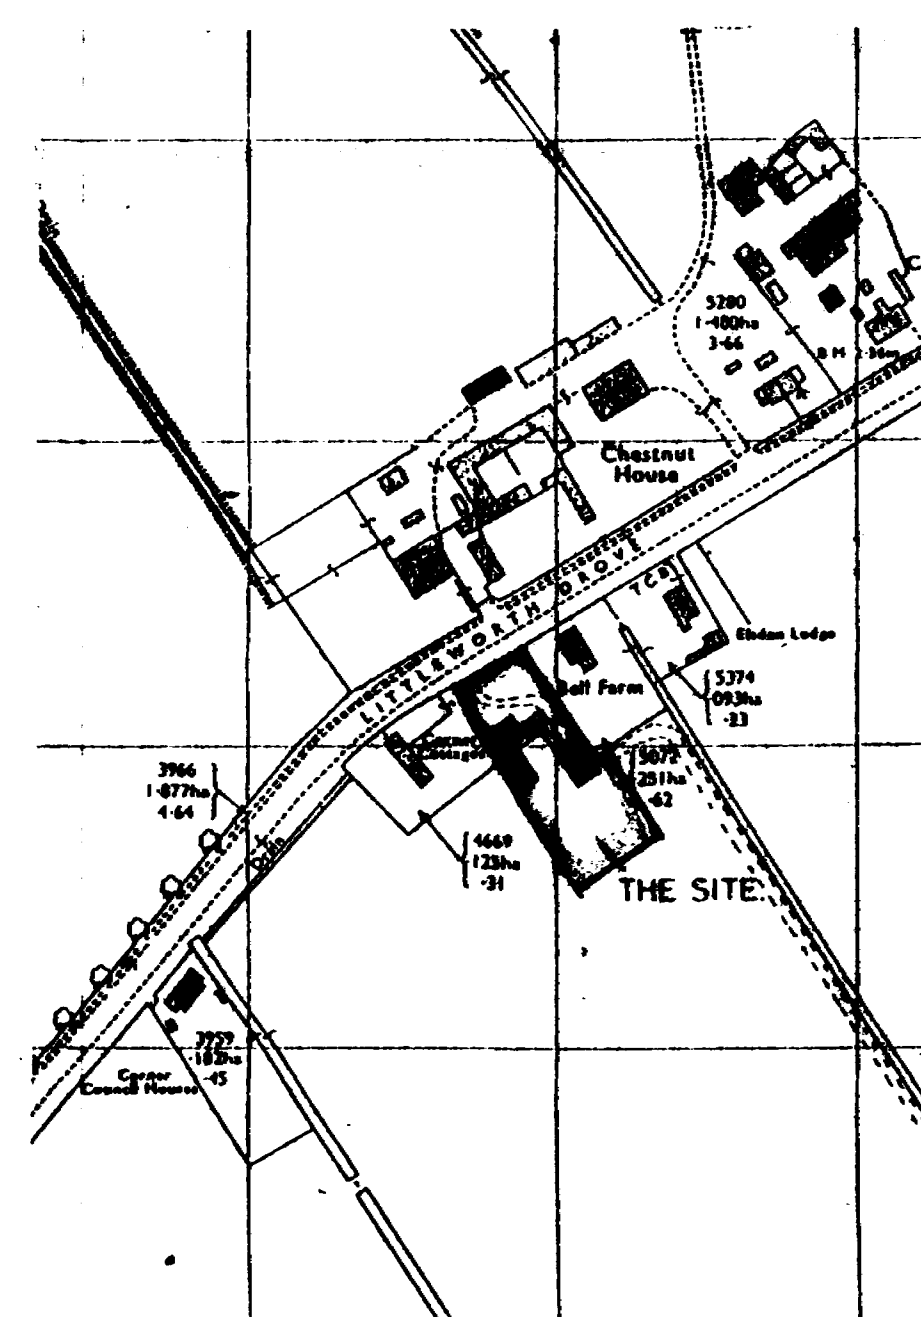

LOCATION PLAN

SCALE: 1/2500

~~Tree~~ Planting position 2 (2/2/2009)

- a - *Anterior* - direction towards the front of the body
b - *Posterior* - direction towards the back of the body
c - *Medial* - direction towards the midline of the body