
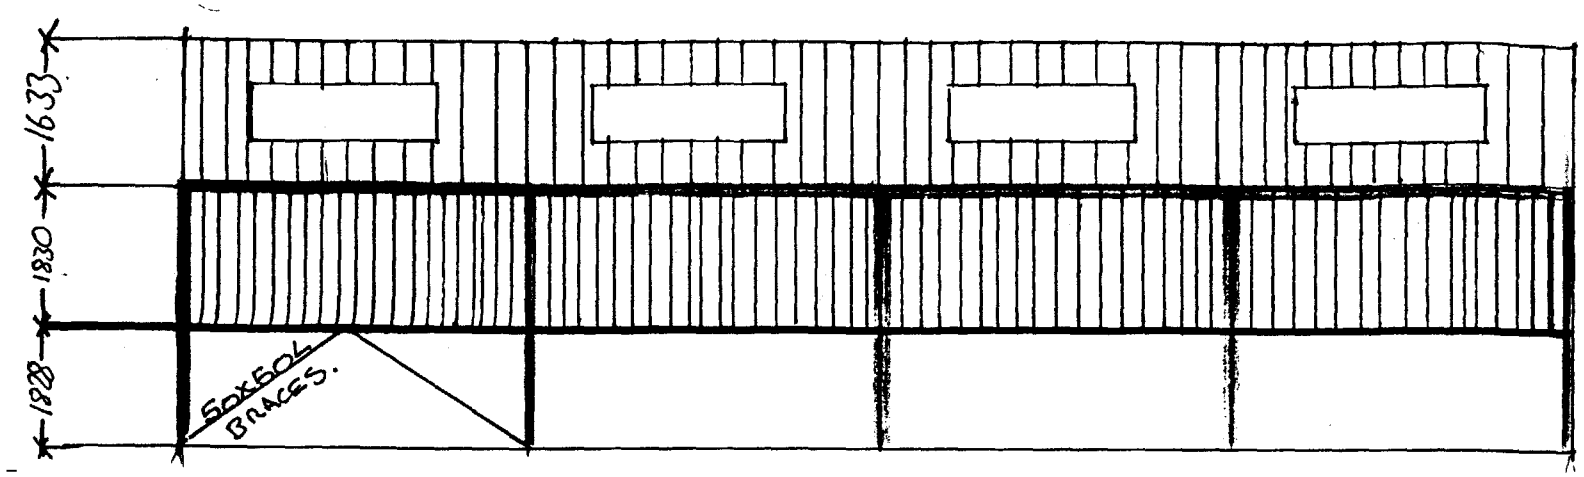



SIDE ELEVATION (TYPICAL)

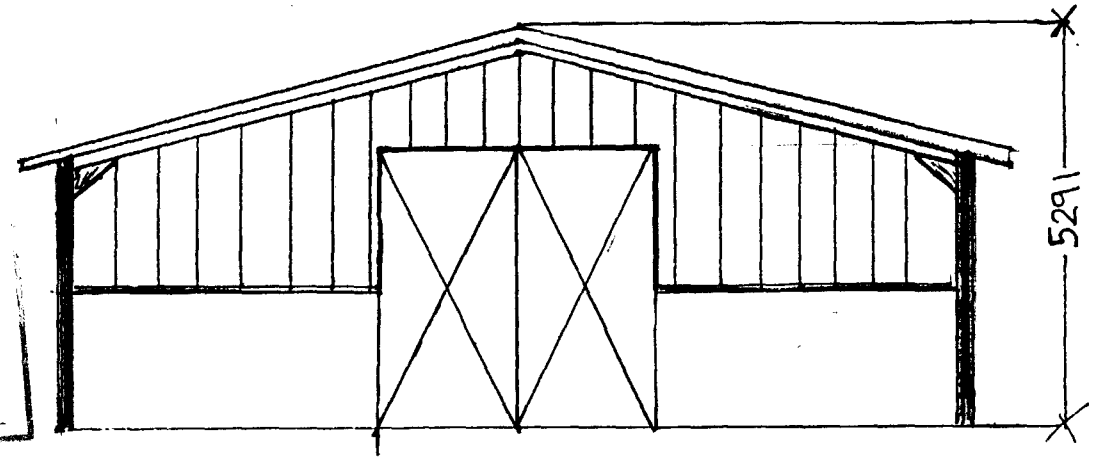

GABLE ELEVATION (TYPICAL)

0125/97

ROOF:-	AREA CLAD WITH BIG SIX A/C SHEETS ALTERNATIVE VENTILATED/CLOSED RIDGES AND BARGE BOARDS TO THE VERGES. 8 Nº 1525mm PVC ROOF LIGHTS INCORPORATED IN THE ROOF AREA. 112MM SQUAREFLOW GUTTER (PVC) WITH 65 MM RW PIPES DISCHARGING TO EXIST SURFACE

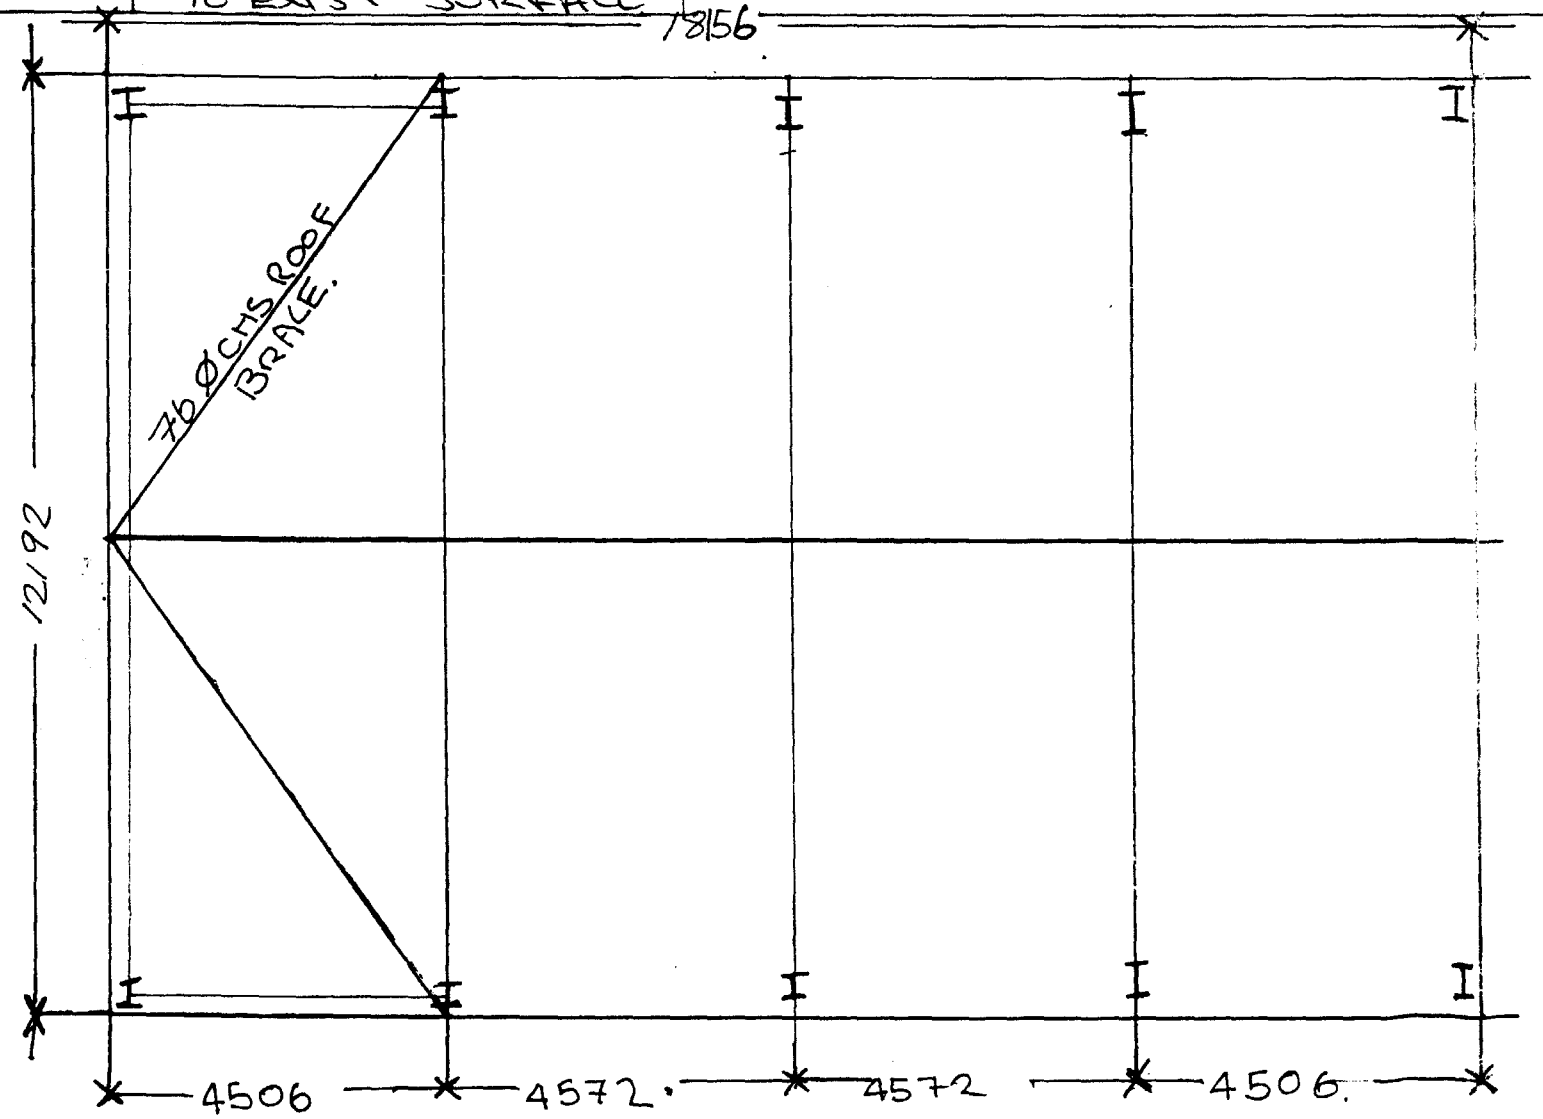

PLAN VIEW

PROJECT:	PROPOSED AGRICULTURAL BUILDING FOR STORAGE PURPOSES.
AT:	OWENS FARM NORTH DROVE BANK SPALDING LINCOLNSHIRE PE11 3SX
FOR:	MR. A. POSEY
CONTRACTOR:	FOUR SQUARE CONSTRUCTION UNIT 9A, RALEIGH HALL IND.EST. STAFFORDSHIRE, ST21 6JL
TEL:	01785 851941
FAX:	01785 851624
DATE:	28/1/97
SCALE:	1:100
DRAWN:	Lee Walters.
DRG Nº.	AP/1/96