
SCREENING TO YARD.

HEDERA CHOSEN AS IT IS EVERGREEN AND REASONABLY FAST-GROWING.

TO BE PLANTING ALONG THE LENGTH AND TRAINED HORIZONTALLY ALONG THE BASE OF THE MESH IN ORDER TO GET GOOD COVERAGE OF THE MESH FROM THE START.

TO ACHIEVE THIS QUICKER COVERAGE, THE PLANTS TO BE PLANTED AT 1·2 MT HEIGHT.

YARD/COMPOUND

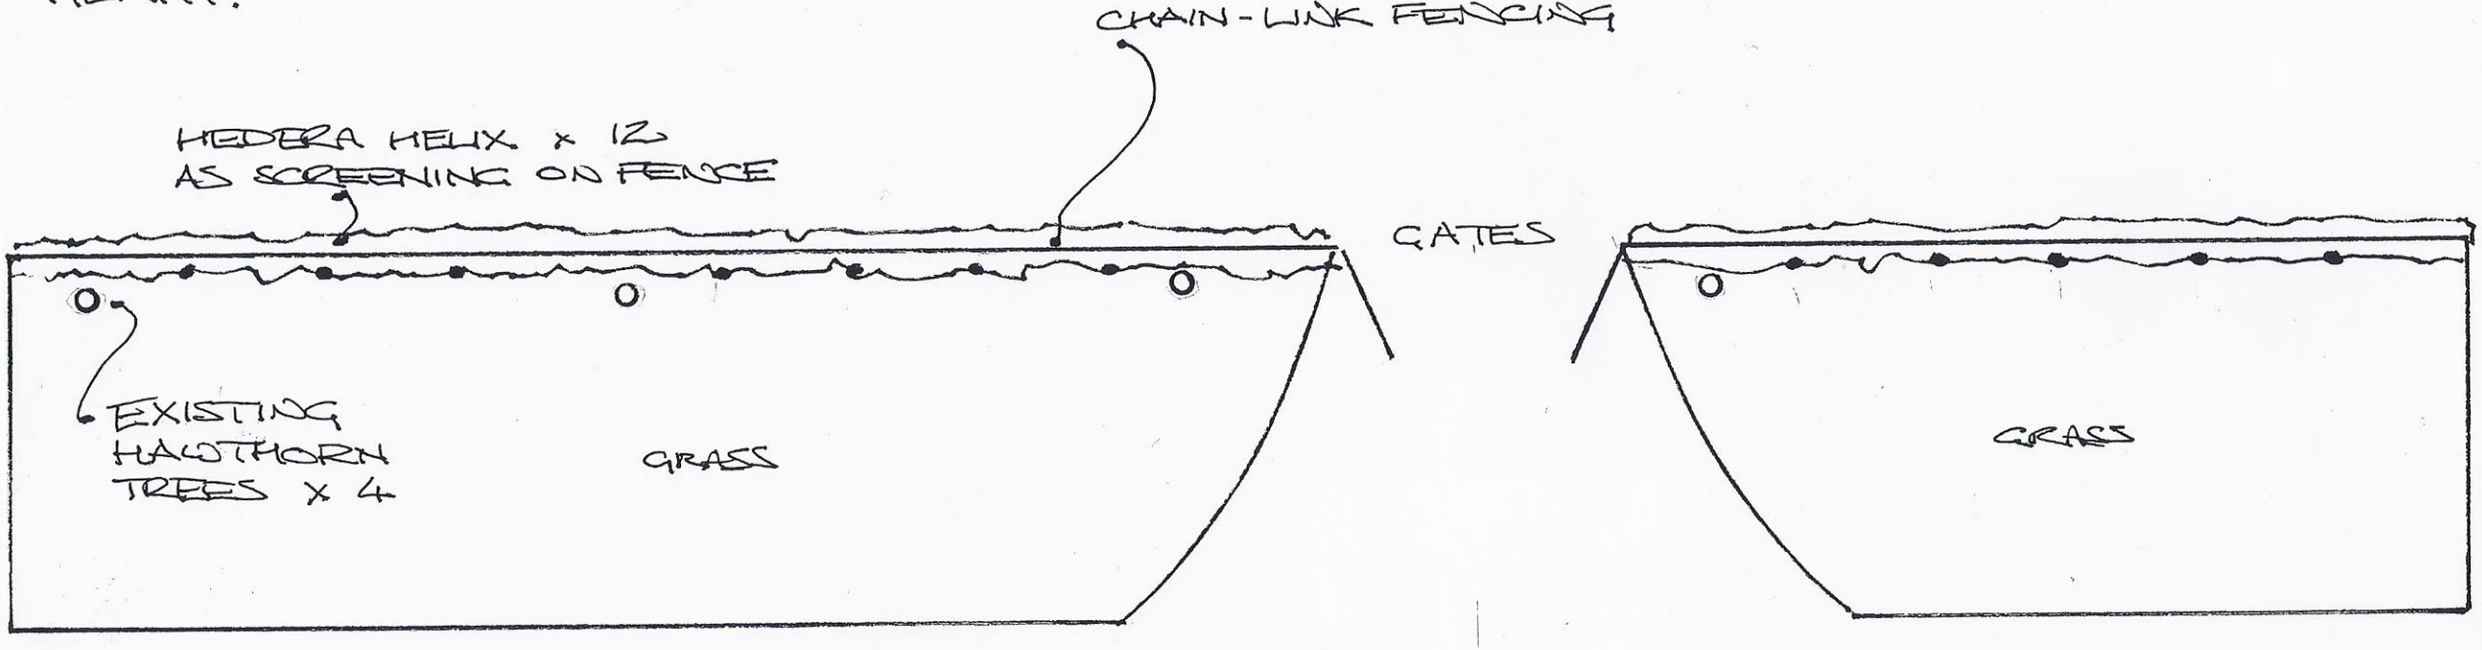

SCALE - 1 : 100

MAINTAINANCE.

ONCE IVY HAS FILLED IN, MAIN MAINTENANCE REQUIRED WILL BE CLIPPING OVER THE FACE EVERY OTHER YEAR.