
Site plan - proposed car storage area

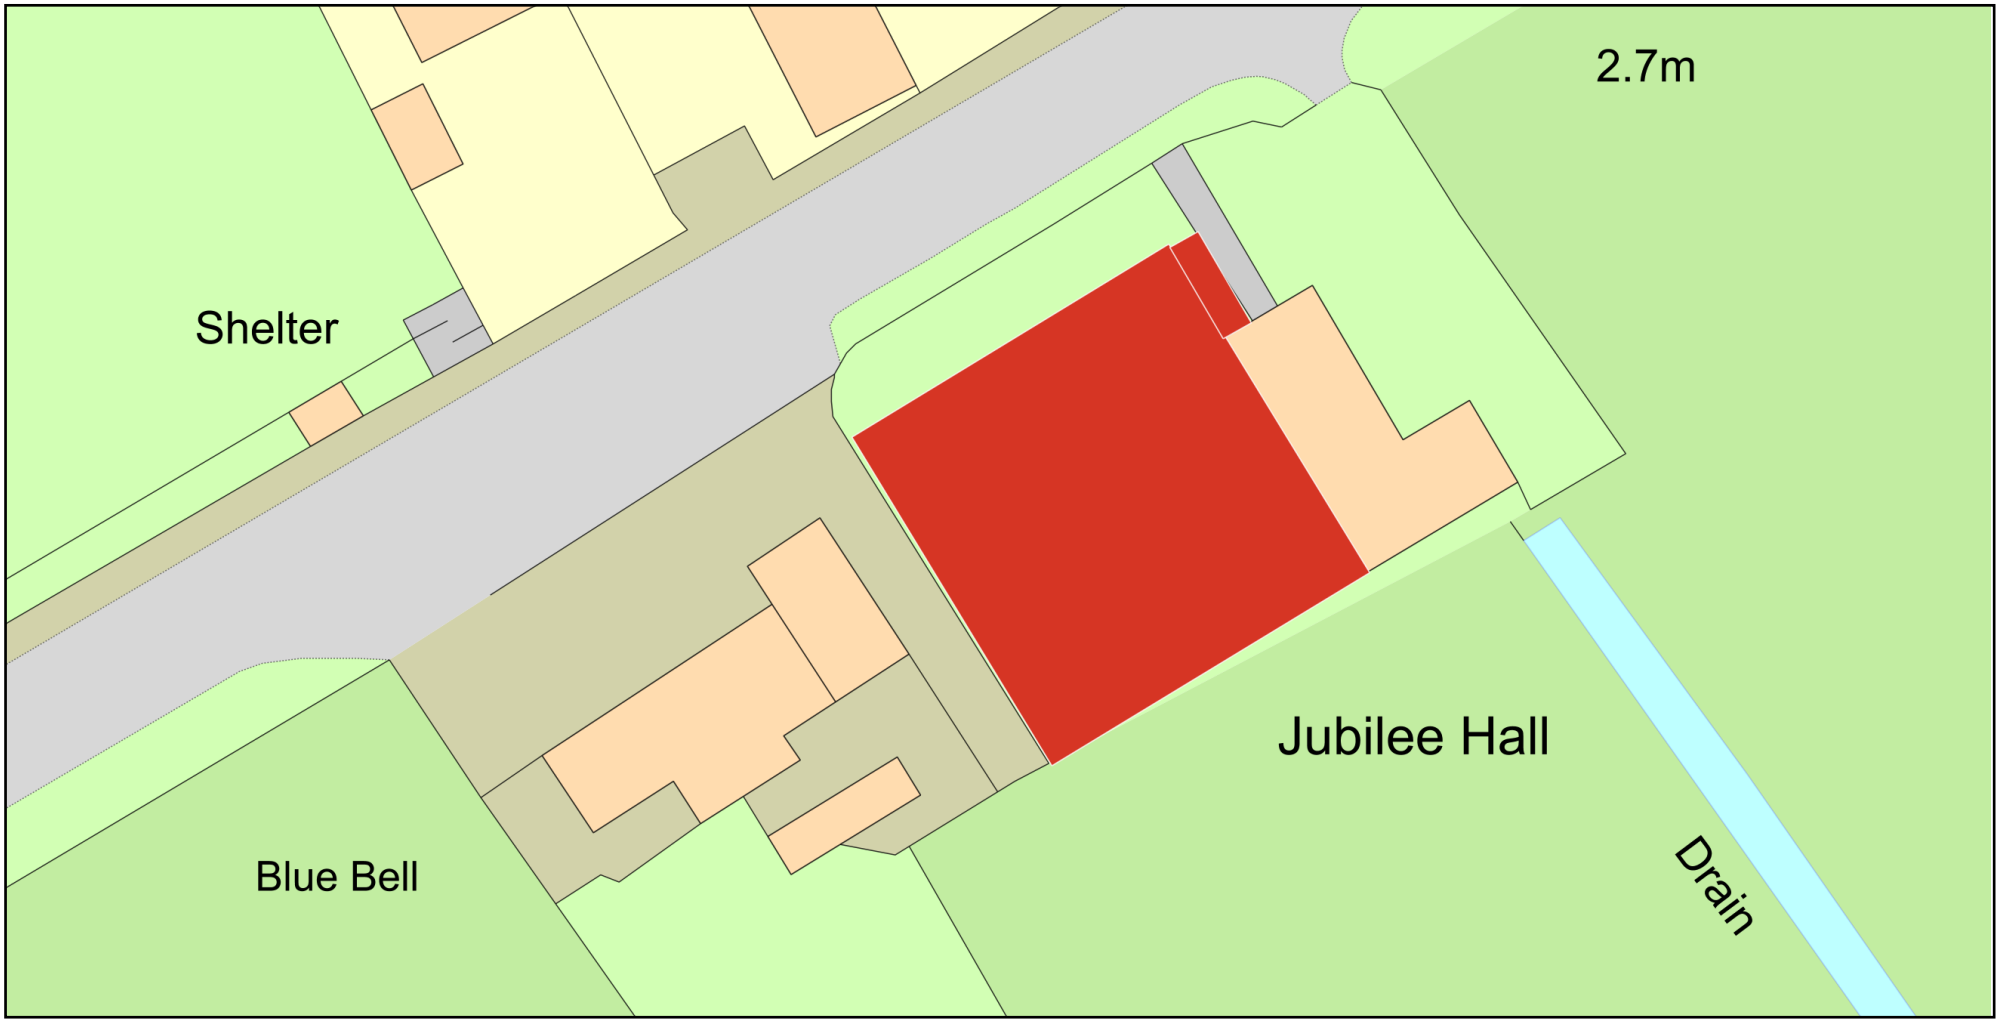

ReQuestaPlan

Plan Produced for:	Kevin Crapper
Date Produced:	11 Feb 2021
Plan Reference Number:	TQRQM21042203727109
Scale:	1:500 @ A4

© Crown copyright and database rights 2019 OS 100042766