
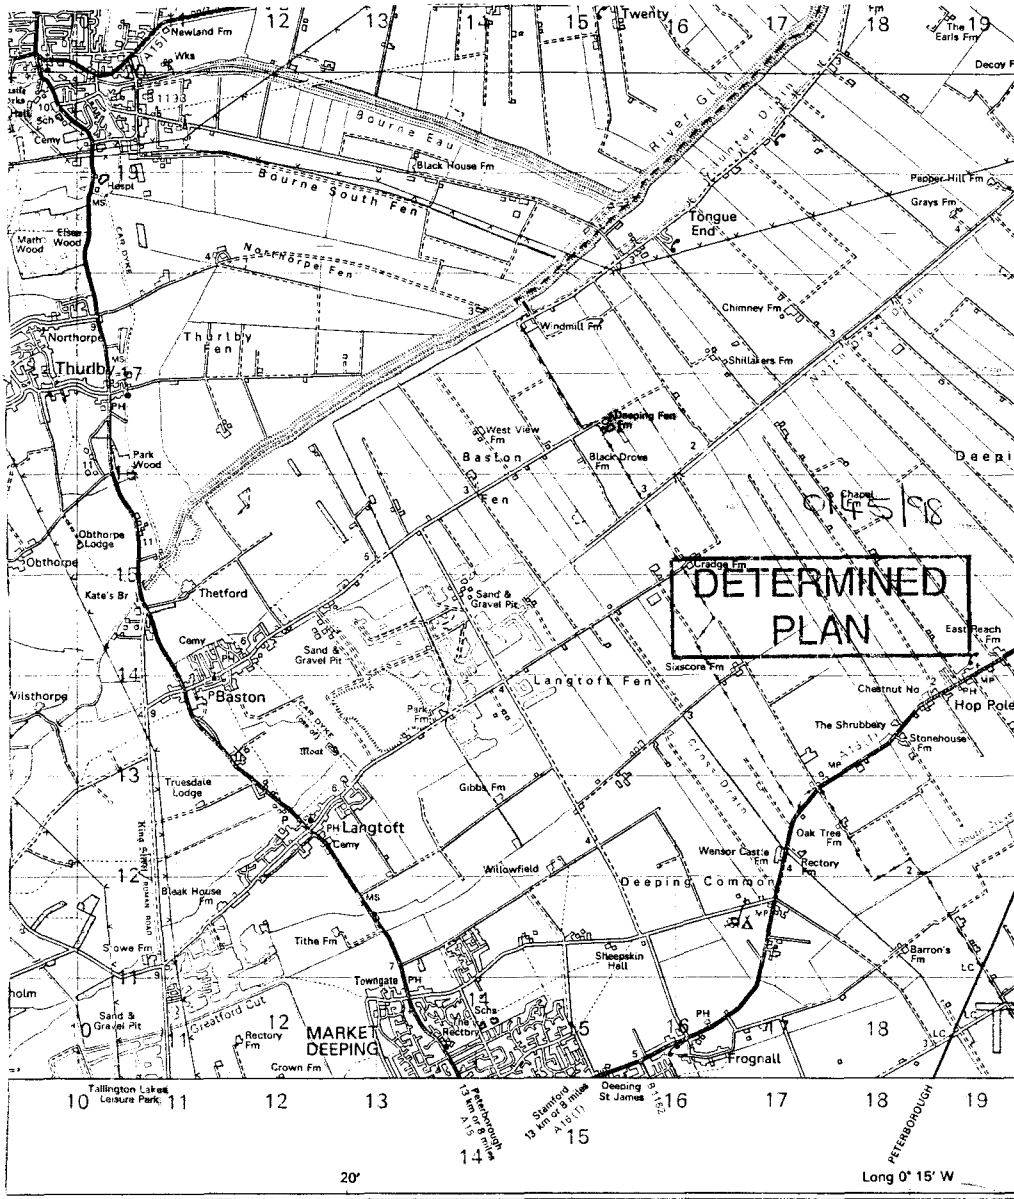
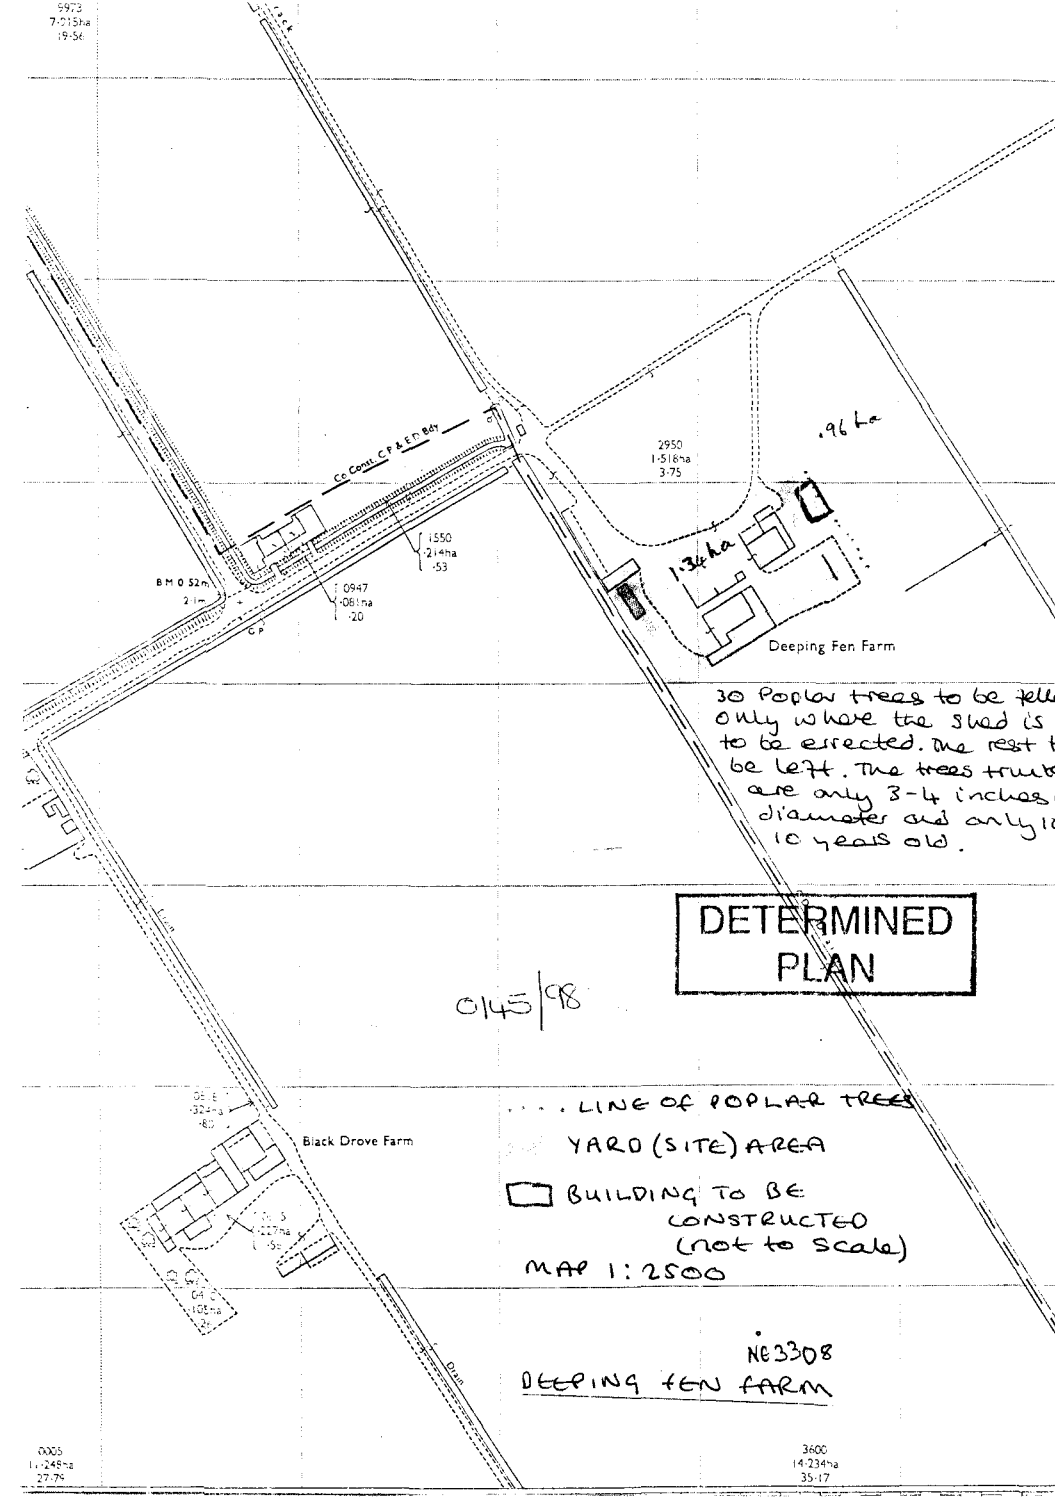


LOCATION PLAN of
DEEPING FEN FARM.


5973
7·015ha
19·56
Co Const. C P & E.P. Bdy
2950
1·518ha
3·75
.96 ha
1.34 ha
1550
·214ha
·53
BM 0.52m
2 I m
0947
·081ha
·20
C P
Deeping Fen Farm
30 Poplar trees to be fell
only where the shed is
to be erected. The rest t
be left. The trees trunk
are only 3-4 inches
diameter and only 1
10 years old.
DETERMINED
PLAN
0145/98
Black Drove Farm
. . . . LINE OF POPLAR TREES
YARD (SITE) AREA
BUILDING TO BE
CONSTRUCTED
(not to Scale)
MAP 1:2500
NE3308
DEEPING FEN FARM
Drain
0005
1·248ha
27·79
3600
14·234ha
35·17

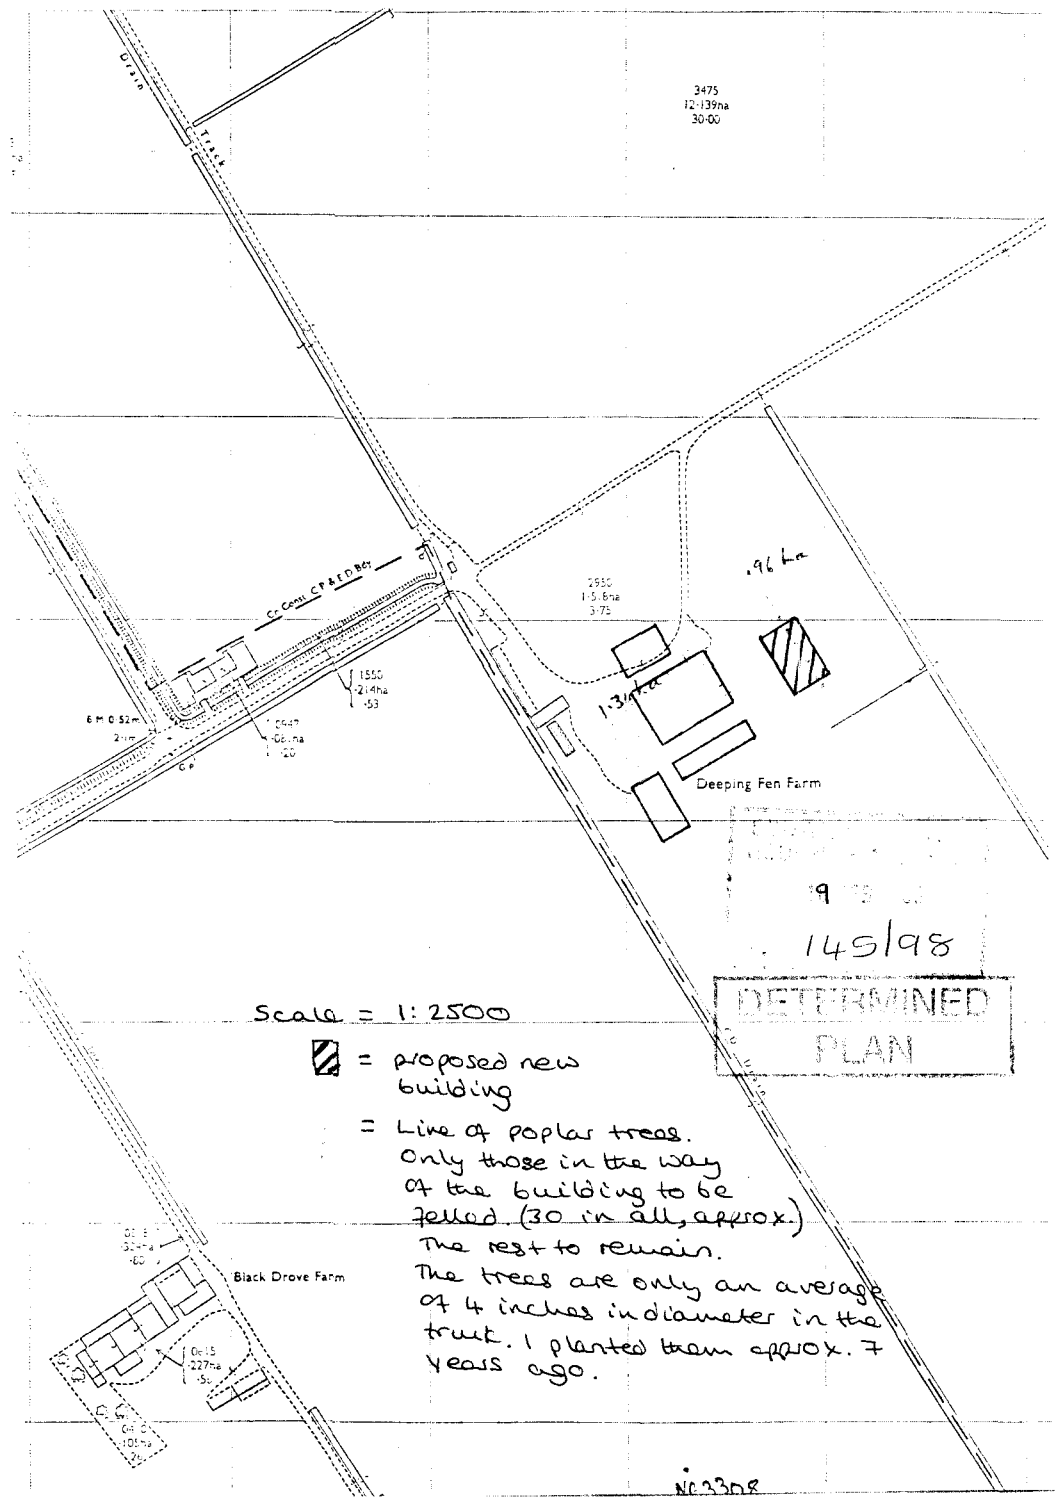

145/98

DETERMINED
PLAN

Scale = 1:2500

▨ = proposed new building

= Line of poplar trees. Only those in the way of the building to be felled. (30 in all, approx.) The rest to remain. The trees are only an average of 4 inches in diameter in the trunk. I planted them approx. 7 years ago.

NC 3308