


Rev.	Date	Details

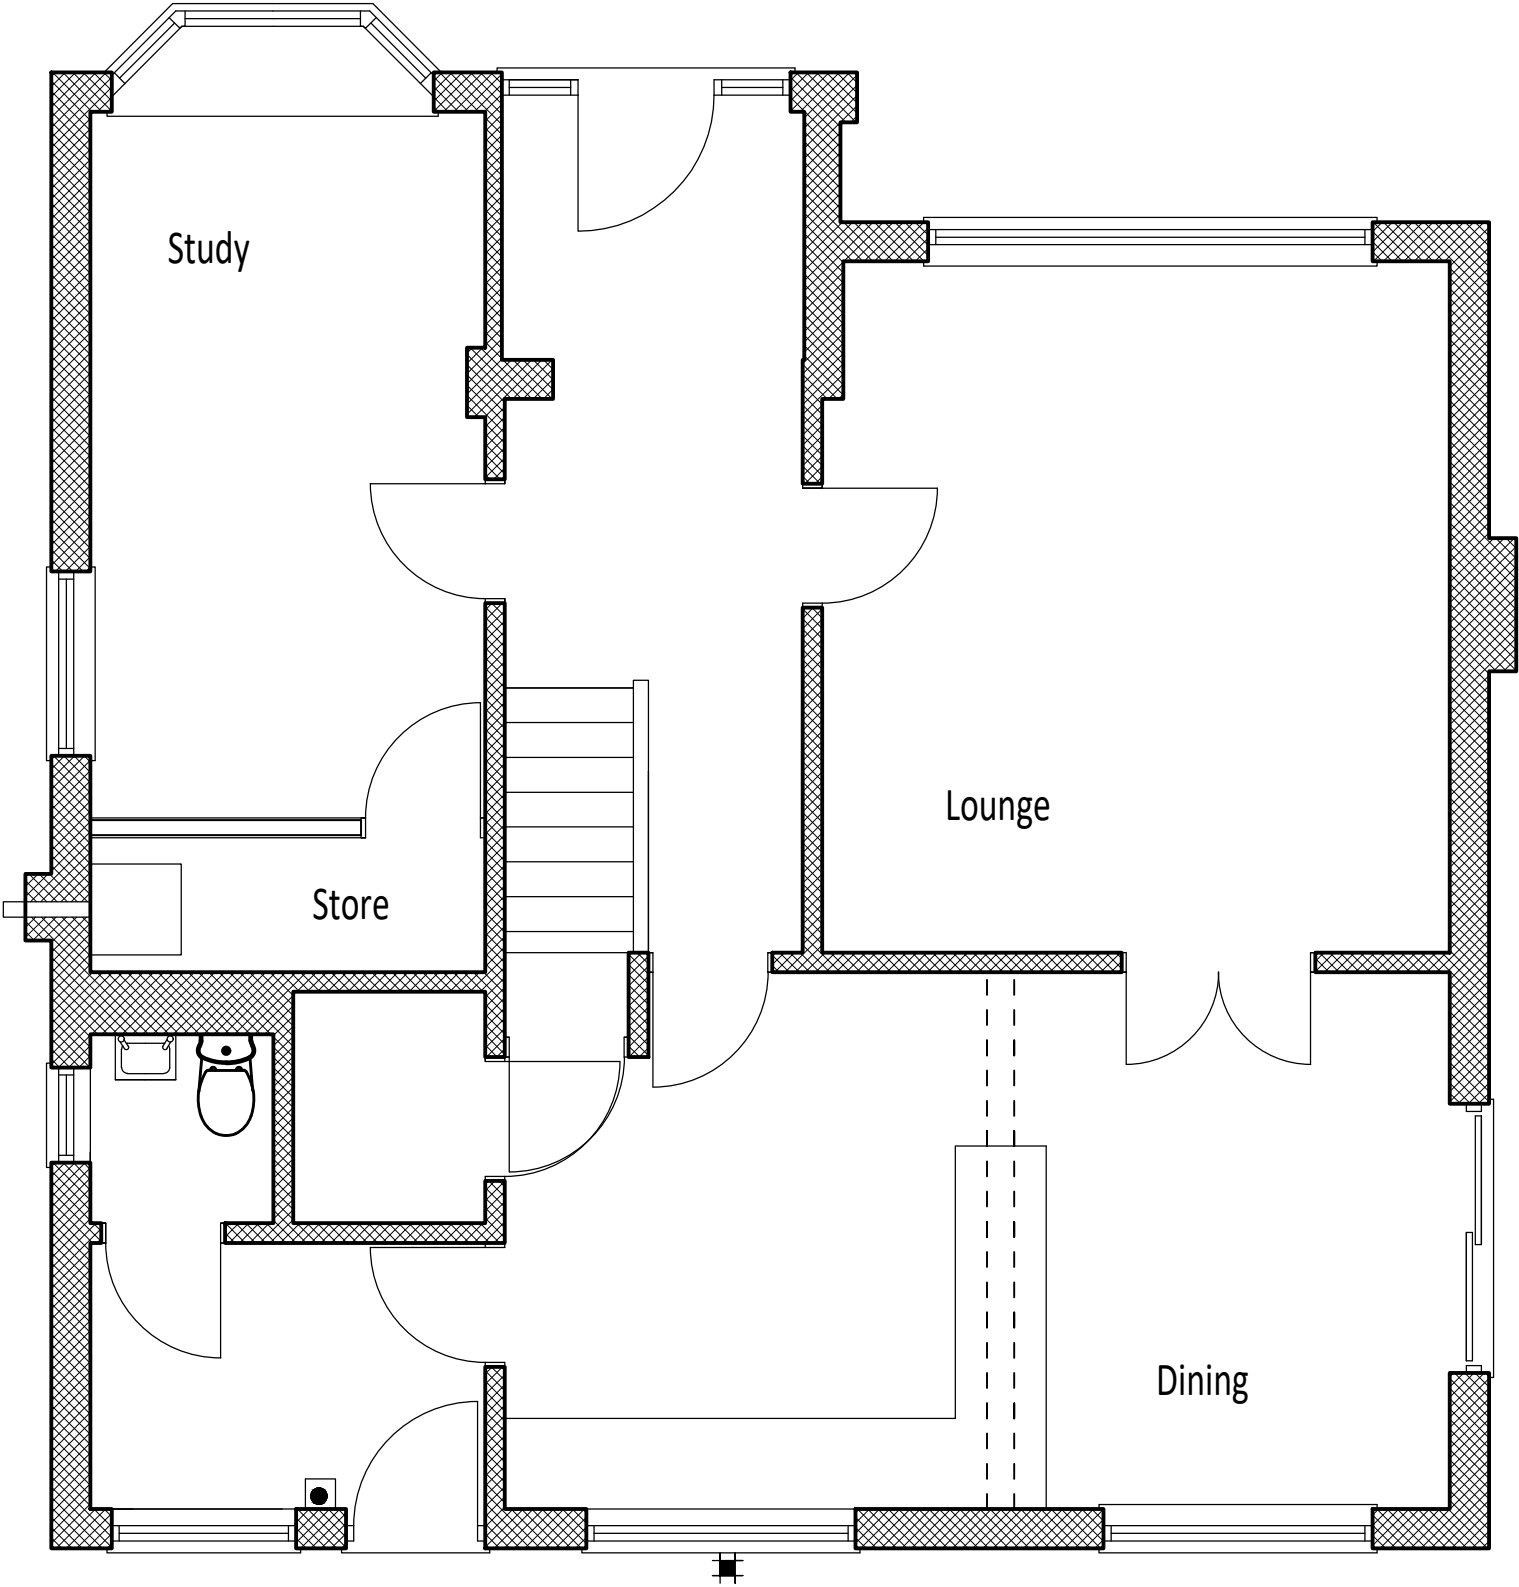

Client: MR. & MRS. C. BARRETT	Proposal: SECOND AND GROUND FLOOR EXTENSIONS AT BOUNDARY HOUSE, MAIN ROAD, DEEPING ST. NICHOLAS	Scale @ A3 1 : 50	Title EXISTING GROUND FLOOR
		Dwg No. 23. 3471. 01	
JANICE KENDRICK DESIGN SERVICES e-mail- jkds@talk21.com tel : 07711 007209			