



Rev.	Date	Details

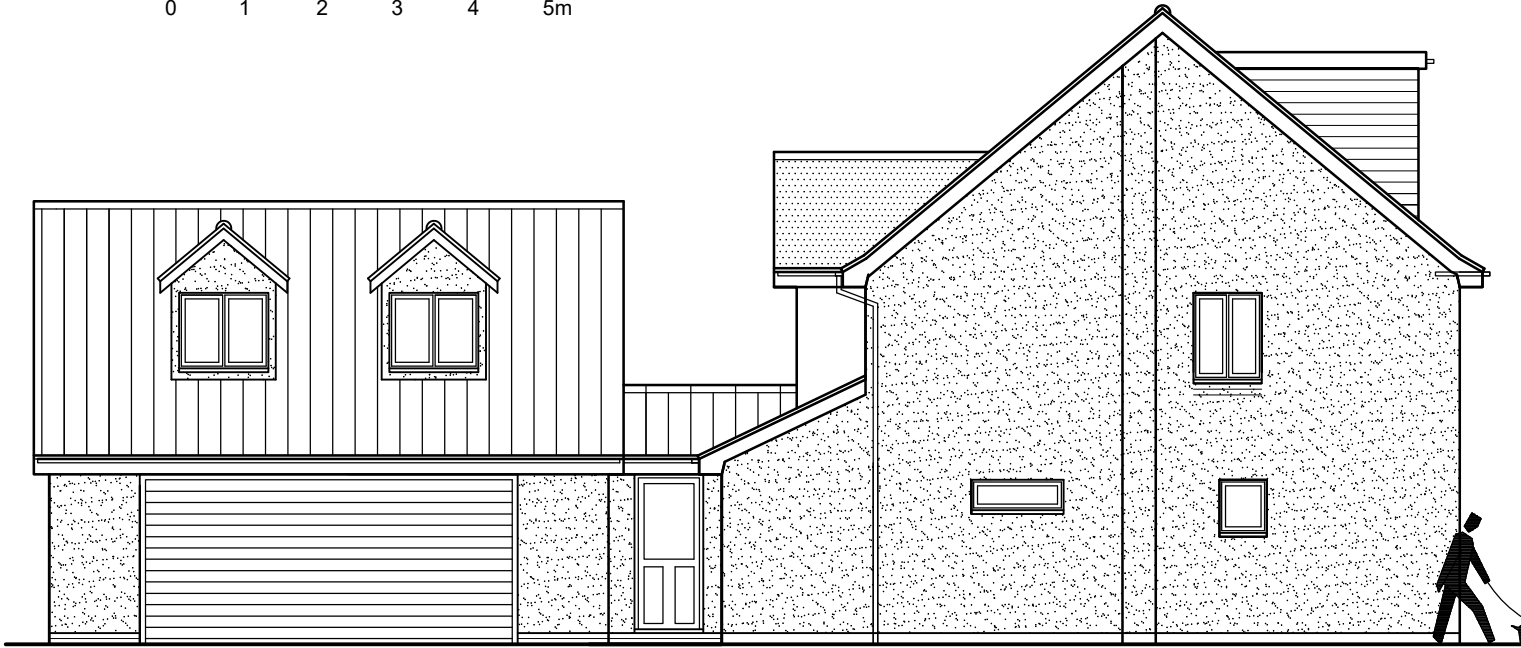

SOUTH



EAST

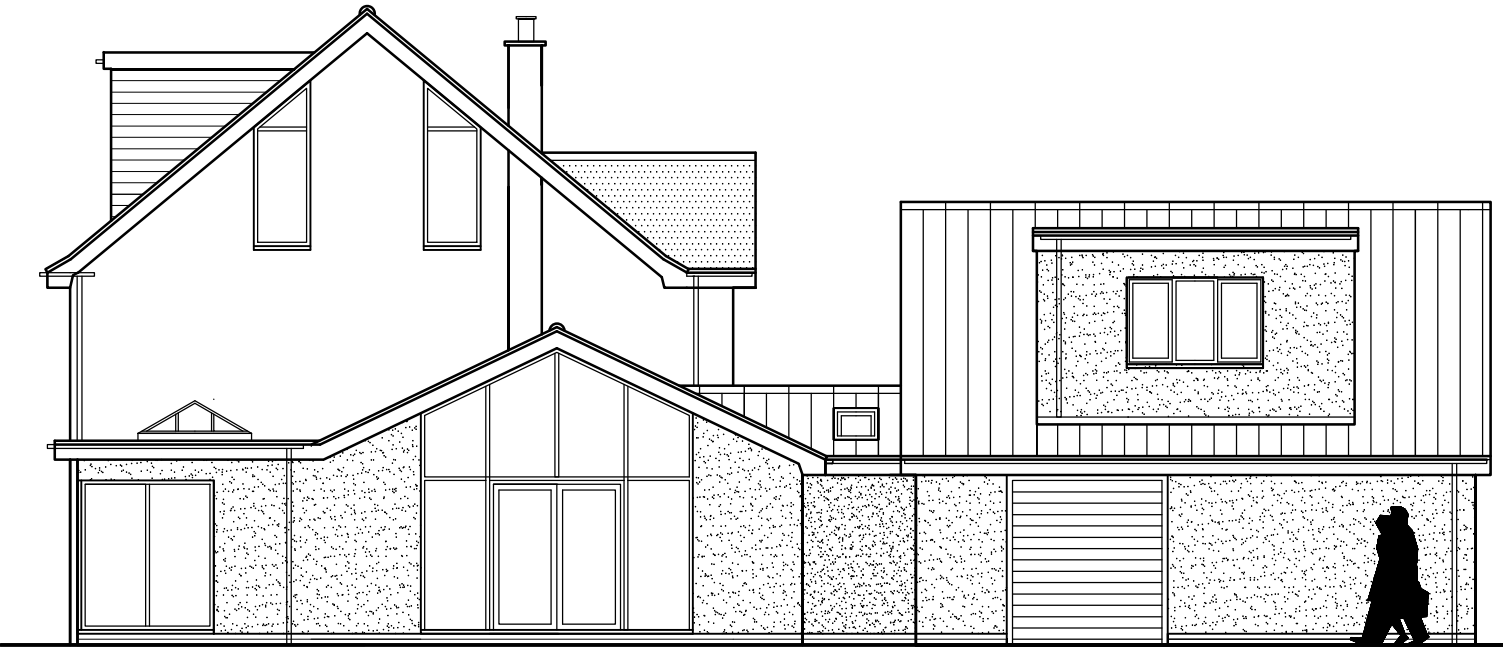

WEST



NORTH



Client:
MR. & MRS. C. BARRETT

Proposal: SECOND AND GROUND FLOOR EXTENSIONS
AT BOUNDARY HOUSE, MAIN ROAD, DEEPING ST. NICHOLAS

JANICE KENDRICK DESIGN SERVICES

e-mail- jkds@talk21.com

tel : 07711 007209

Scale @ A3
1 : 100

Dwg No.
23. 3471. 06

Title

PROPOSED ELEVATIONS