


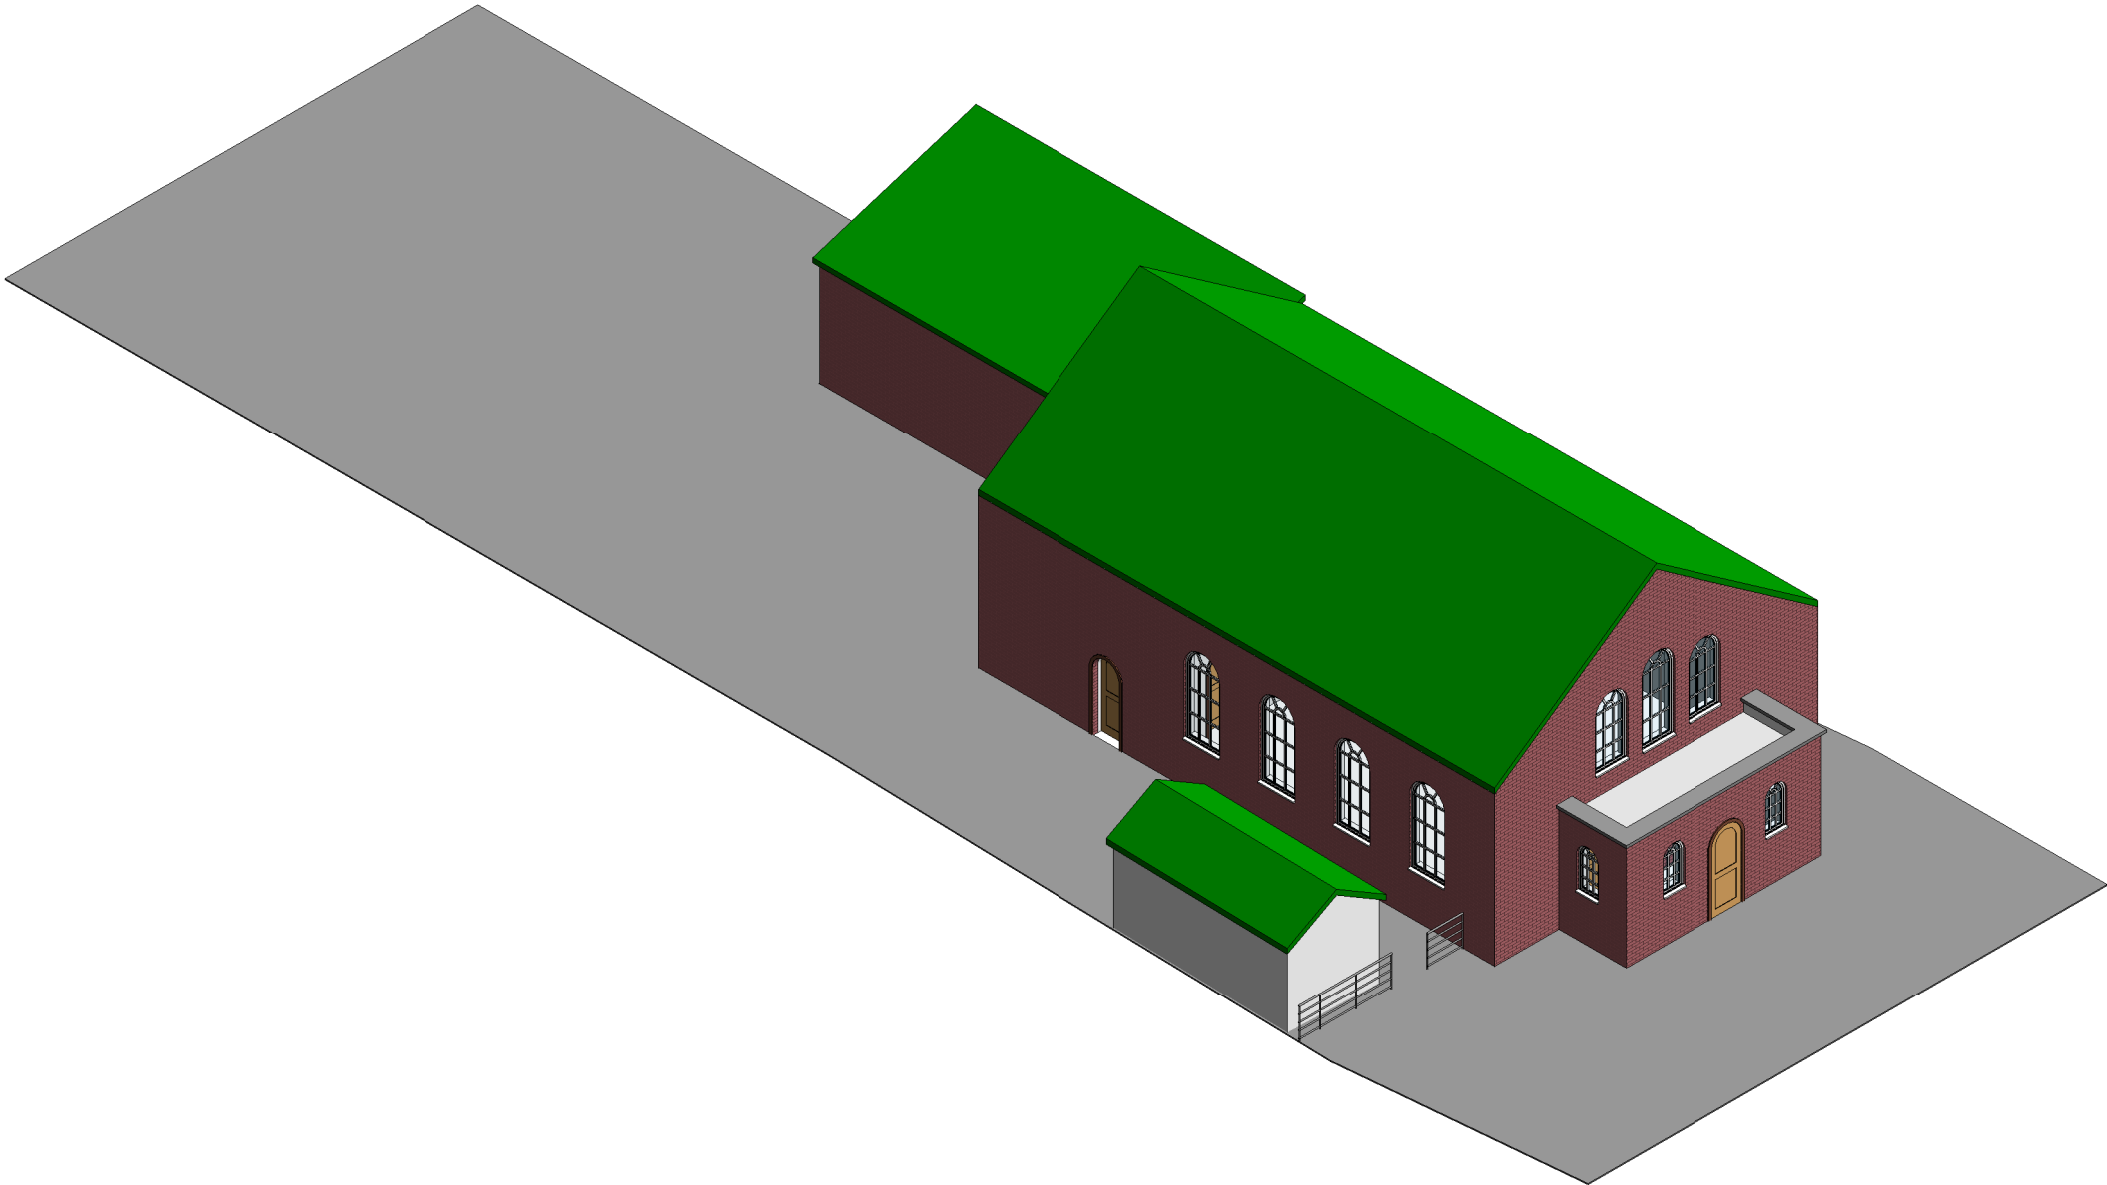

Amendments

D Brennan
Detached Methodist
Chapel
Littleworth Drove
Hop Pole

Project Status
Project Number
Author

3D View

Author

02/08/19

A105