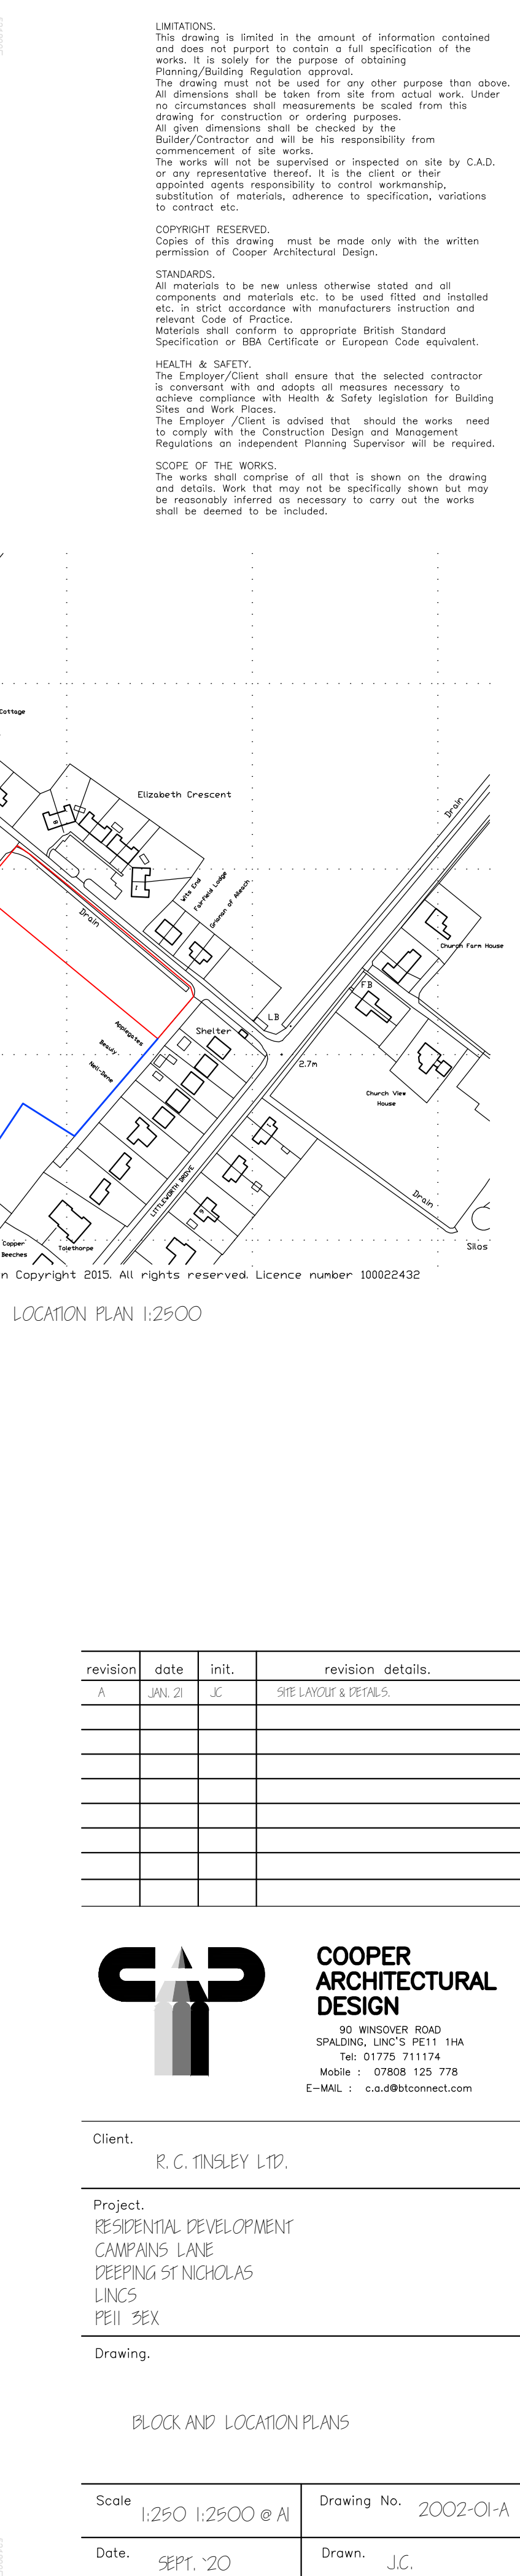


[illegible]

**COOPER
ARCHITECTURAL
DESIGN**
90 WINSOVER ROAD
SPALDING, LINCOLN'S PE11 1HA
Tel: 01775 711174
Mobile : 07808 125 778
E-MAIL : c.a.d@btconnect.com

Client. R. C. TINSLEY LTD

Project.
RESIDENTIAL DEVELOPMENT
CAMPAINS LANE
DEEPIING ST NICHOLAS
LINGS
PEII 3EX

Drawing

BLOCK AND LOCATION PLANS

Scale 1:250 1:2500 @ A1	Drawing No. 2002-01-A
Date. SEPT. '20	Drawn. J.C.