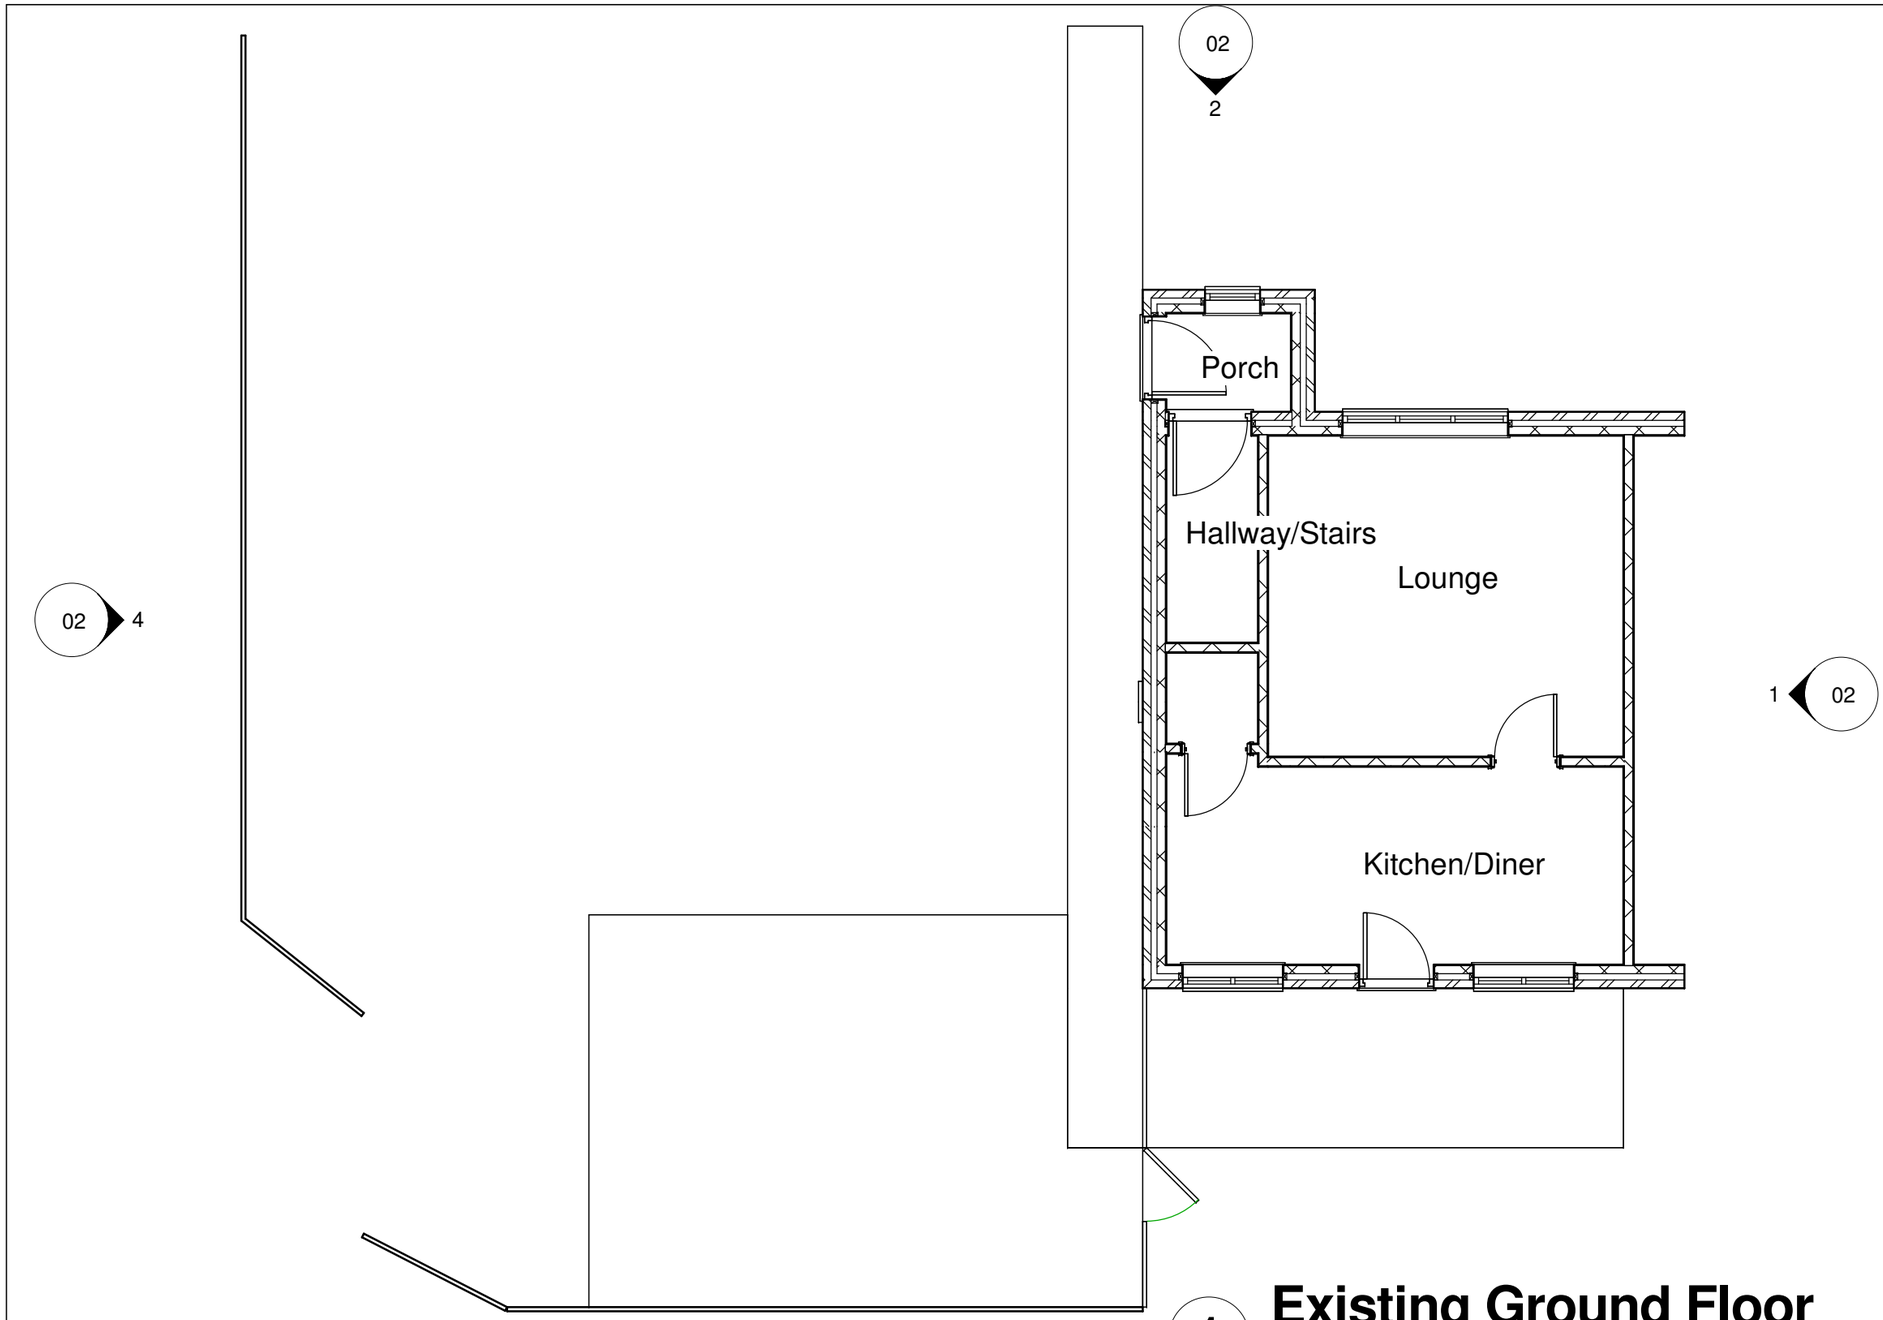


1 Existing Ground Floor

1 : 75

3
02

Rev.	Description	Date
1	Scheme redrawn	22/12/2016

SOUTH HOLLAND DISTRICT COUNCIL
Building Consultancy South Holland

CLIENT
Ms T Waller

ADDRESS
36 Coronation Avenue
Deeping St Nicholas
PE11 3EP

PROJECT
Level Access Shower

Date
22/12/2016

Project number
767/Grant

Scale (@ A3)
1 : 75

SHEET
Existing Ground Floor

Drawn by
SG

DRAWING NUMBER
01

REV
1