
07 4

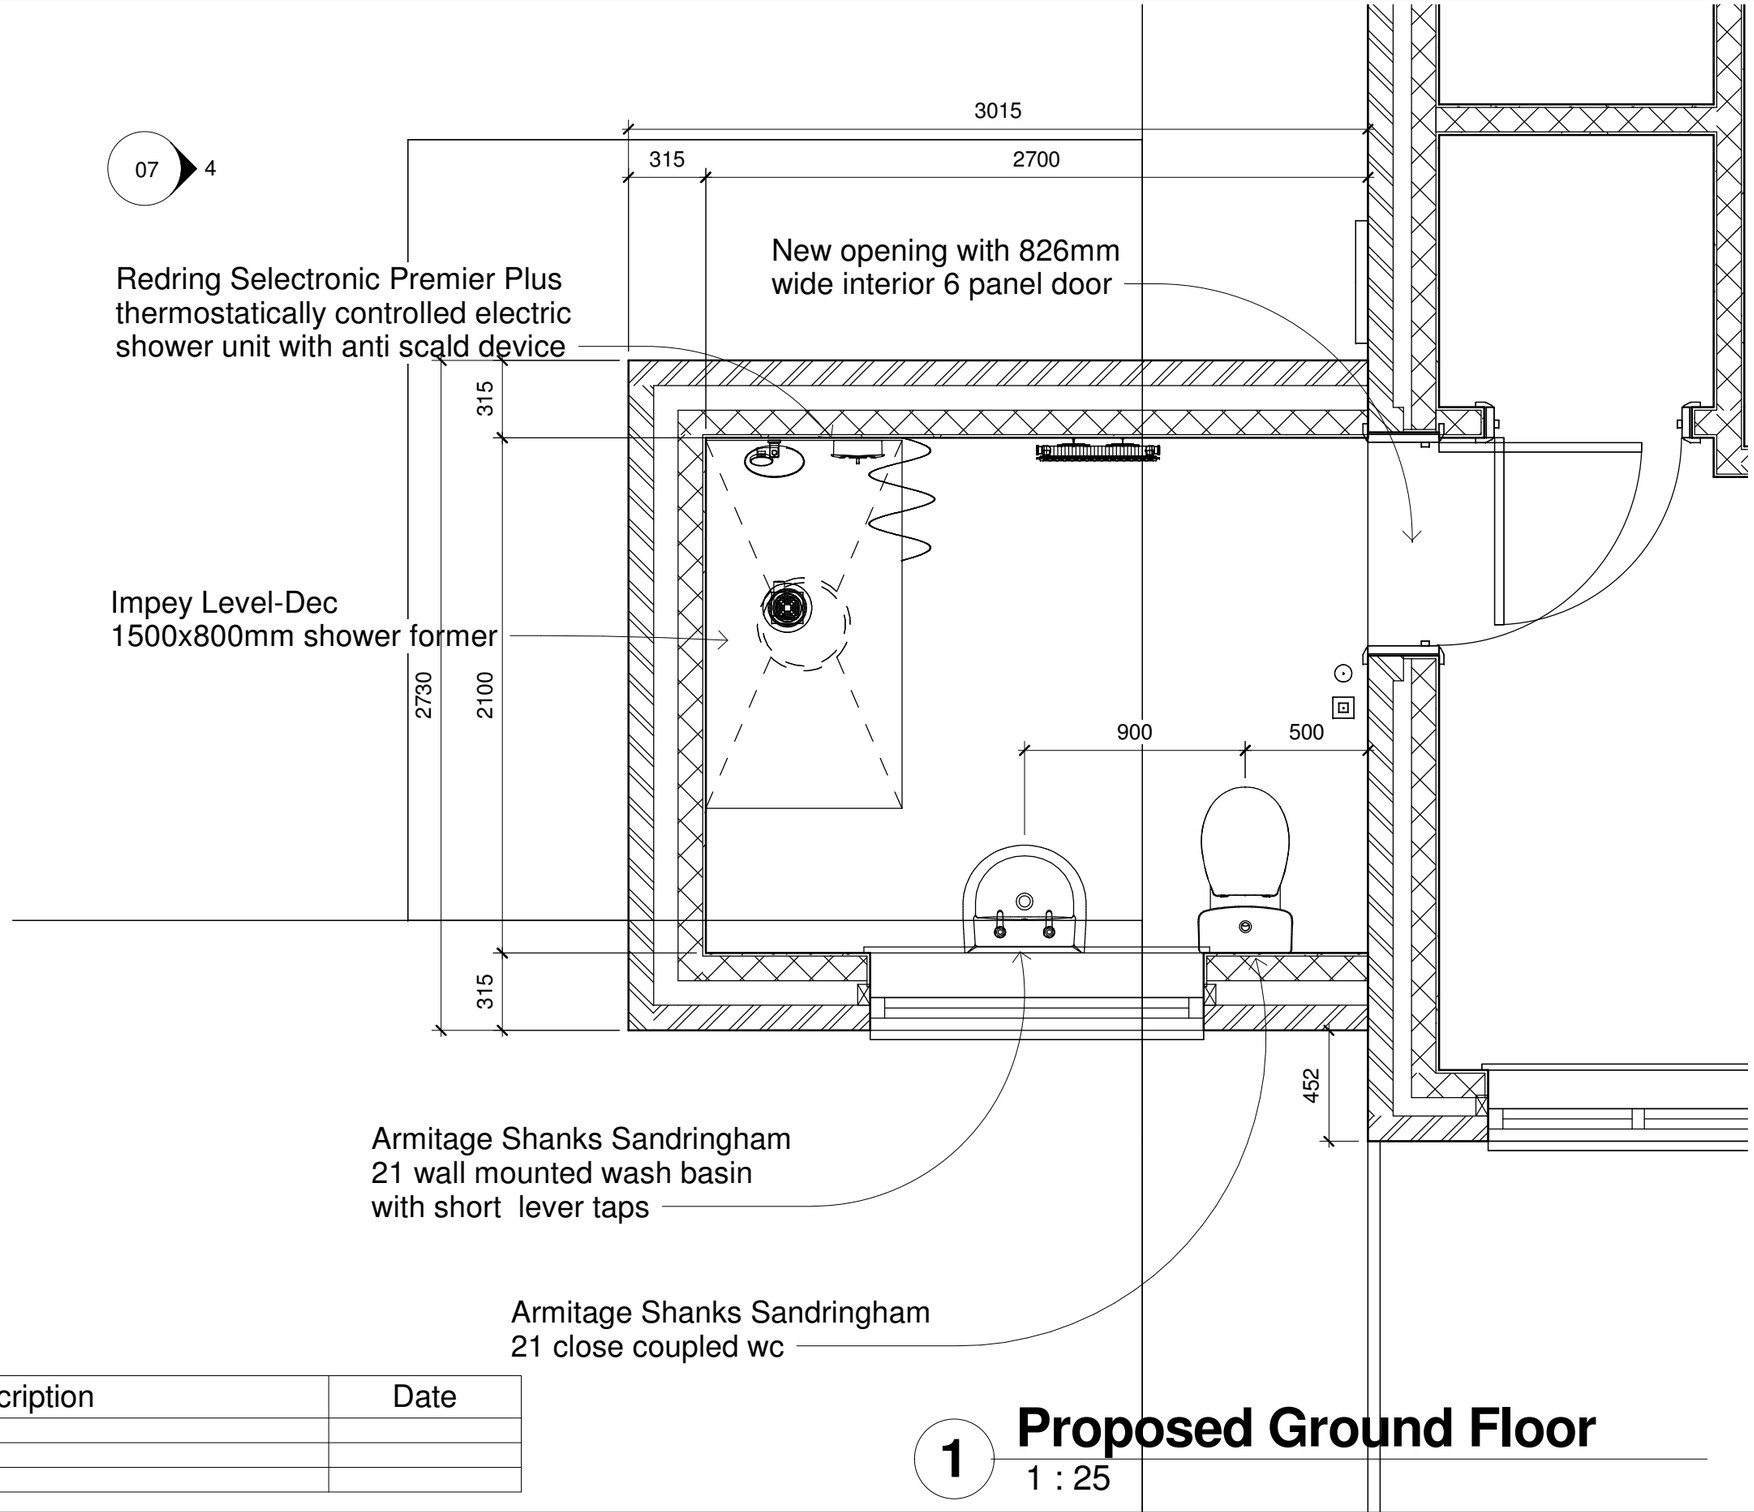

Rev.	Description	Date

1 Proposed Ground Floor

1 : 25

SOUTH HOLLAND DISTRICT COUNCIL
Building Consultancy South Holland

CLIENT
Ms T Waller

ADDRESS
36 Coronation Avenue
Deeping St Nicholas
PE11 3EP

PROJECT	Date	Project number	Scale (@ A3)
Level Access Shower	22/12/2016	767/Grant	1 : 25

SHEET	Drawn by	DRAWING NUMBER	REV
Proposed Ground Floor	SG	05	