
07 4

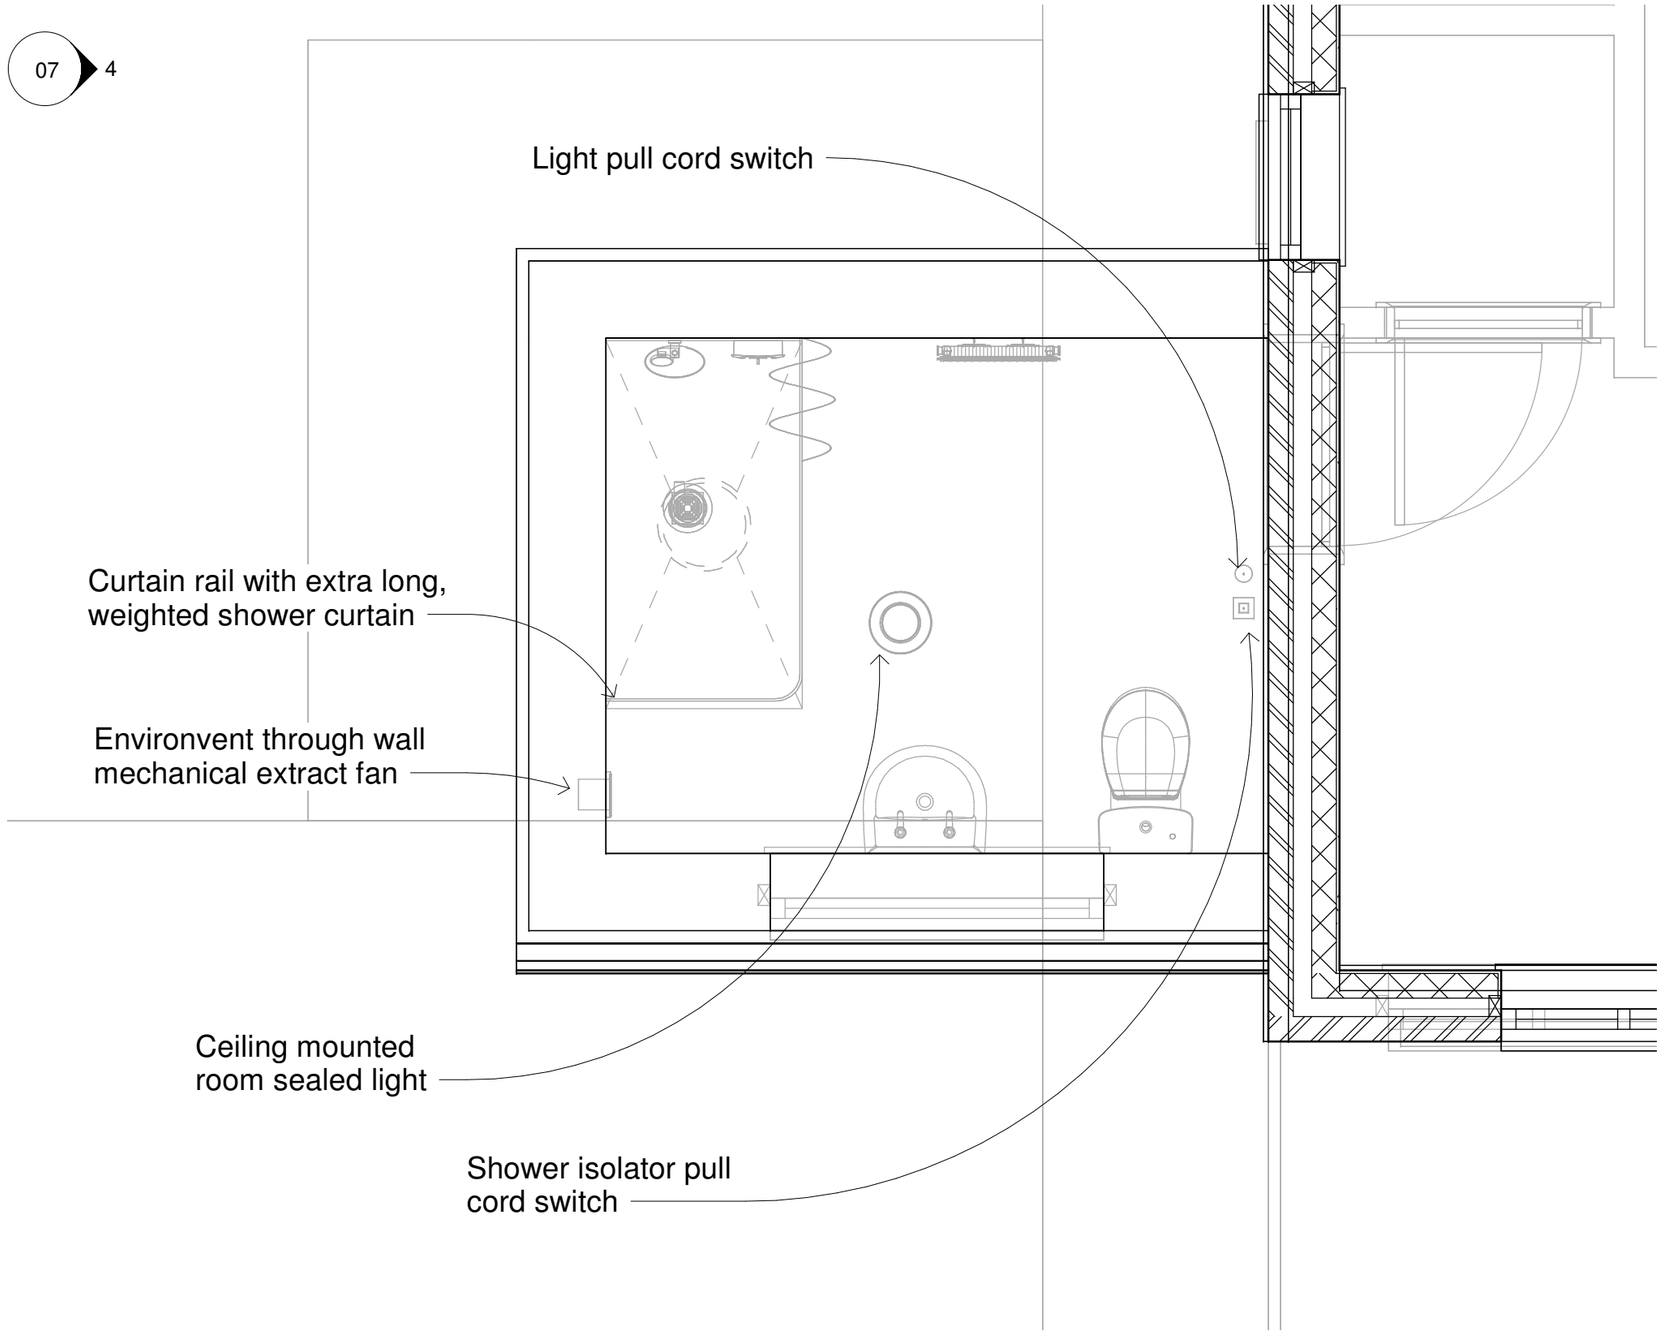

Rev.	Description	Date

1 Proposed Ground Floor Ceiling

1 : 25

SOUTH HOLLAND DISTRICT COUNCIL
Building Consultancy South Holland

CLIENT / ADDRESS: Ms T Waller, 36 Coronation Avenue, Deeping St Nicholas, PE11 3EP	PROJECT: Level Access Shower	Date: 22/12/2016	Project number: 767/Grant	Scale (@ A3): 1 : 25
	SHEET: Proposed Ground Ceiling	Drawn by: SG	DRAWING NUMBER: 06	REV