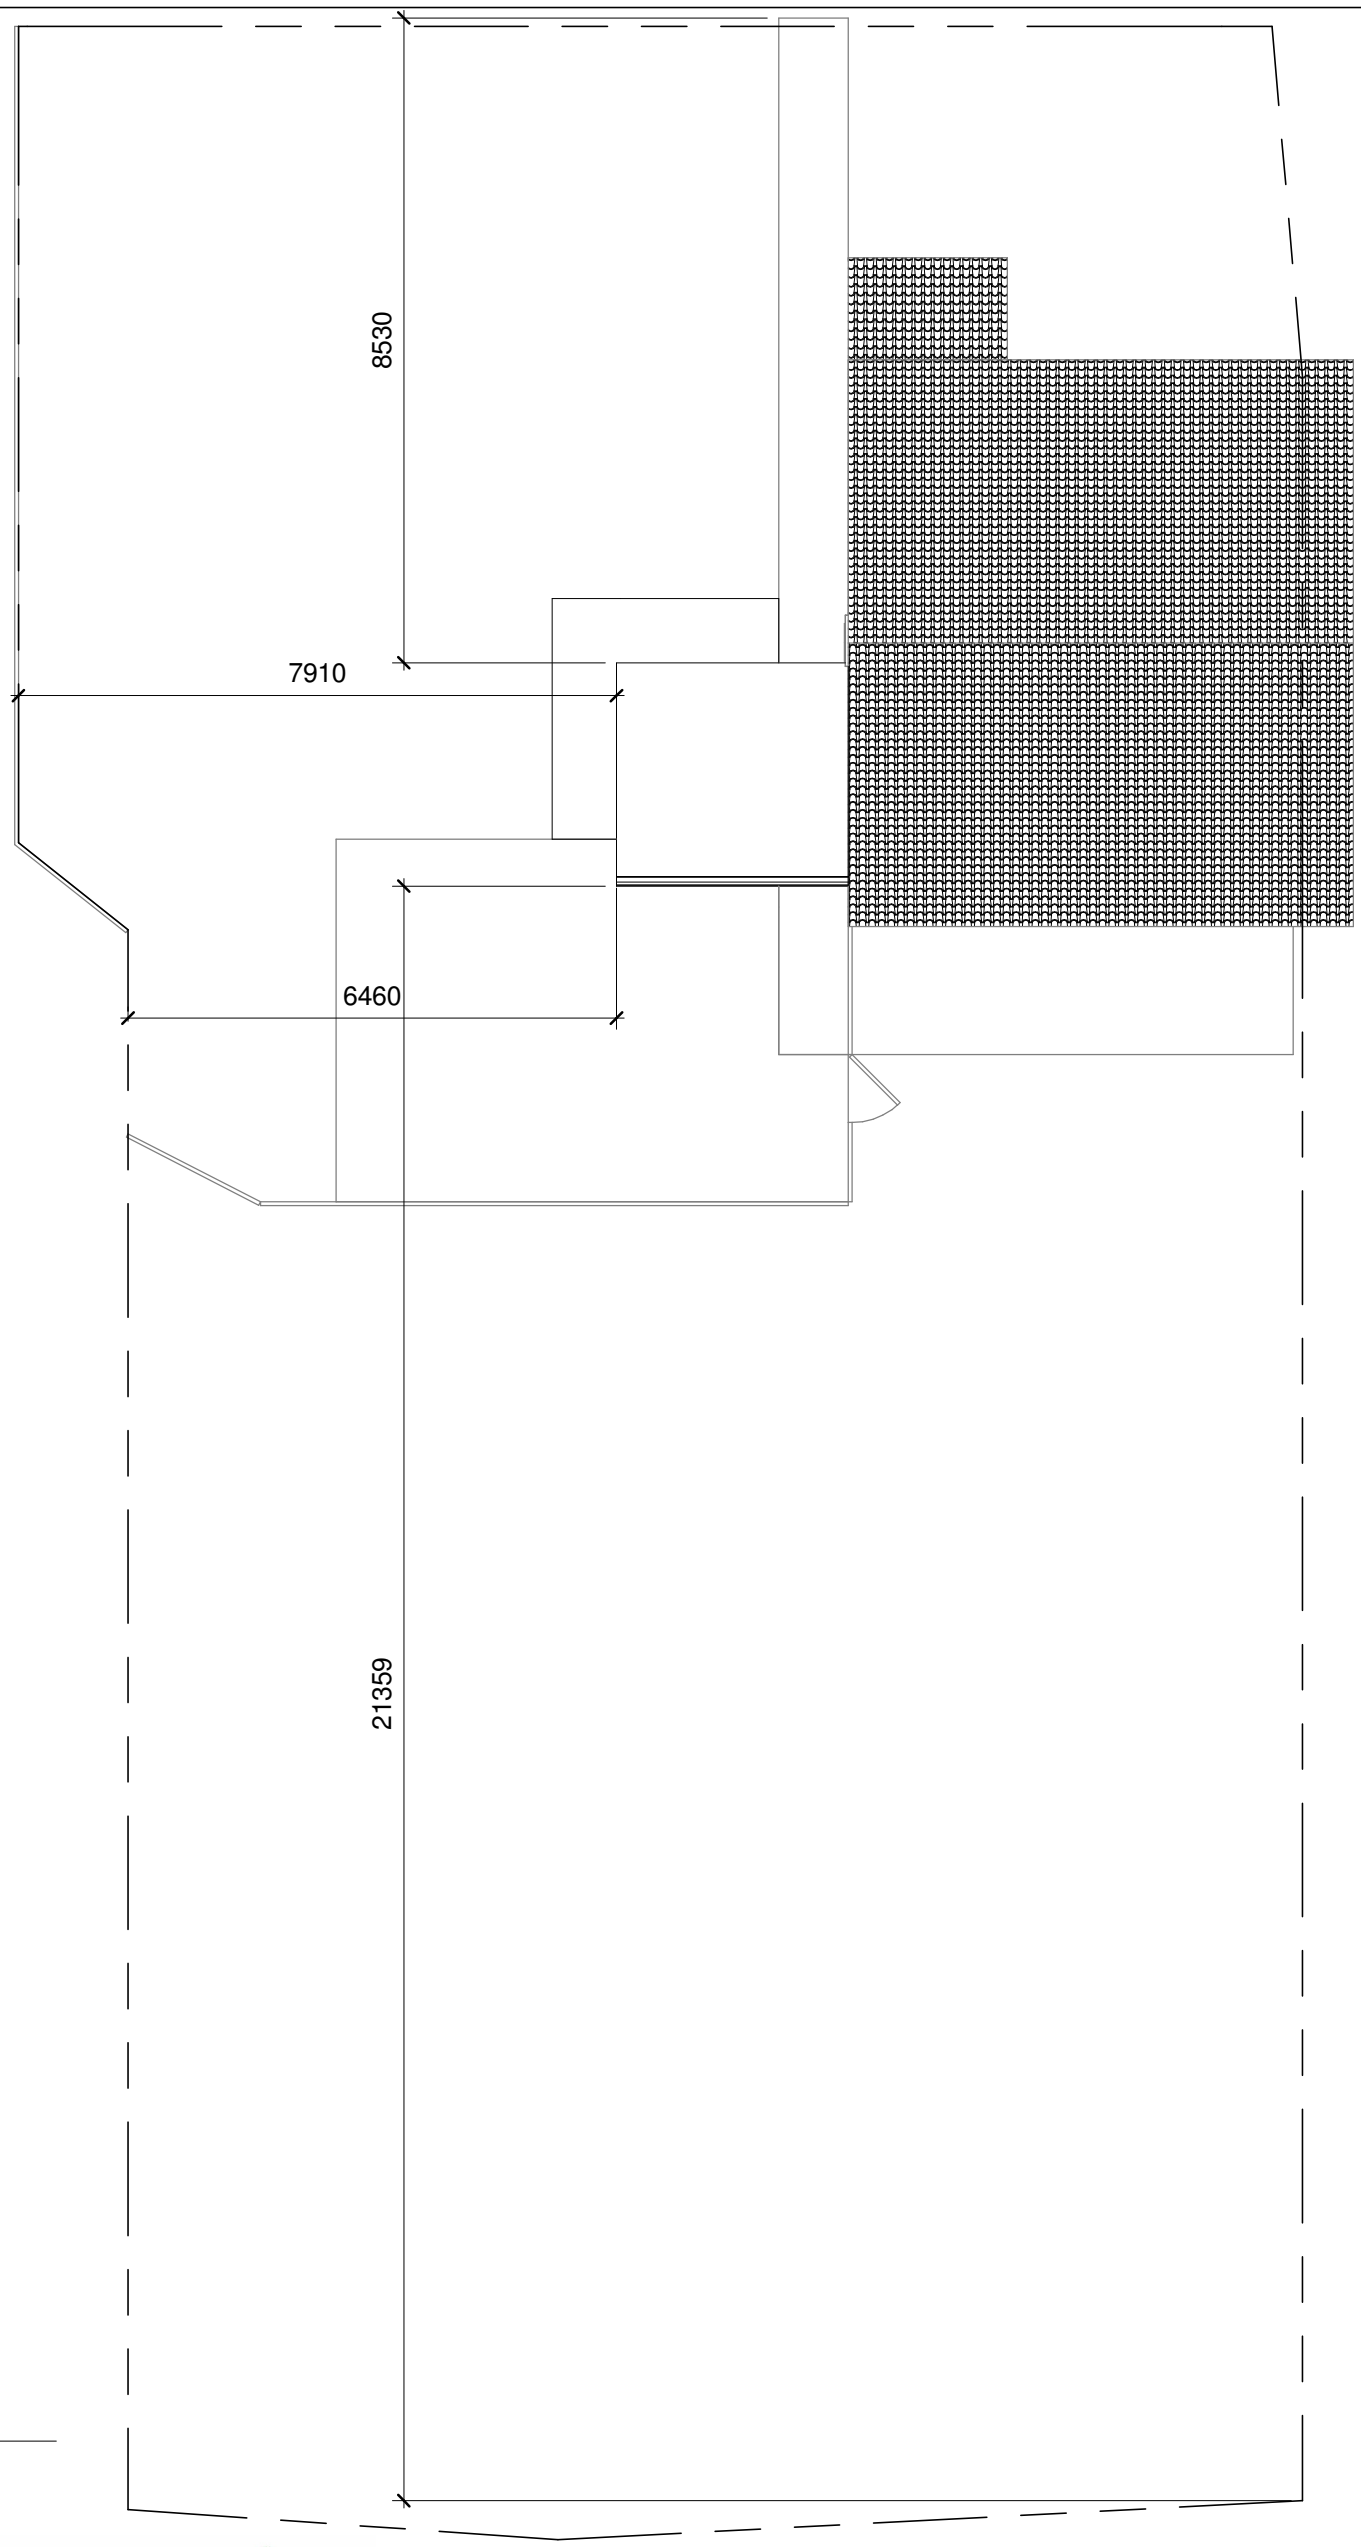


1 **Site**
1 : 100

SOUTH HOLLAND DISTRICT COUNCIL
Building Consultancy South Holland

Rev.	Description	Date

CLIENT Ms T Waller ADDRESS 36 Coronation Avenue Deeping St Nicholas PE11 3EP	PROJECT Level Access Shower	Date 21/02/2017	Project number 767/Grant	Scale (@ A3) 1 : 100
	SHEET Proposed Block Plan	Drawn by SG	DRAWING NUMBER 10	REV