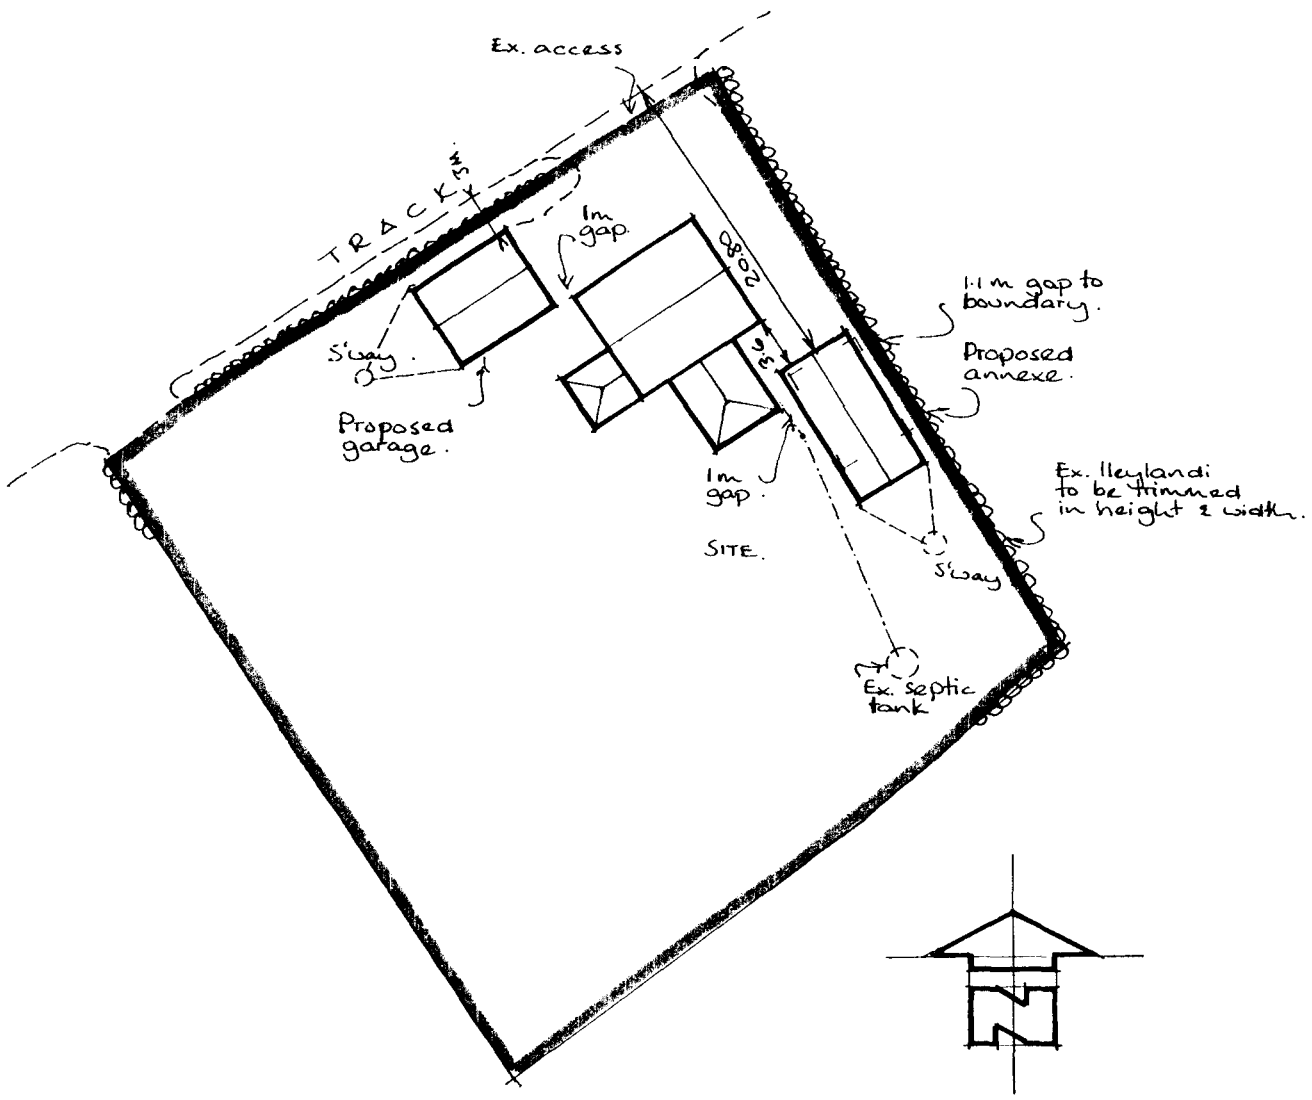

SITE · PLAN

Scale – 1: 500th.

PROPOSED · ANNEXE · & · DOUBLE · GARAGE · AT · SIX · SCORE · FARM · COTTAGES; SIX · SCORE · ROAD; LANGTOFT · FEN; FOR · MR · & · MRS · K. SMITH.

Date – Feb '01
Drawn – DW.

Building Design Services
73B Abbey Road
Bourne
Lincs
PE10 9EN
Tel (01778) 393646

2321 / 1

H03/0195/01

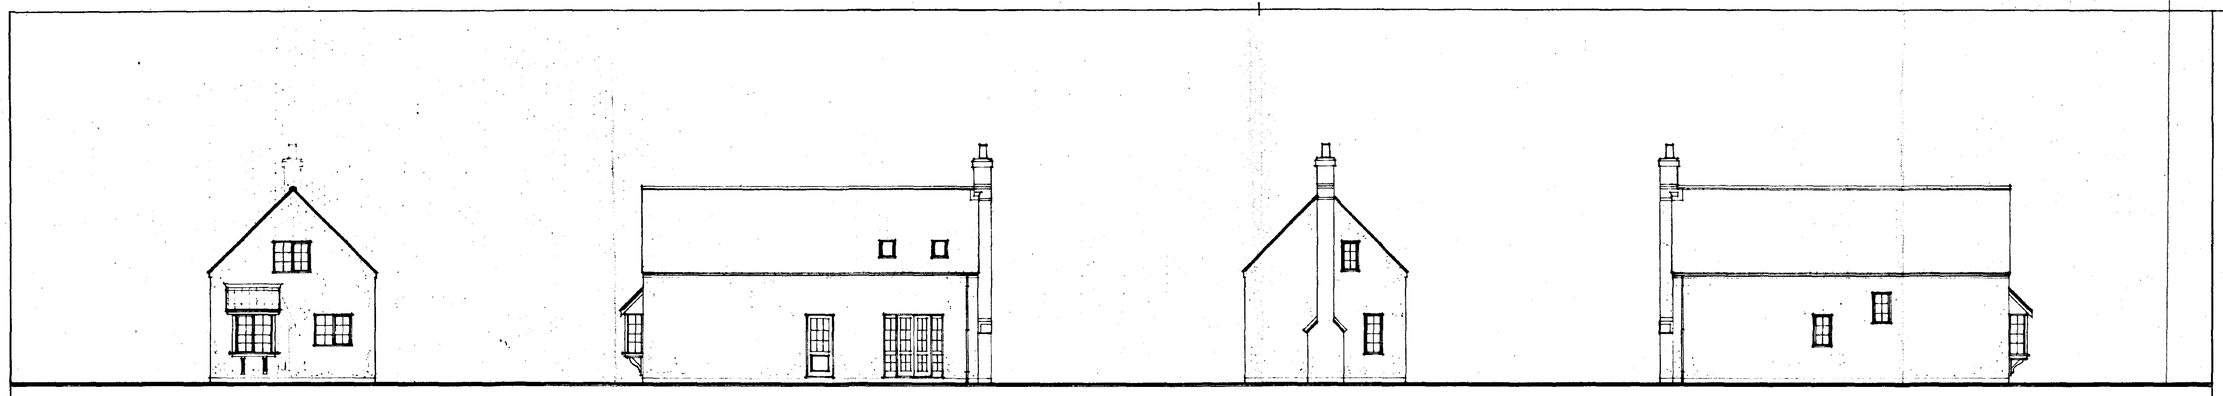

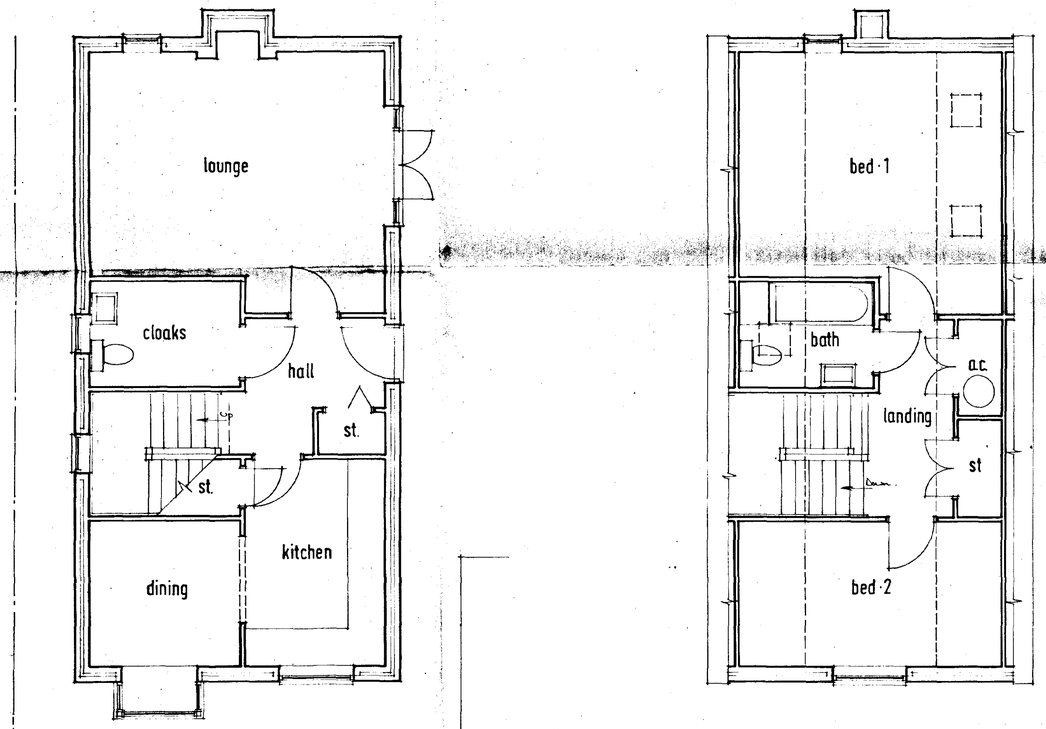

GROUND · FLOOR · PLAN

FIRST · FLOOR · PLAN

NOTES:

All dimensions must be checked on site and not scaled from this drawing.

A	Date	Revisions

© Copyright

Client

MR · & · MRS · K · SMITH.

Job Title

PROPOSED · ANNEXE · TO · DWELLING · AT · SIX · SCORE · FARM · COTTAGES ; SIX · SCORE · ROAD; LANGTOFT · FEN.

Drawing Title

WORKING · DRAWING

Scales	Date	Drawn
1:50 & 1:100	Feb '01	DW.

Building Design Services
73B Abbey Road
Bourne
Lincs
PE10 9EN
Tel (01778) 393646

Drg. No. 2321/2

Rev.

A PRODUCT OF THE UNO RANGE - ARCHITECT CAT. No. 7311

594 x 841mm A1

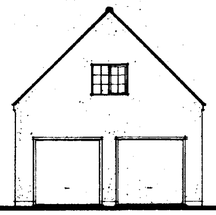

NORTH · EAST · ELEVATION

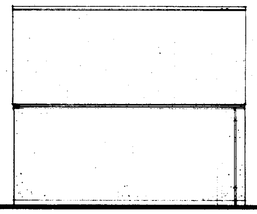

NORTH · WEST · ELEVATION

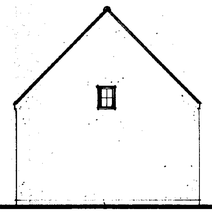

SOUTH · WEST · ELEVATION

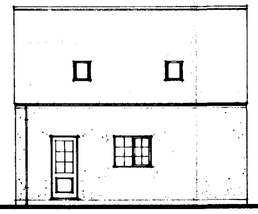

SOUTH · EAST · ELEVATION

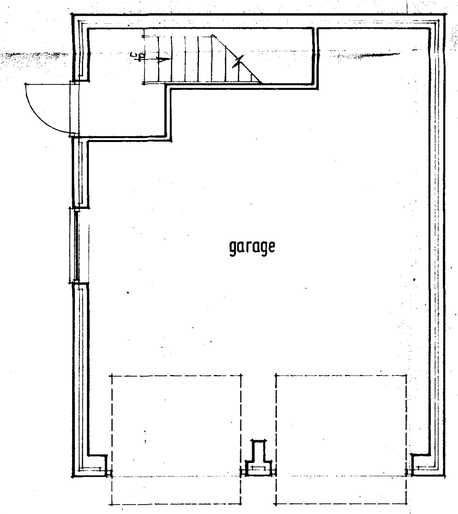

GROUND · FLOOR · PLAN

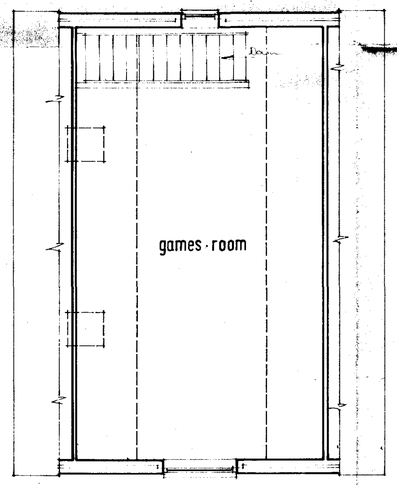

FIRST · FLOOR · PLAN

NOTES:

All dimensions must be checked on site and not scaled from this drawing.

A		
	Date	Revision

© Copyright

Client

MR · & · MRS · K · SMITH.

Job Title

PROPOSED · GARAGE · TO · DWELLING · AT · SIX · SCORE · FARM · COTTAGES; SIX · SCORE · ROAD; LANGTOFT · FEN.

Drawing Title

WORKING · DRAWING

Scale	Date	Drawn
1:100 & 1:50	Feb '01	DW

Building Design Services
73B Abbey Road
Bourne
Lincs
PE10 9EN
Tel (01778) 393646

H03/0195/01

Drg. No

2321 / 3

Rev.

A PRODUCT OF THE UNO RANGE – ARCHITECT CAT. No. 7311

594 x 841mm

A1