



FRONT ELEVATION

DOORS TO BE FRAME, LEDGED AND BOARED TIMBER WITH IRONMONGERY TO MATCH EXISTING ADJOINING

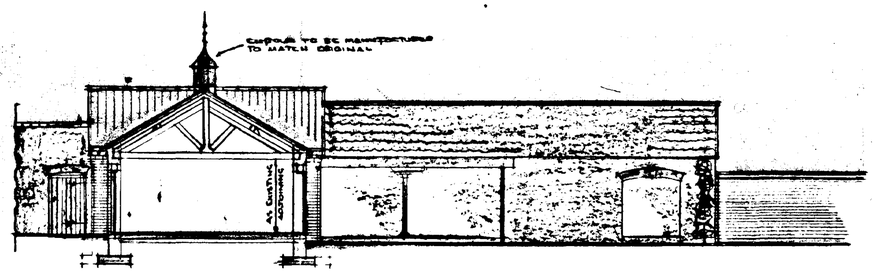

SECTIONAL ELEVATION 'A-A'

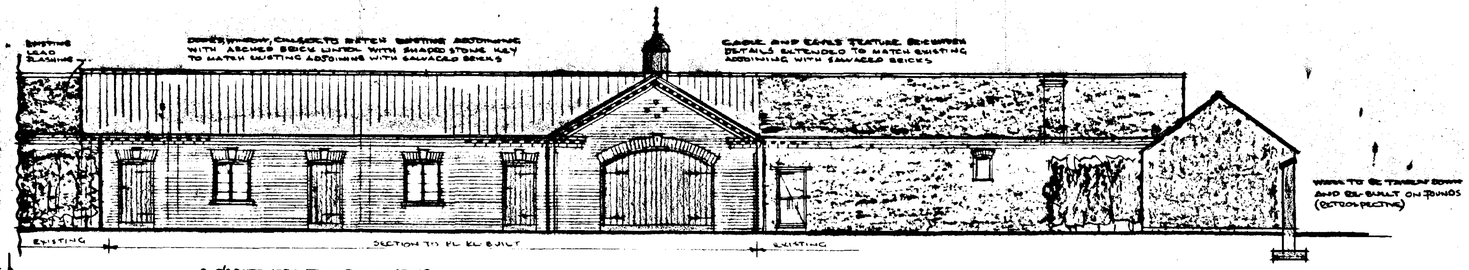


REAR ELEVATION

WORK TO BE TAKEN DOWN AND RE-BUILT ON JOINTS (RETROSPECTIVE)


E.C.'s EXTENDED TO MATCH EXISTING D.P.'s REPLACED AND RECONNECTED TO EXISTING S.W.D.'s.

WALL FACED TO MATCH EXISTING ADJOINING WITH SALVAGED BRICKS EXISTING WALLS REPAIRED AND RE-POINTED TO MATCH EXISTING


ROOF TILES, RIDGE, VALLEYS, SPECIALS, FASCIA, ROOF TIMBERS, ETC. EXTENDED TO MATCH EXISTING ADJOINING WITH SALVAGED TILES ETC. EXISTING ROOF, FASCIA, TILING, FLASHING, ETC. REPAIRED OR RENEWED

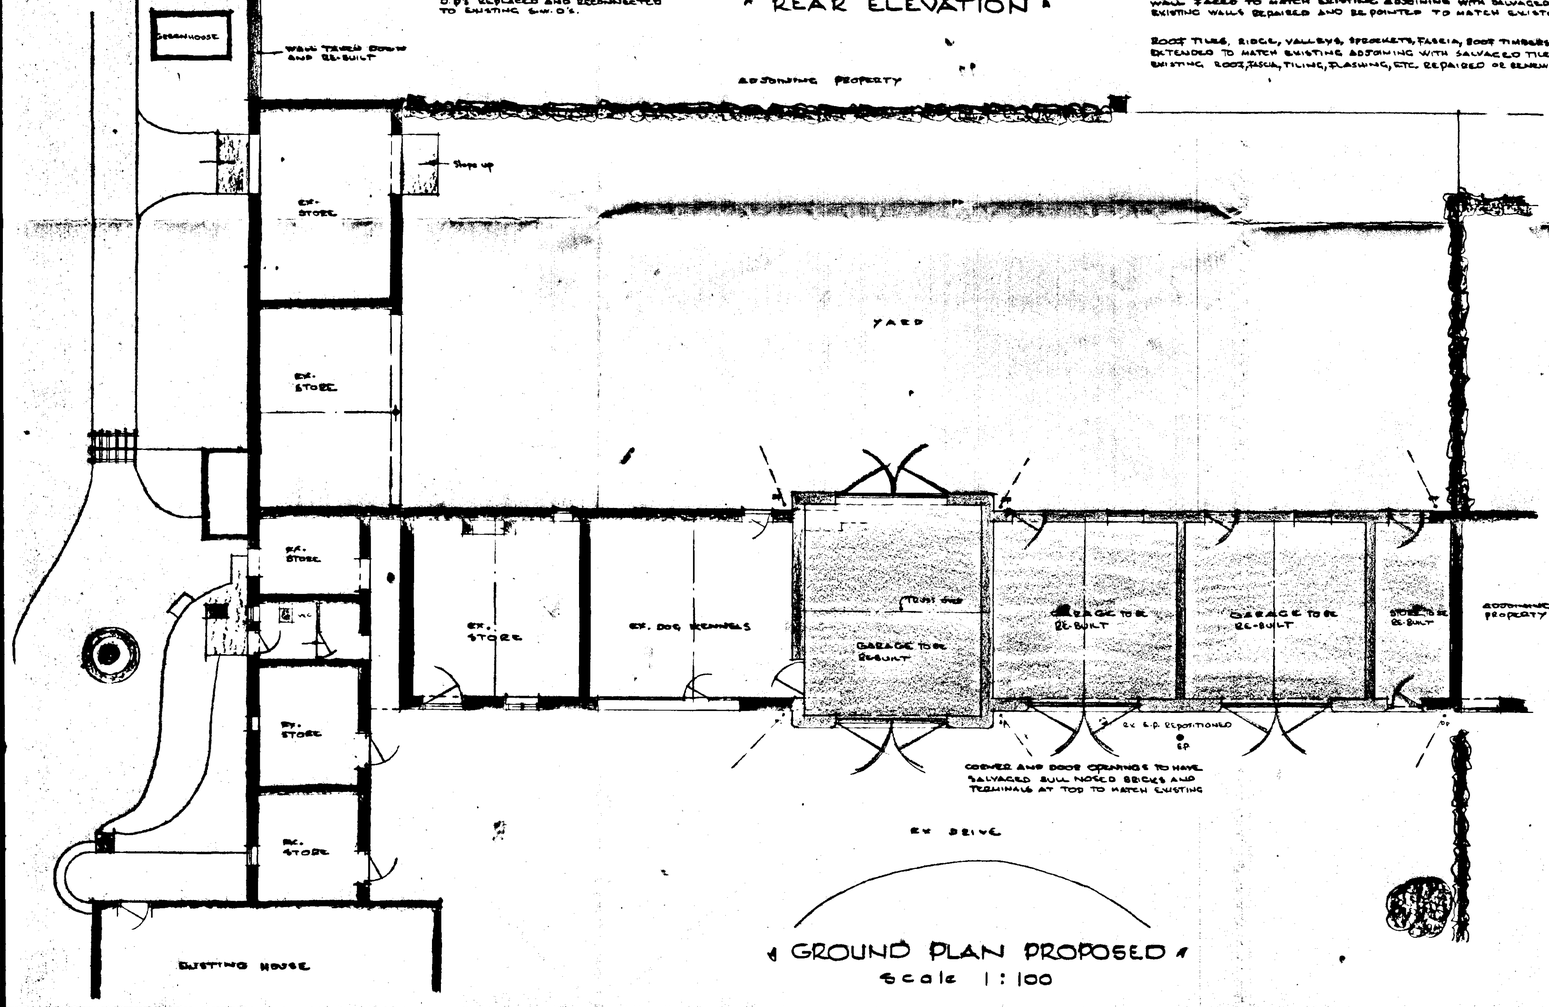

GROUND PLAN PROPOSED
Scale 1:100

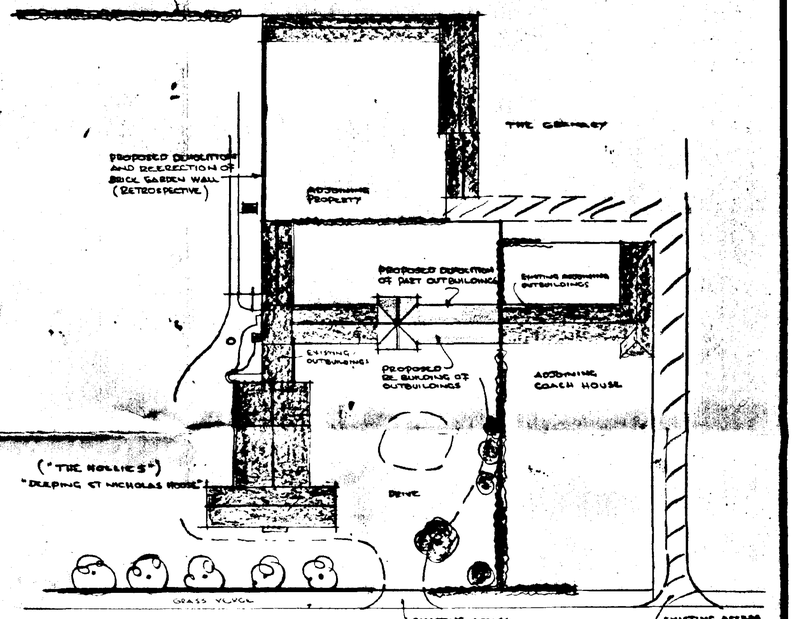

1/500th Scale BLOCK PLAN

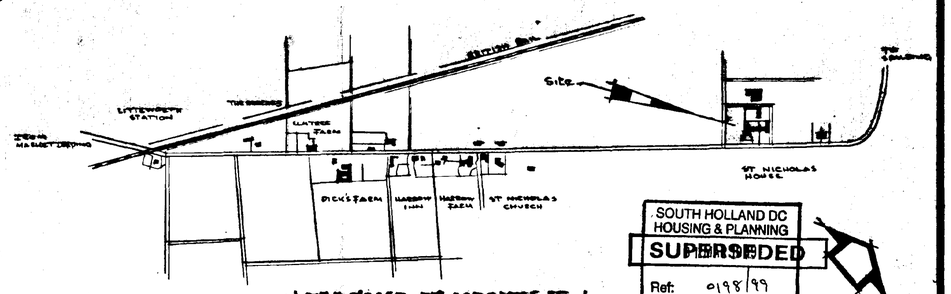

DEEPING St NICHOLAS

SIX INCHES TO ONE MILE LOCATION PLAN

SOUTH HOLLAND DC
HOUSING & PLANNING
SUPERSEDED
Ref: 0198/99

OFFICE COPY. KEEP


PROPOSED RE-BUILDING of OUTBUILDINGS AT St NICHOLAS HOUSE, DEEPING St NICHOLAS, Nr. SPALDING for Mr. and Mrs. D. JOHNSON.

T. E. TITMAN ASSOCIATES
1 THE GREEN
GLINTON
Peterborough
PE6 7JN
Tel/Fax 0733 252307

6th February 1995


DRAWING SIZE A1

DRAWING NUMBER 1592/2

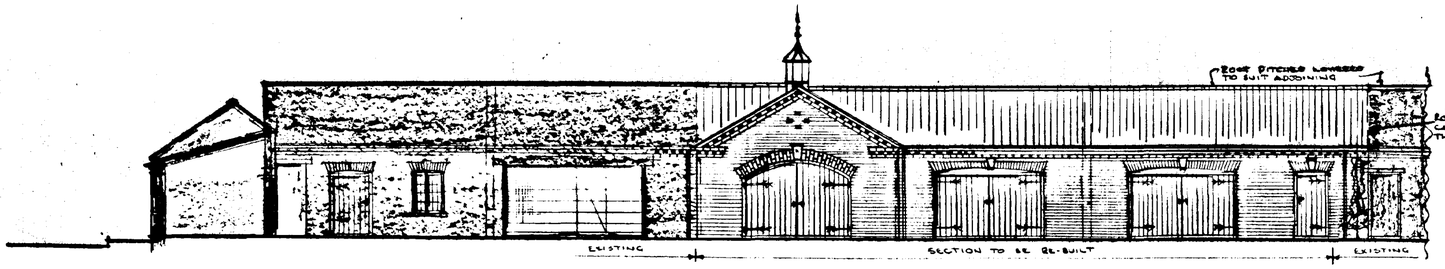


FRONT ELEVATION

DOORS TO BE FRAME, LEDGED AND BOARED TIMBER WITH IRONMONGERY TO MATCH EXISTING ADJOINING

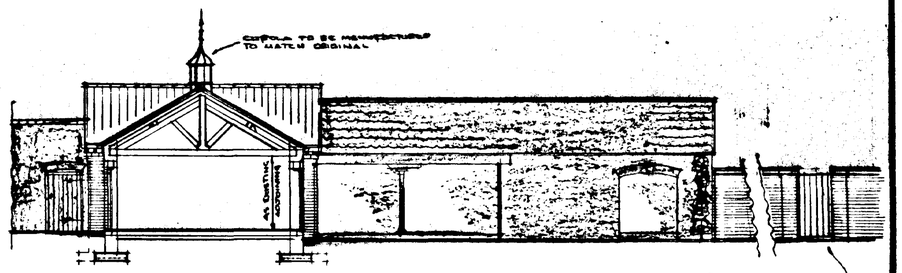

SECTIONAL ELEVATION 'A-A'

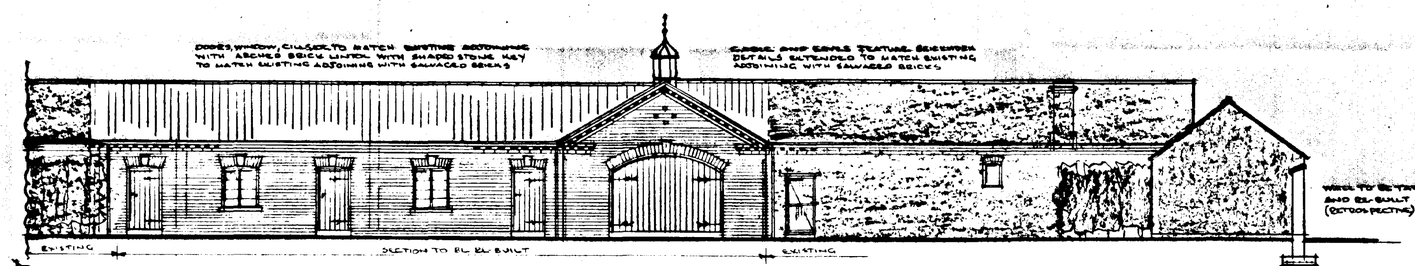


REAR ELEVATION


E.C.'S EXTENDED TO MATCH EXISTING D.P.'S REPLACED AND RECONNECTED TO EXISTING S.W.D.'S.

WALL FACED TO MATCH EXISTING ADJOINING WITH SALVAGED BRICKS EXISTING WALLS REPAIRED AND RE-POINTED TO MATCH EXISTING

ROOF TILES, RIDGE, VALLEYS, BRACKETS, FASCIA, ROOF TIMBERS, ETC. EXTENDED TO MATCH EXISTING ADJOINING WITH SALVAGED TILES ETC. EXISTING ROOF, FASCIA, TILING, FLASHING, ETC. RE-PAIRED OR RE-LAYED

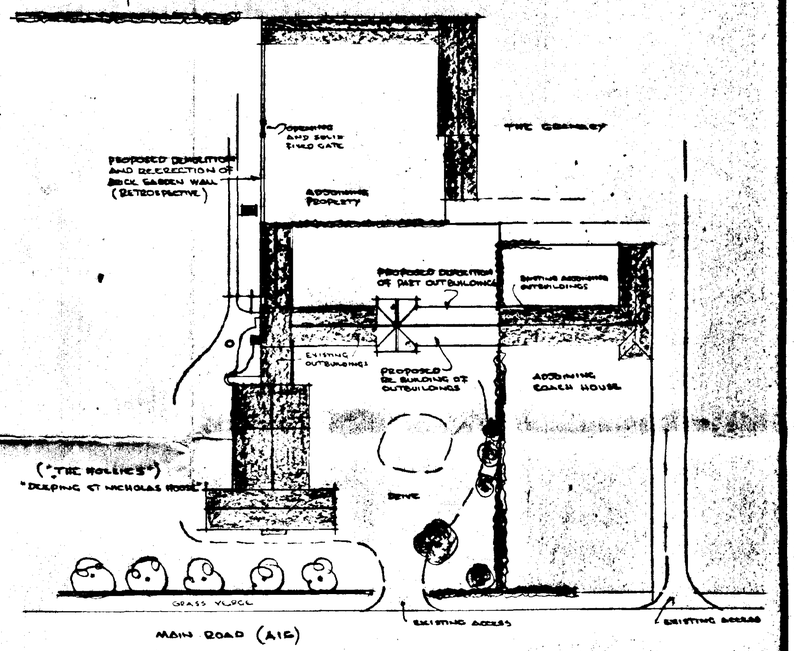

1/500th Scale BLOCK PLAN

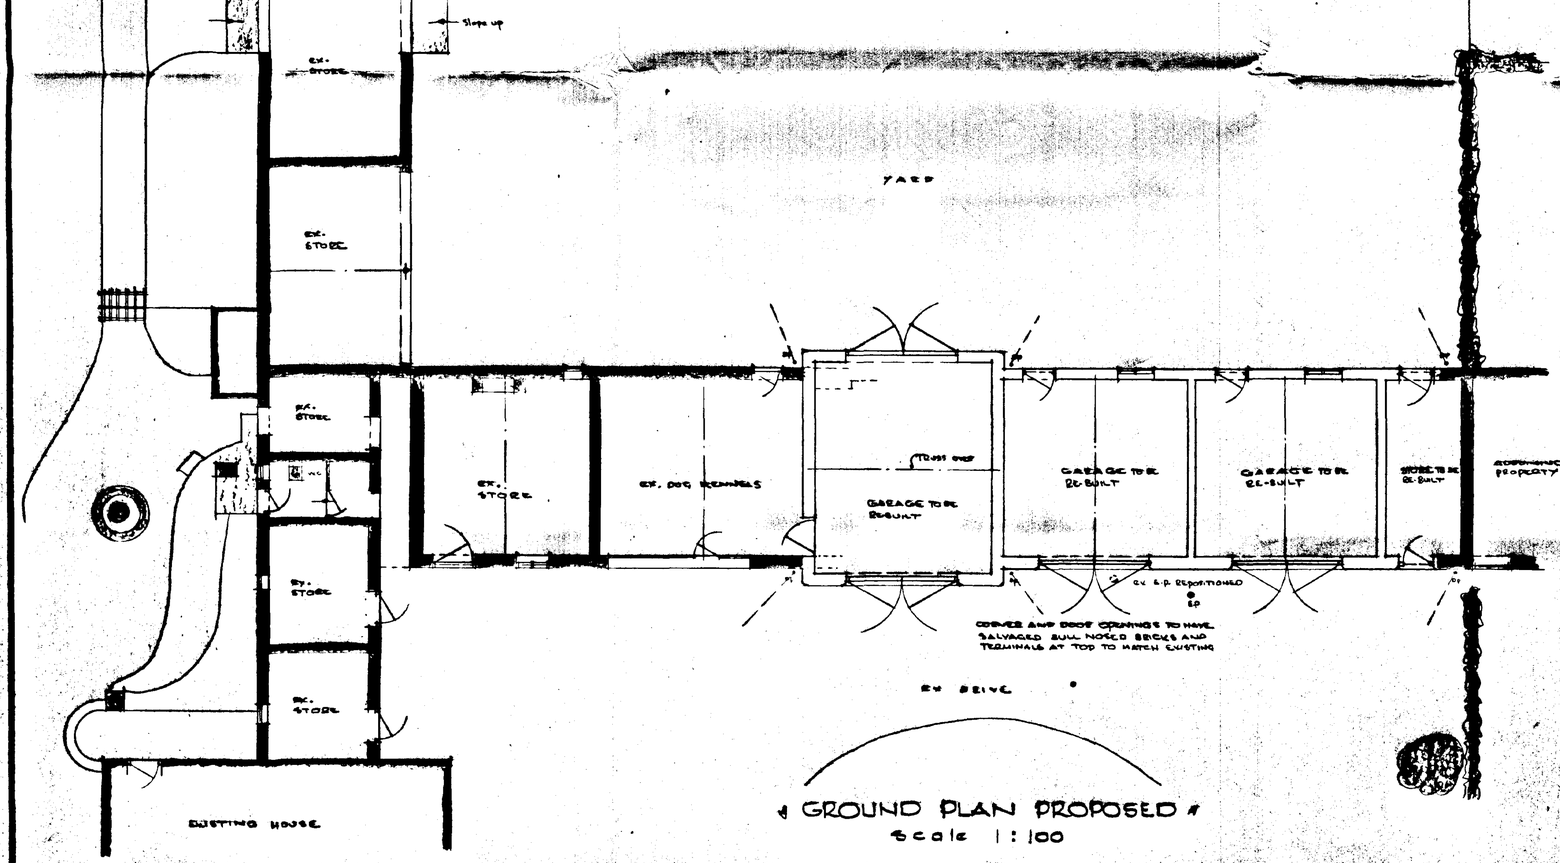


GROUND PLAN PROPOSED
Scale 1:100

DETERMINED PLAN

AMENDED PLAN
Ref.

SOUTH HOLLAND DC
HOUSING & PLANNING
13 MAY 1999
Ref: C/98/99

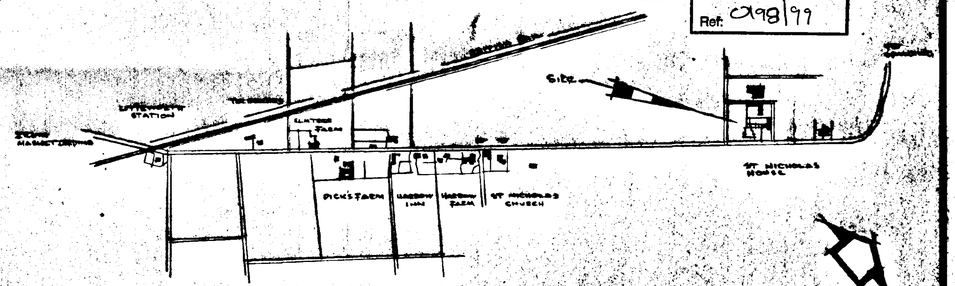

DEEPING St NICHOLAS

SIX INCHES TO ONE MILE LOCATION PLAN

PROPOSED RE-BUILDING of OUTBUILDINGS AT St NICHOLAS HOUSE, DEEPING St NICHOLAS, Nr. SPALDING for Mr. and Mrs. D. JOHNSON.

T. E. TITMAN ASSOCIATES
1 THE GREEN
GLINTON
Peterborough
PE6 7JN

16th January 1999
20th April "

DRAWING SIZE A1

DRAWING NUMBER 1592/2A

Tel/Fax 01733 252307