
ORDNANCE S

TF2415-2515


LINCOLNSHIRE

PARTS OF HOLLAND A

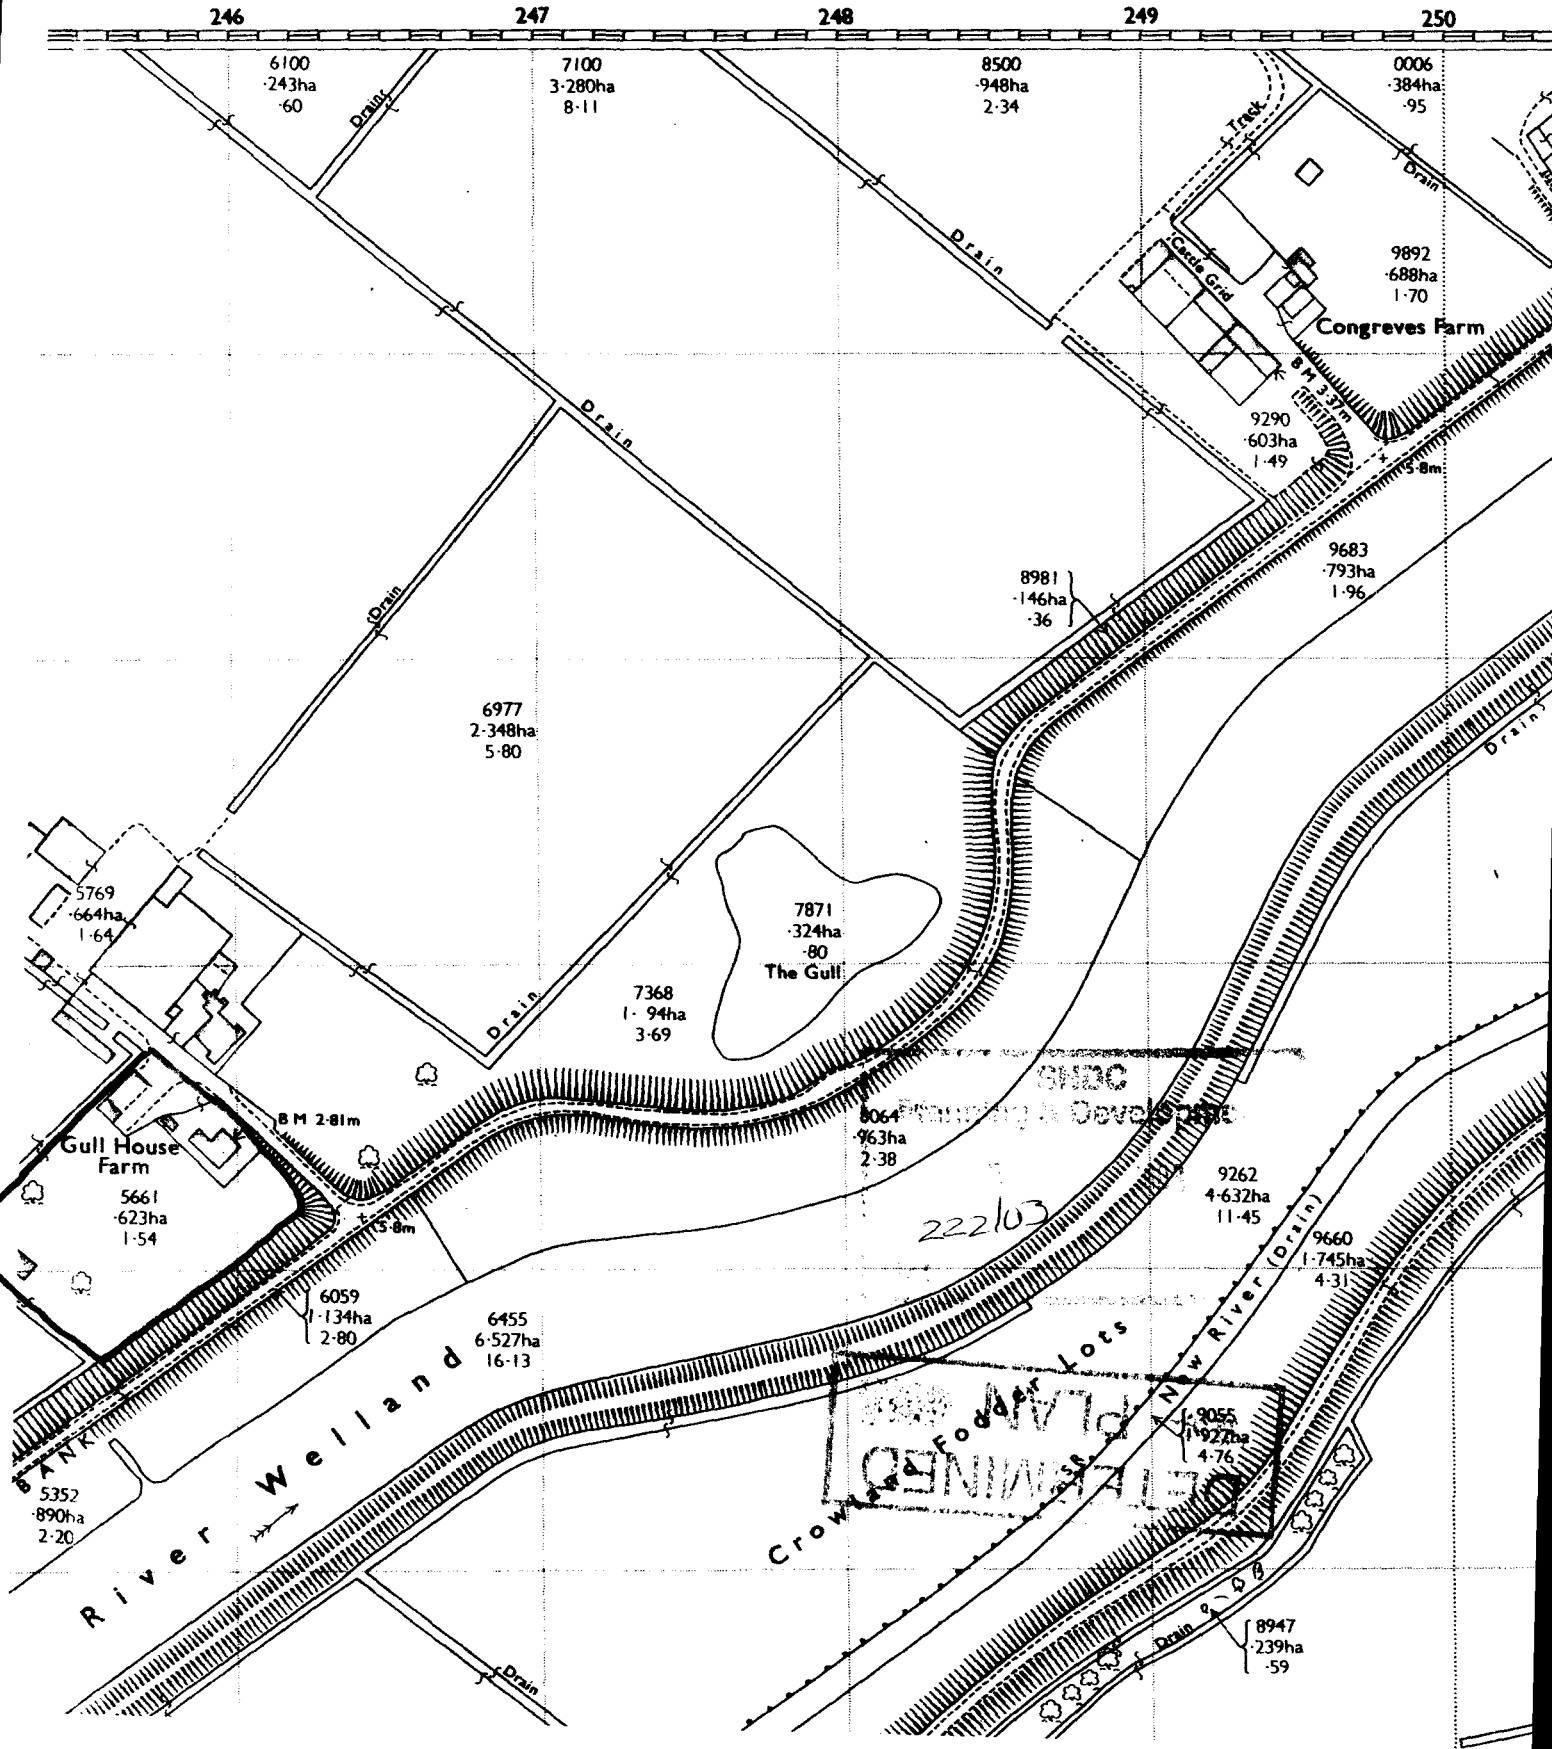

RALL LENGTH O/S INC.
AR BAY OVERHANG=14.724M

Units: Echo
Worktop: Stardust Quarry

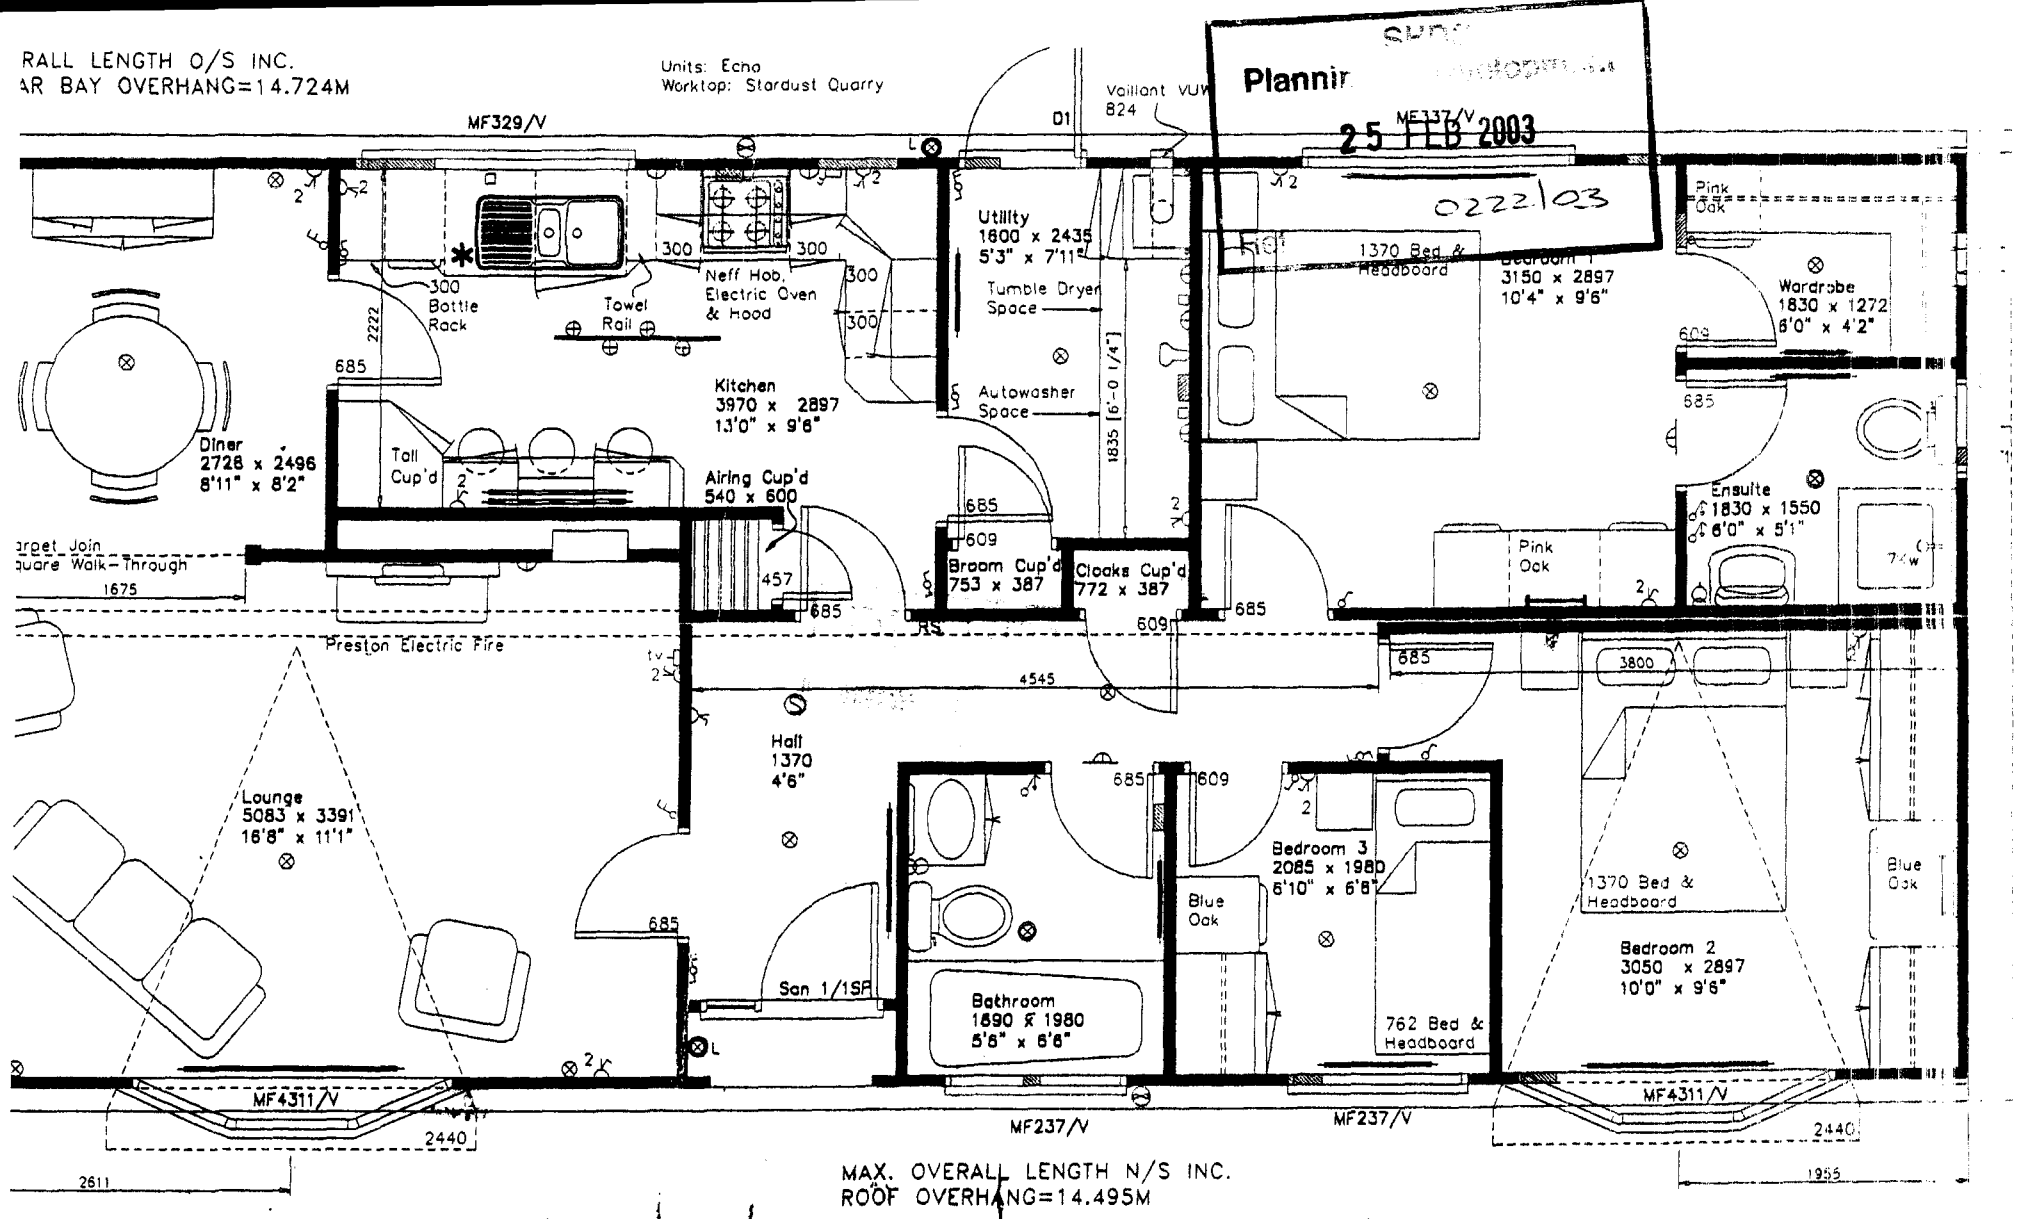

MAX. OVERALL LENGTH N/S INC.
ROOF OVERHANG=14.495M

Model	Dolben Lodge 13.716 x 6.096 45 x 20
Agent	
Customer	

	Switched Socket	⊗	Light, any type		Switch		Washer Plumbing
	Concealed Socket	⊗	Enclosed Light		Pull Cord Switch		Radiator
2 2	Double Socket	×	Light Tail		Two-Way Switch	*	Refridgerator
	Spur Point	—	Fluorescent Light		Cooker Point	* *	Freezer
tv	T.V. Socket		Shaver Socket		Extractor Fan	S	Smoke Detector

RADIATOR SCHEDULE

Lounge	2 x	SS 40 140
Dining		SS 40 130
Kitchen		SD 40 90
Bathroom		SS 60 50
Hall		SS 40 80
Bedroom 1		SS 40 120
Bedroom 2		SS 40 120
Ensuite		SS 60 50
Wardrobe		SS 50 40
Utility		SS 60 50
Bedroom 3		SS 40 70

	DATE DRAWN / BY	CHECKED
1		
2		
3		
4		
5		
6		

WWW.TINGDENE.CO.UK

TINGDENE

BRADFIELD ROAD
FINEDON ROAD IND. EST.,
WELLINGBOROUGH
NORTHAMPTONSHIRE NN8 4HB

TEL:
FAX:

Scale	S.O. No.
1:50	


DETERMINED
PLAN
SHDC
Development
25 FEB 2003
0222/03