
LIST OF APPENDICES

1.	APPENDIX A:	Original Planning application plan showing the application site edged red
2.	APPENDIX B:	Copy of the original Planning Consent H03-0532-76
3.	APPENDIX C:	SELLP Policies Inset Map 14 Deeping St Nicholas

Planning Department
South Holland District Council
Council Offices
Priory Road
Spalding
Lincs
PE11 2XE

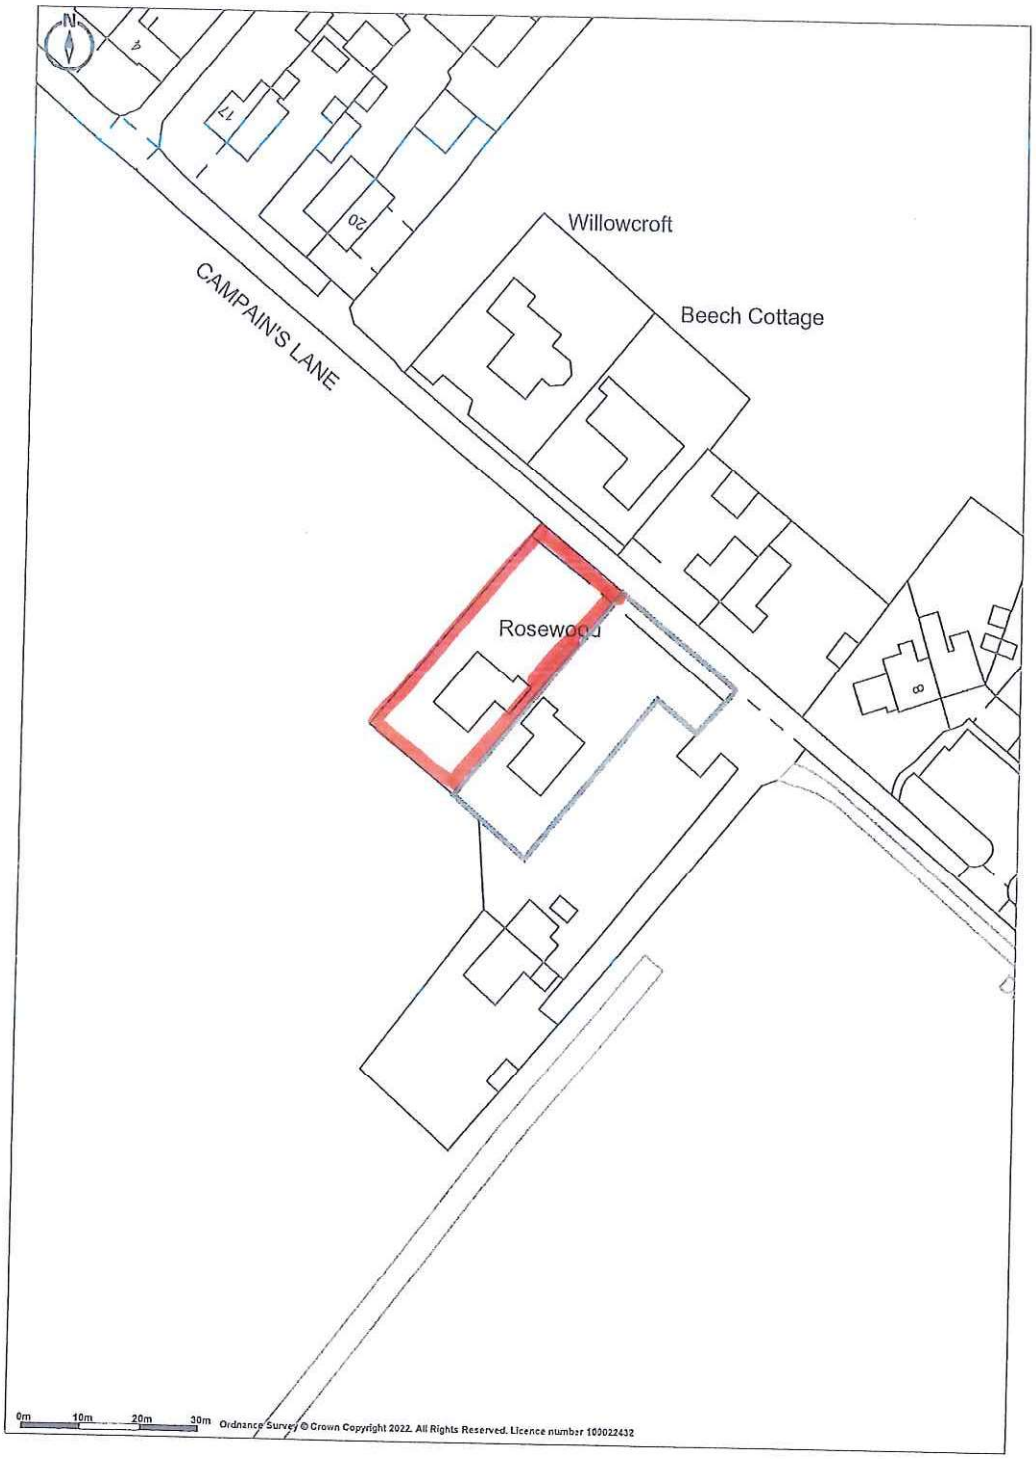

Promap
LANDMARK INFORMATION
Ordnance Survey Crown Copyright 2022. All rights reserved.
Licence number 100022432.
Plotted Scale - 1:1250. Paper Size – A4

Town and Country Planning Act 1971 Form P2

Planning permission

Name and address of applicant

Mr. R. C. Tinsley,
The Priory,
HOLBEACH

Name and address of agent (if any)

Ruddle Wilkinson and Partners,
15 High Street,
SPALDING

Part I – Particulars of application

Date of application: 25.5.76 Application no. H 3/0532/76

Particulars and location of development:

Two bungalows and garages with provision of vehicular access at Campains Lane, DEEPING ST NICHOLAS.

Part II – Particulars of decision

The South Holland District Council

hereby give notice in pursuance of the provisions of the Town and Country Planning Act 1971 that **permission has been granted** for the carrying out of the development referred to in Part I hereof in accordance with the application and plans submitted subject to the following conditions:

1. The development must be begun not later than the expiration of five years beginning with the date of this permission.

2. The occupation of the dwelling shall be limited to a person solely or mainly employed or last employed in the locality in agriculture as defined in section 290(1) of the Town and Country Planning Act 1971 or in forestry (including any dependents of such a person residing with him) or a widow or widower of such a person.

The reasons for the conditions are:


1. Required to be imposed pursuant to section 41 of the Town and Country Planning Act 1971.
2. This building is sited in an area in which buildings other than those connected with an agricultural need would not be permitted.

Date 16th June 1976

B. Smith,
DISTRICT PLANNING OFFICER

Council Offices Priory Road, SPALDING. Council

Note: This permission refers only to that required under the Town and Country Planning Acts and does not include any consent or approval under any other enactment, byelaw, order or regulation, but under section 56(2) of the Town and Country Planning Act 1971 it will operate as listed building consent in respect of any works described in the permission for the alteration or extension of a listed building.

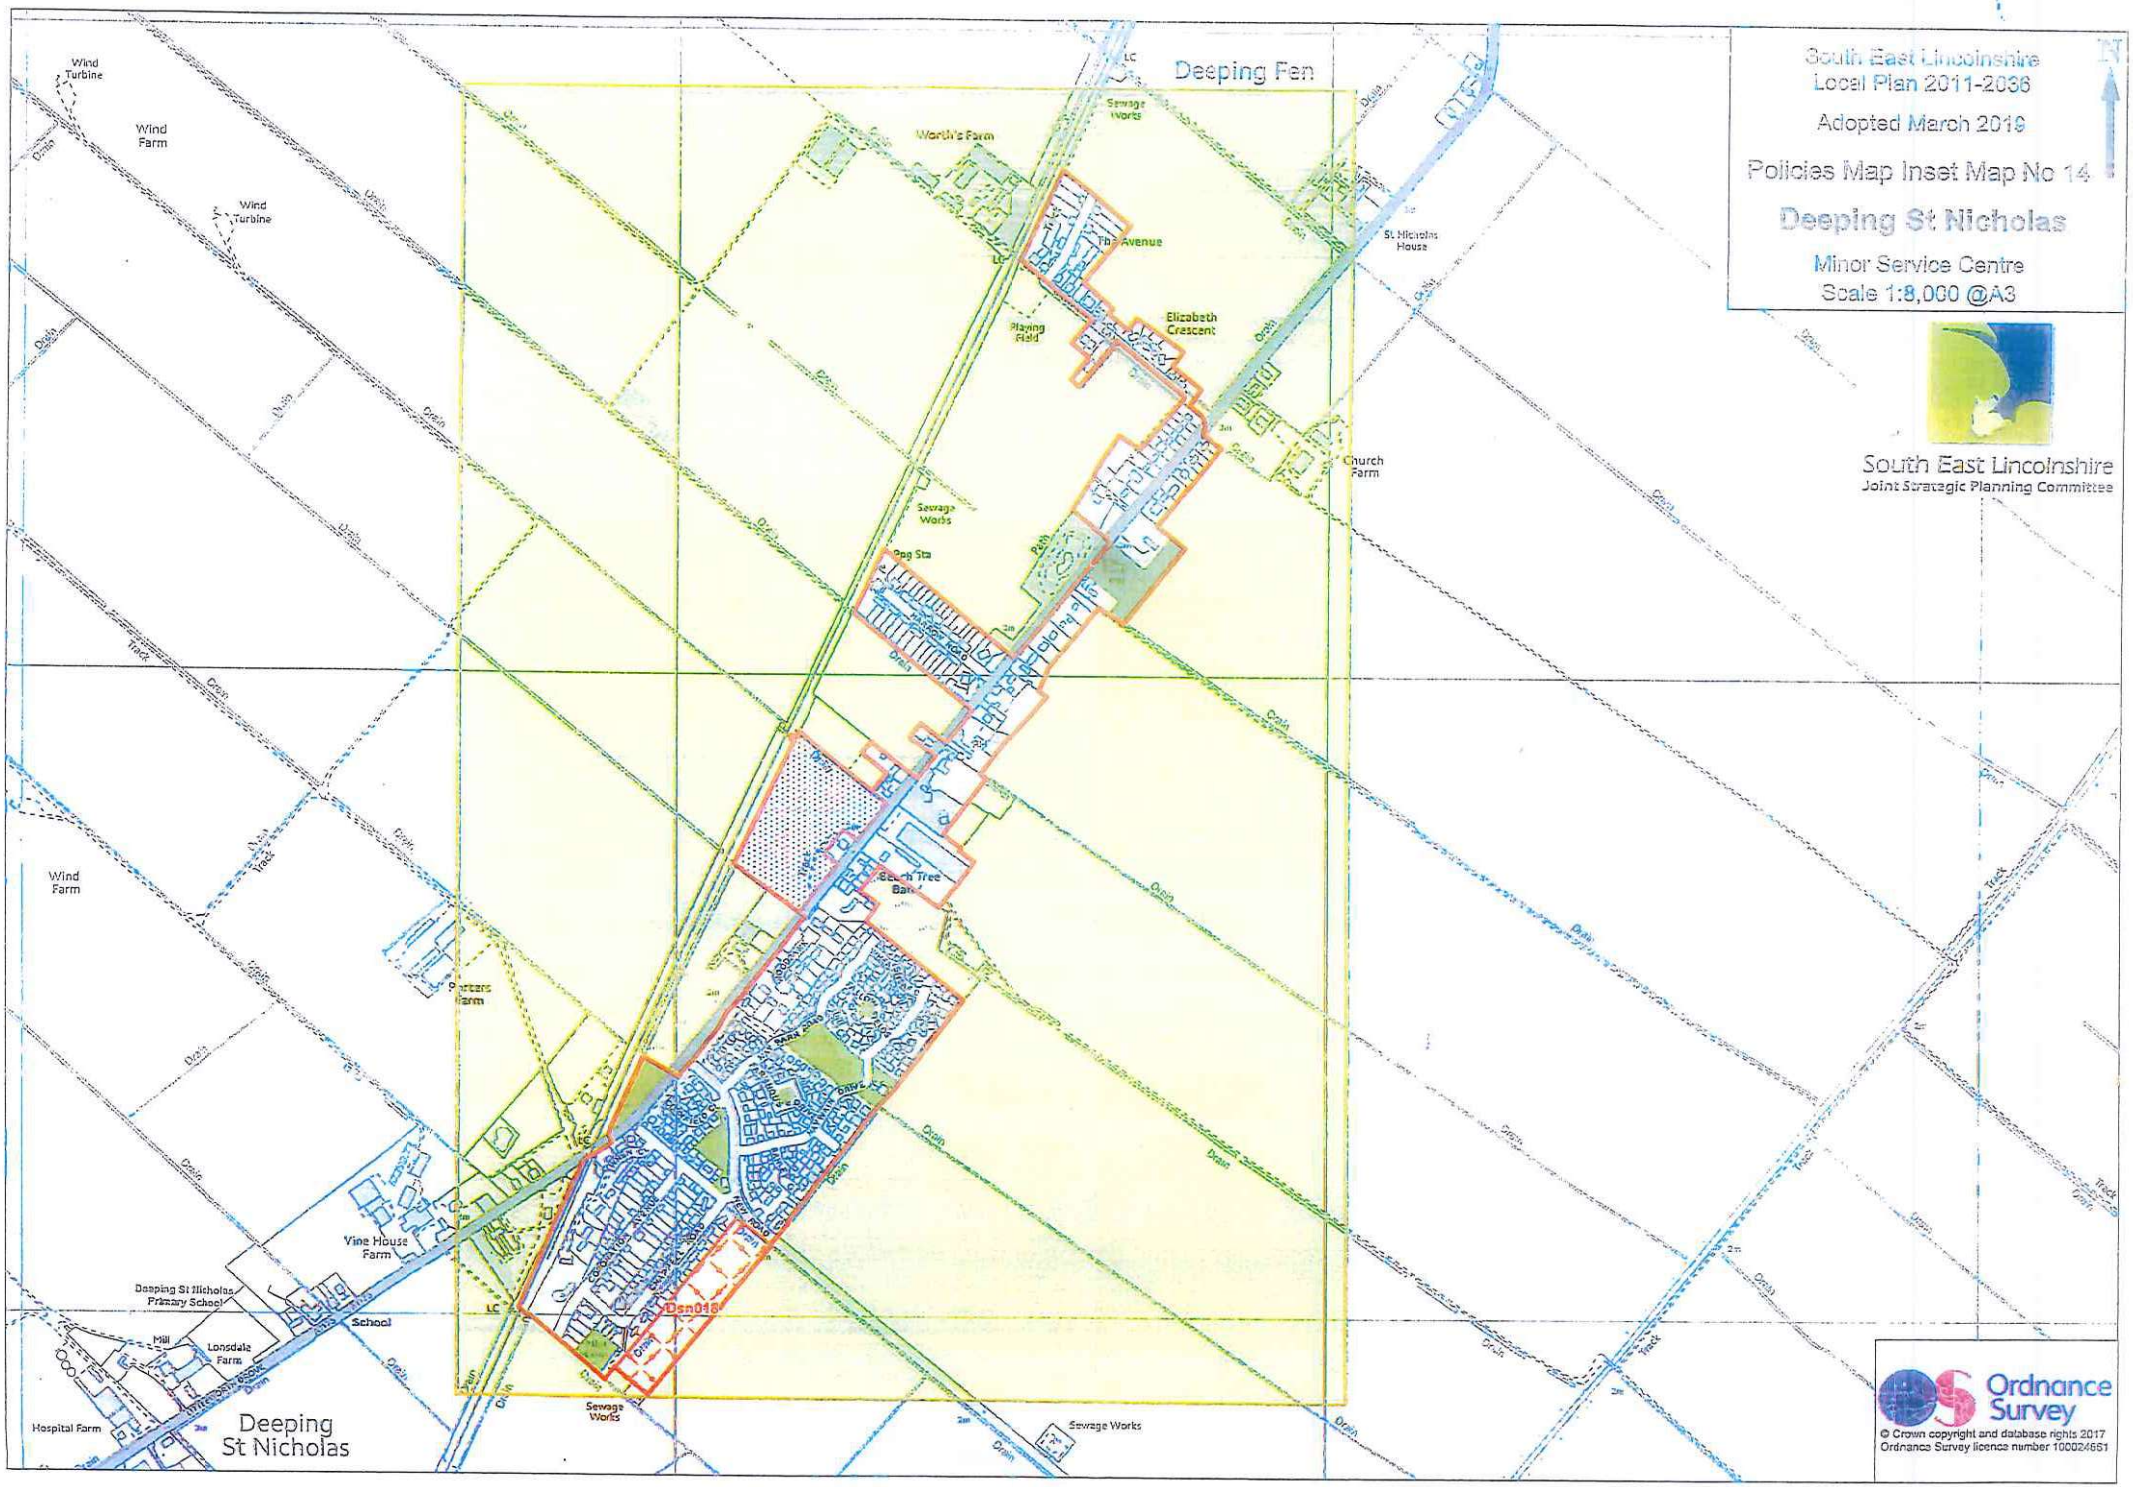
South East Lincolnshire
Local Plan 2011-2036
Adopted March 2016
Policies Map Inset Map No 14
Deeping St Nicholas
Minor Service Centre
Scale 1:8,000 @A3
N
South East Lincolnshire
Joint Strategic Planning Committee
Deeping Fen
Deeping St Nicholas
Wind Turbine
Wind Farm
Wind Turbine
Worth's Farm
Sewage Works
The Avenue
St Nicholas House
Playing Field
Elizabeth Crescent
Church Farm
Sewage Works
Sewage Works
Beech Tree Barn
Wind Farm
Vine House Farm
Deeping St Nicholas Primary School
School
Mill
Lonsdale Farm
Hospital Farm
Sewage Works
Sewage Works
Ordnance Survey
© Crown copyright and database rights 2017
Ordnance Survey licence number 100024651