
Natural Fibre cement roof

P.V.C.(u) rainwater goods

Natural Fibre cement upper wall

Metal clad & framed sliding doors


Galvanised steel grain walling

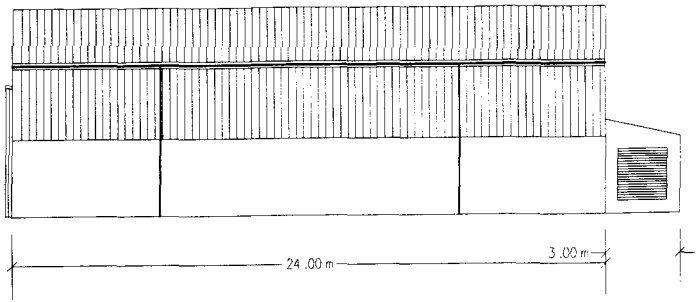

Plant room

Louvre air inlet

Elevation of Proposed Grain Store

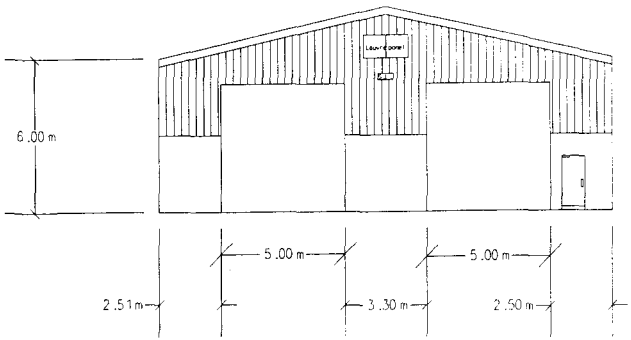

SOUTH HOLLAND DC
HOUSING & PLANNING
10 MAR 1999
Ref: S 228/99

DRAWING ISSUE	Planning
CLEGG KENNEDY DREW	
Project	Grain Store Stowgate Farms Holding 2462
Client	Lincolnshire County Council
Drawing Title	Side & Front Elevations
Scale 1:200	Drawn GRB
Date 26/2/99	
Drawing Number	SK/2462/11A