



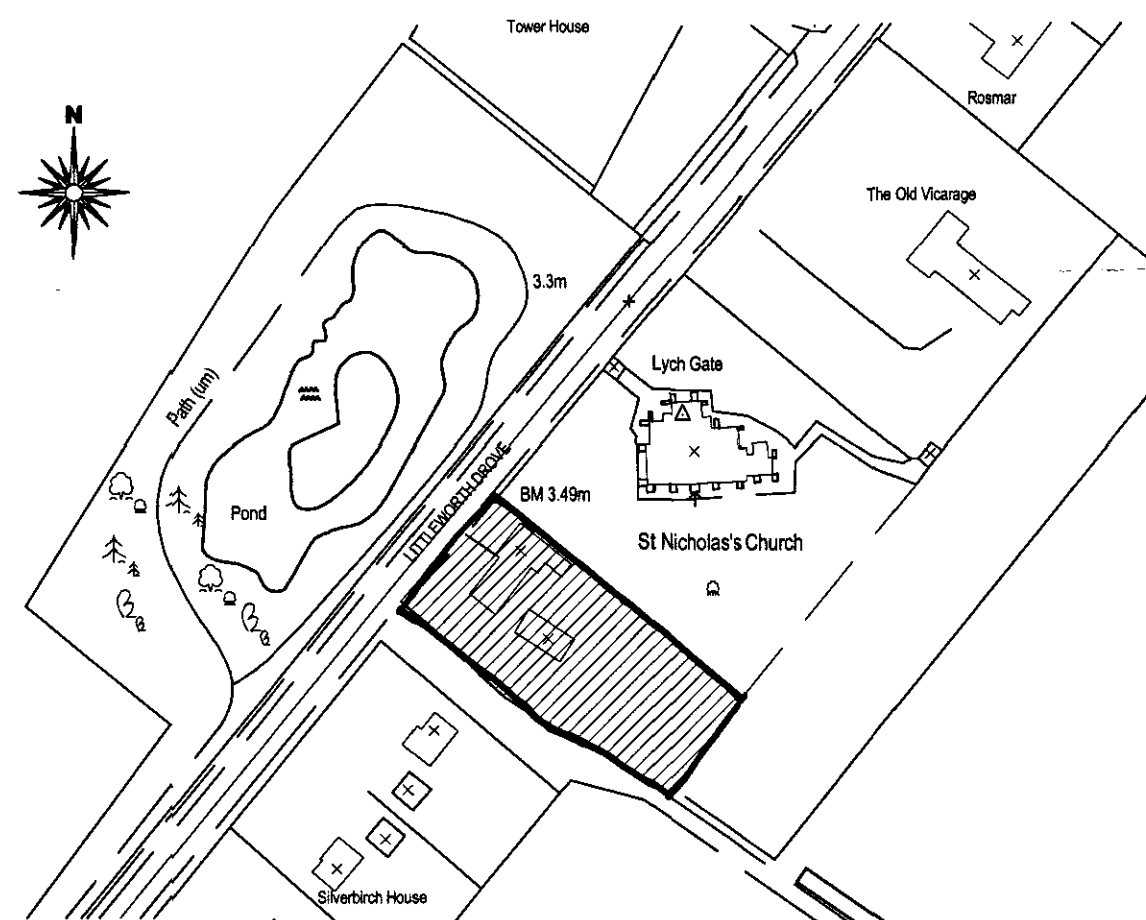

**Site Location Plan**  
Scale 1:1250

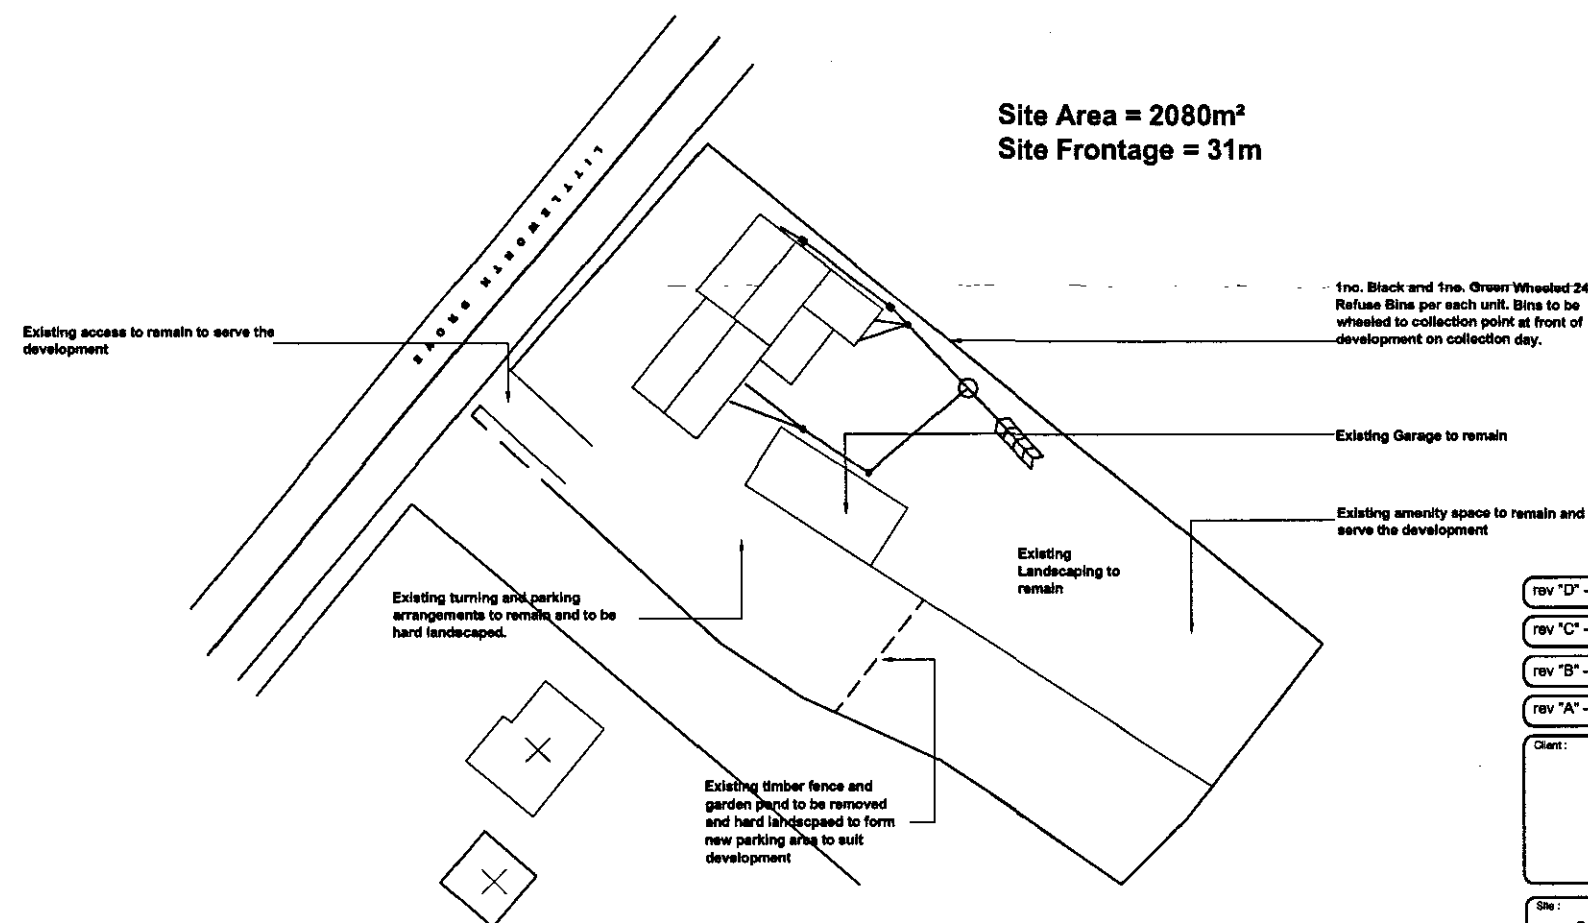

**Site Block Plan**  
Scale 1:250

SHDC  
Planning & Development  
2 2 FEB 2008  
Ref: 0232/08

rev "D" - 19.02.08 - Garage omitted from application  
rev "C" - 12.02.08 - Parking notes added  
rev "B" - 24.01.08 - Plot references added  
rev "A" - 17.01.08 - Additional planning notes added  
Client:  
**Mr S Dalton**  
The Old Filling Station  
Deeping St Nicholas  
PE11 3ET

Site:  
Conversion of Existing 5 Bed House Into  
Residential Self Contained Flats

Drawing Title:  
**Site Location and Block Plan**

**remway**  
Design Ltd  
2nd Floor - 5B Sheepmarket  
Spalding  
PE11 1BH  
Tel: 01775 788 821  
e-mail: enquiries@remwaydesign.co.uk

Jan 08 Scale: N/A

Drawing No:  
**1437- 03 "D"**

**DETERMINED  
PLAN**