


PARKING FOR
EXISTING FLATS

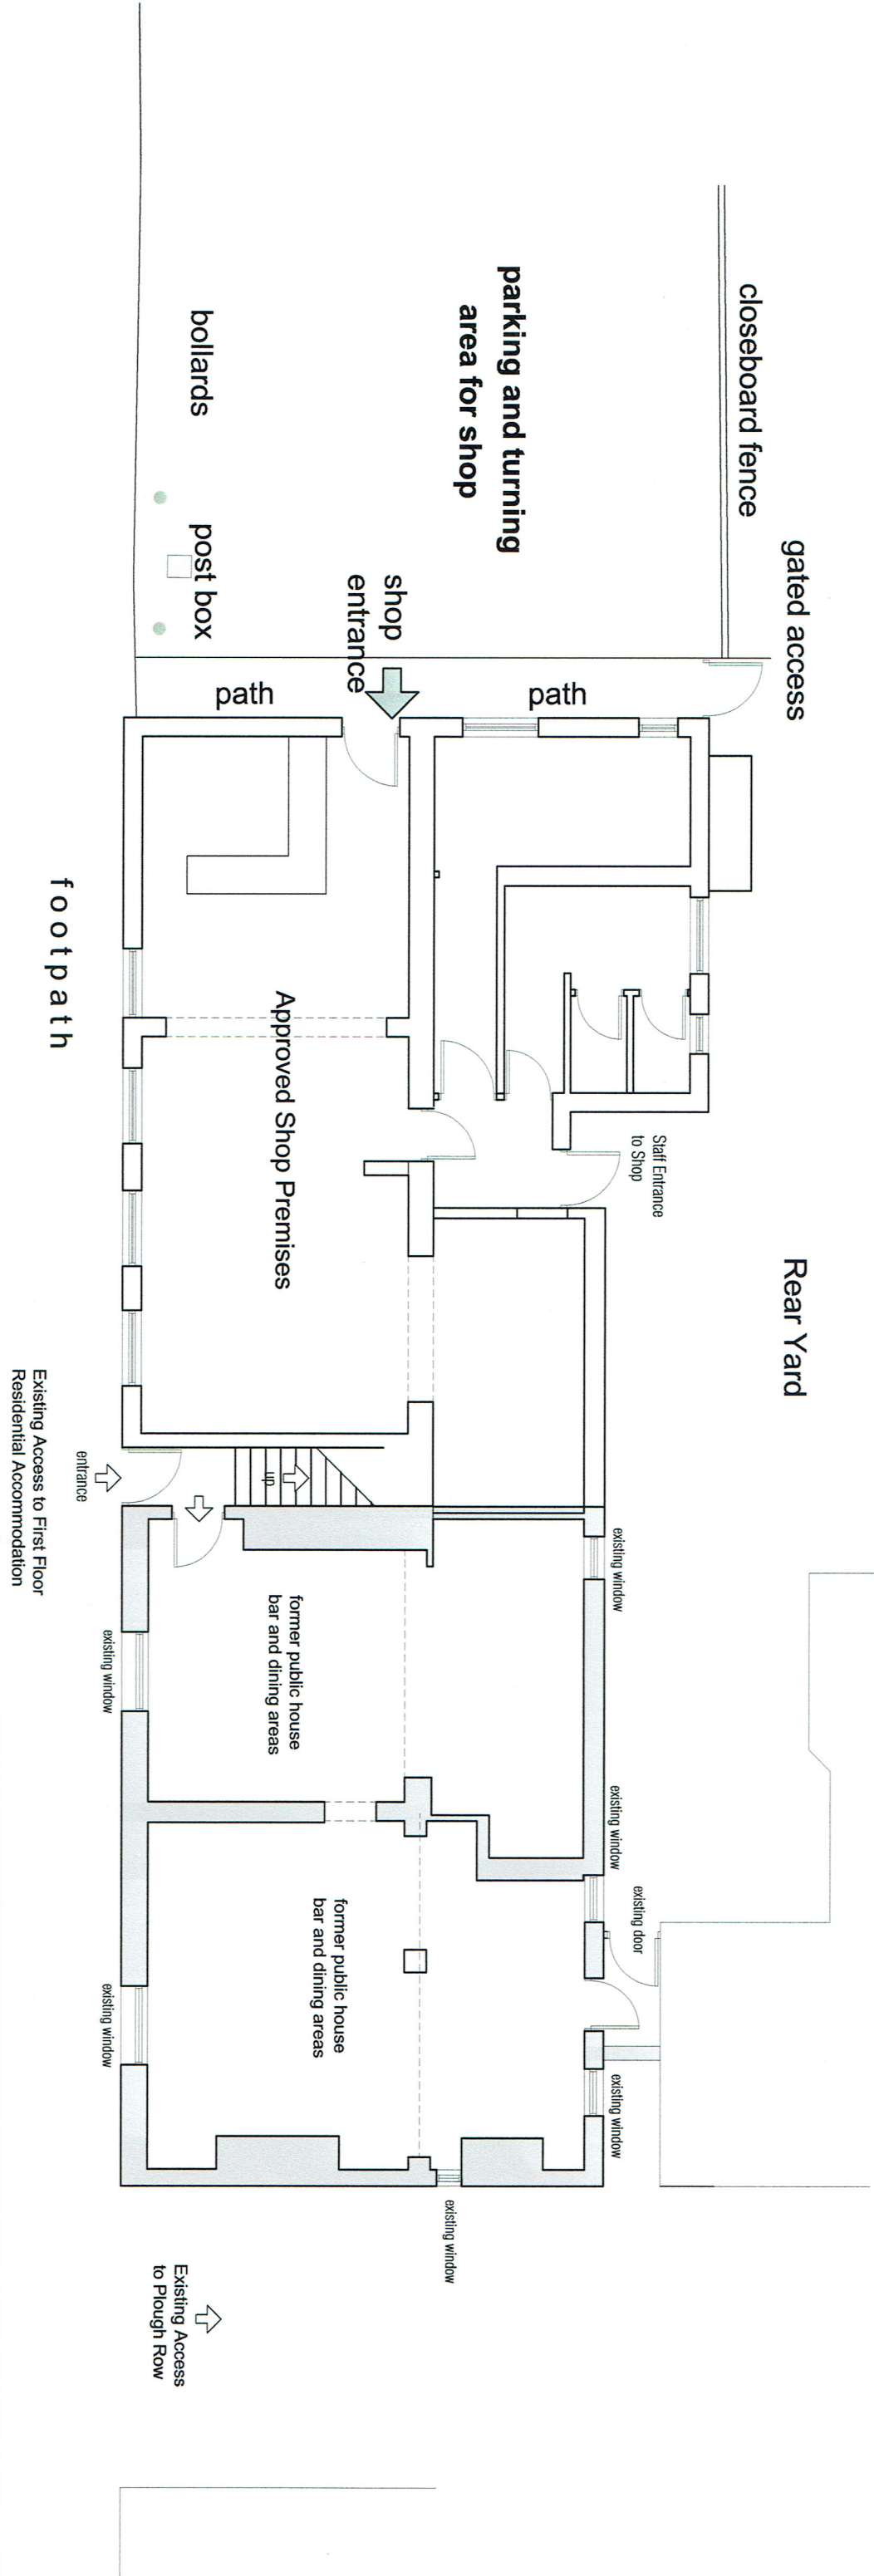

M a i n R o a d

FLOOR LAYOUT AS EXISTING 1 : 100 scale