


PARKING FOR
EXISTING FLATS

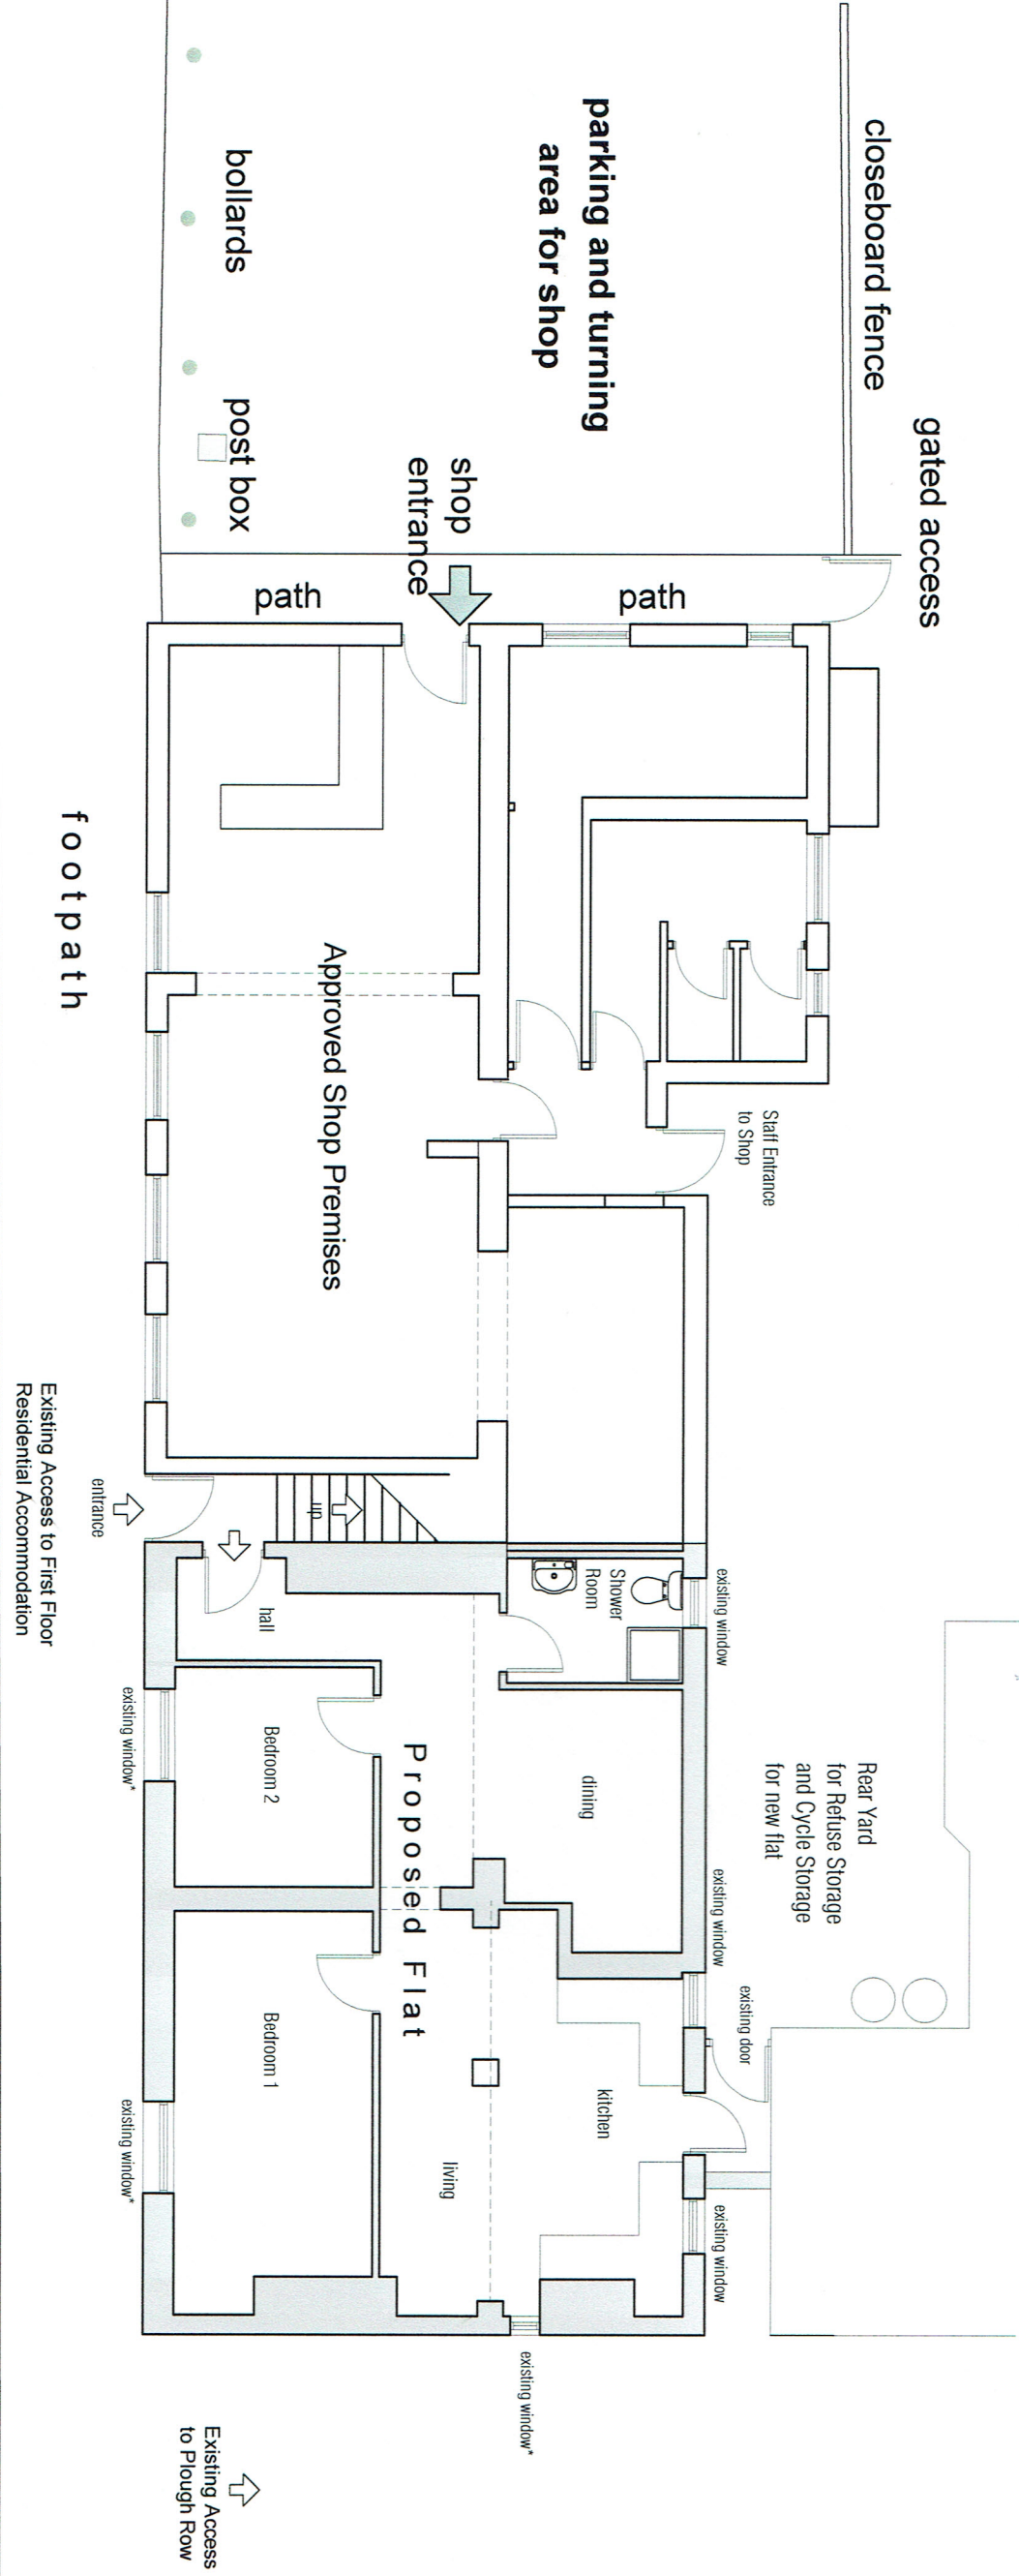

*PLEASE NOTE - NO
ALTERATIONS TO EXTERNAL
ELEVATIONS ARE REQUIRED AS
PART OF THE CHANGE OF USE

M a i n R o a d

FLOOR LAYOUT AS PROPOSED 1 : 100 scale