1 **NORTH EAST ELEVATION**
1:50 @ A1 (1:100 @ A3)

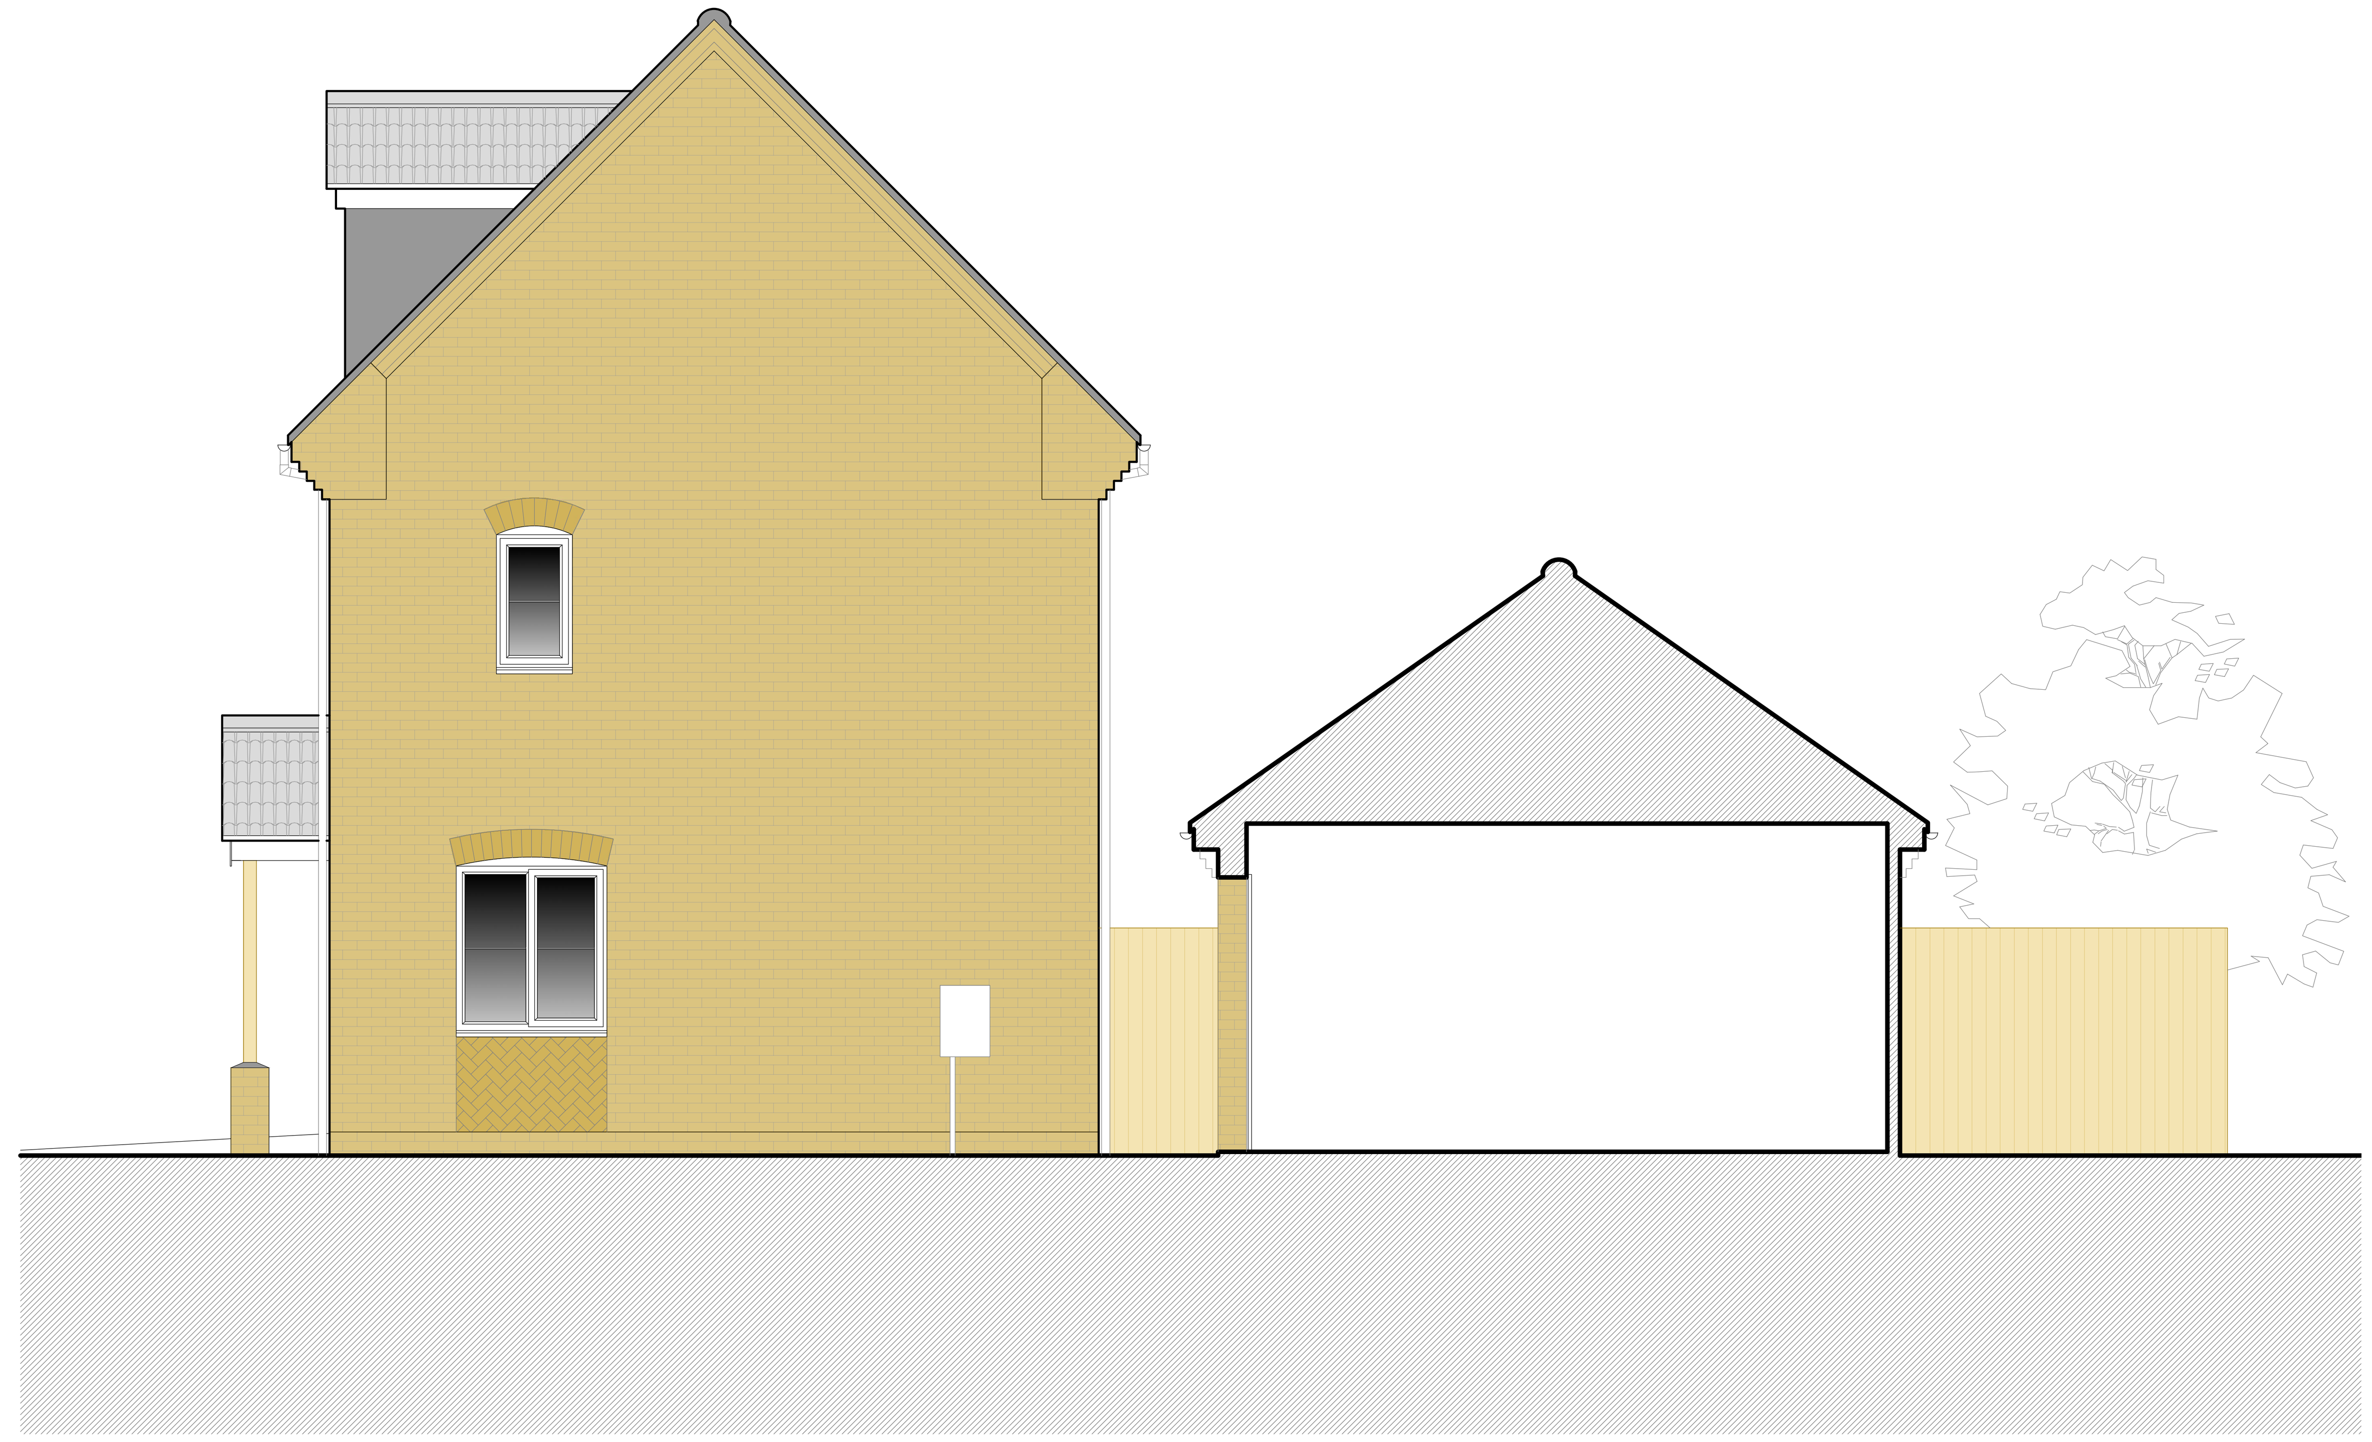

2 **NORTH WEST ELEVATION**
1:50 @ A1 (1:100 @ A3)

3 **SOUTH EAST ELEVATION**
1:50 @ A1 (1:100 @ A3)

4 **SOUTH WEST ELEVATION**
1:50 @ A1 (1:100 @ A3)

0m 1 2 3 4 5
SCALE @ 1:50

Client	Project
Mr. A. Walker	**8 Fallowfields, Deeping St. Nicholas - PE11 3TL**

- This drawing is to be read in conjunction with all current services and engineers drawings, details and calculations.
- All materials and workmanship shal comply with the current British Standards, Codes of Practice and Building regulations.
- DO NOT SCALE - USE FIGURED DIMENSIONS. All dimensions in millimetres.
- CHECK ALL DIMENSIONS ON SITE PRIOR TO FABRICATION. Report any discrepancies to this architectural office. The contractor is responsible for the correct setting out of the work on site.
- Contractors are to comply with all health and safety legislation applicable. Particularly the CDM Regulations, provision should be made for safe working procedures for the construction work. Avoid hazzards where possible , if unavoidable use suitable precautions.
- The Construction Design and Management Regulations CDM 1994 applies to all commercial work including flats, conversions and housing developments. It does not apply where the work is solely to an owner occupied dwelling.
- This drawing is Copyright Construction Interior Design Ltd.

Description
Layout as existing
ELEVATIONS

Scale @ A1	Issue	Dwg	Date
1:50	Existing	2 of 3	Jan - 2019
Ref / Drawing No.	**Drawn**	**Rev.**	
117 - 02	NJB		*If in doubt ask!*

CONSTRUCTION INTERIOR DESIGN LTD.
5 Old Station Yard, Ashwell, Oakham, Rutland, LE15 7SP
Tel: 01476 860800 Web: www.cidlimited.com