


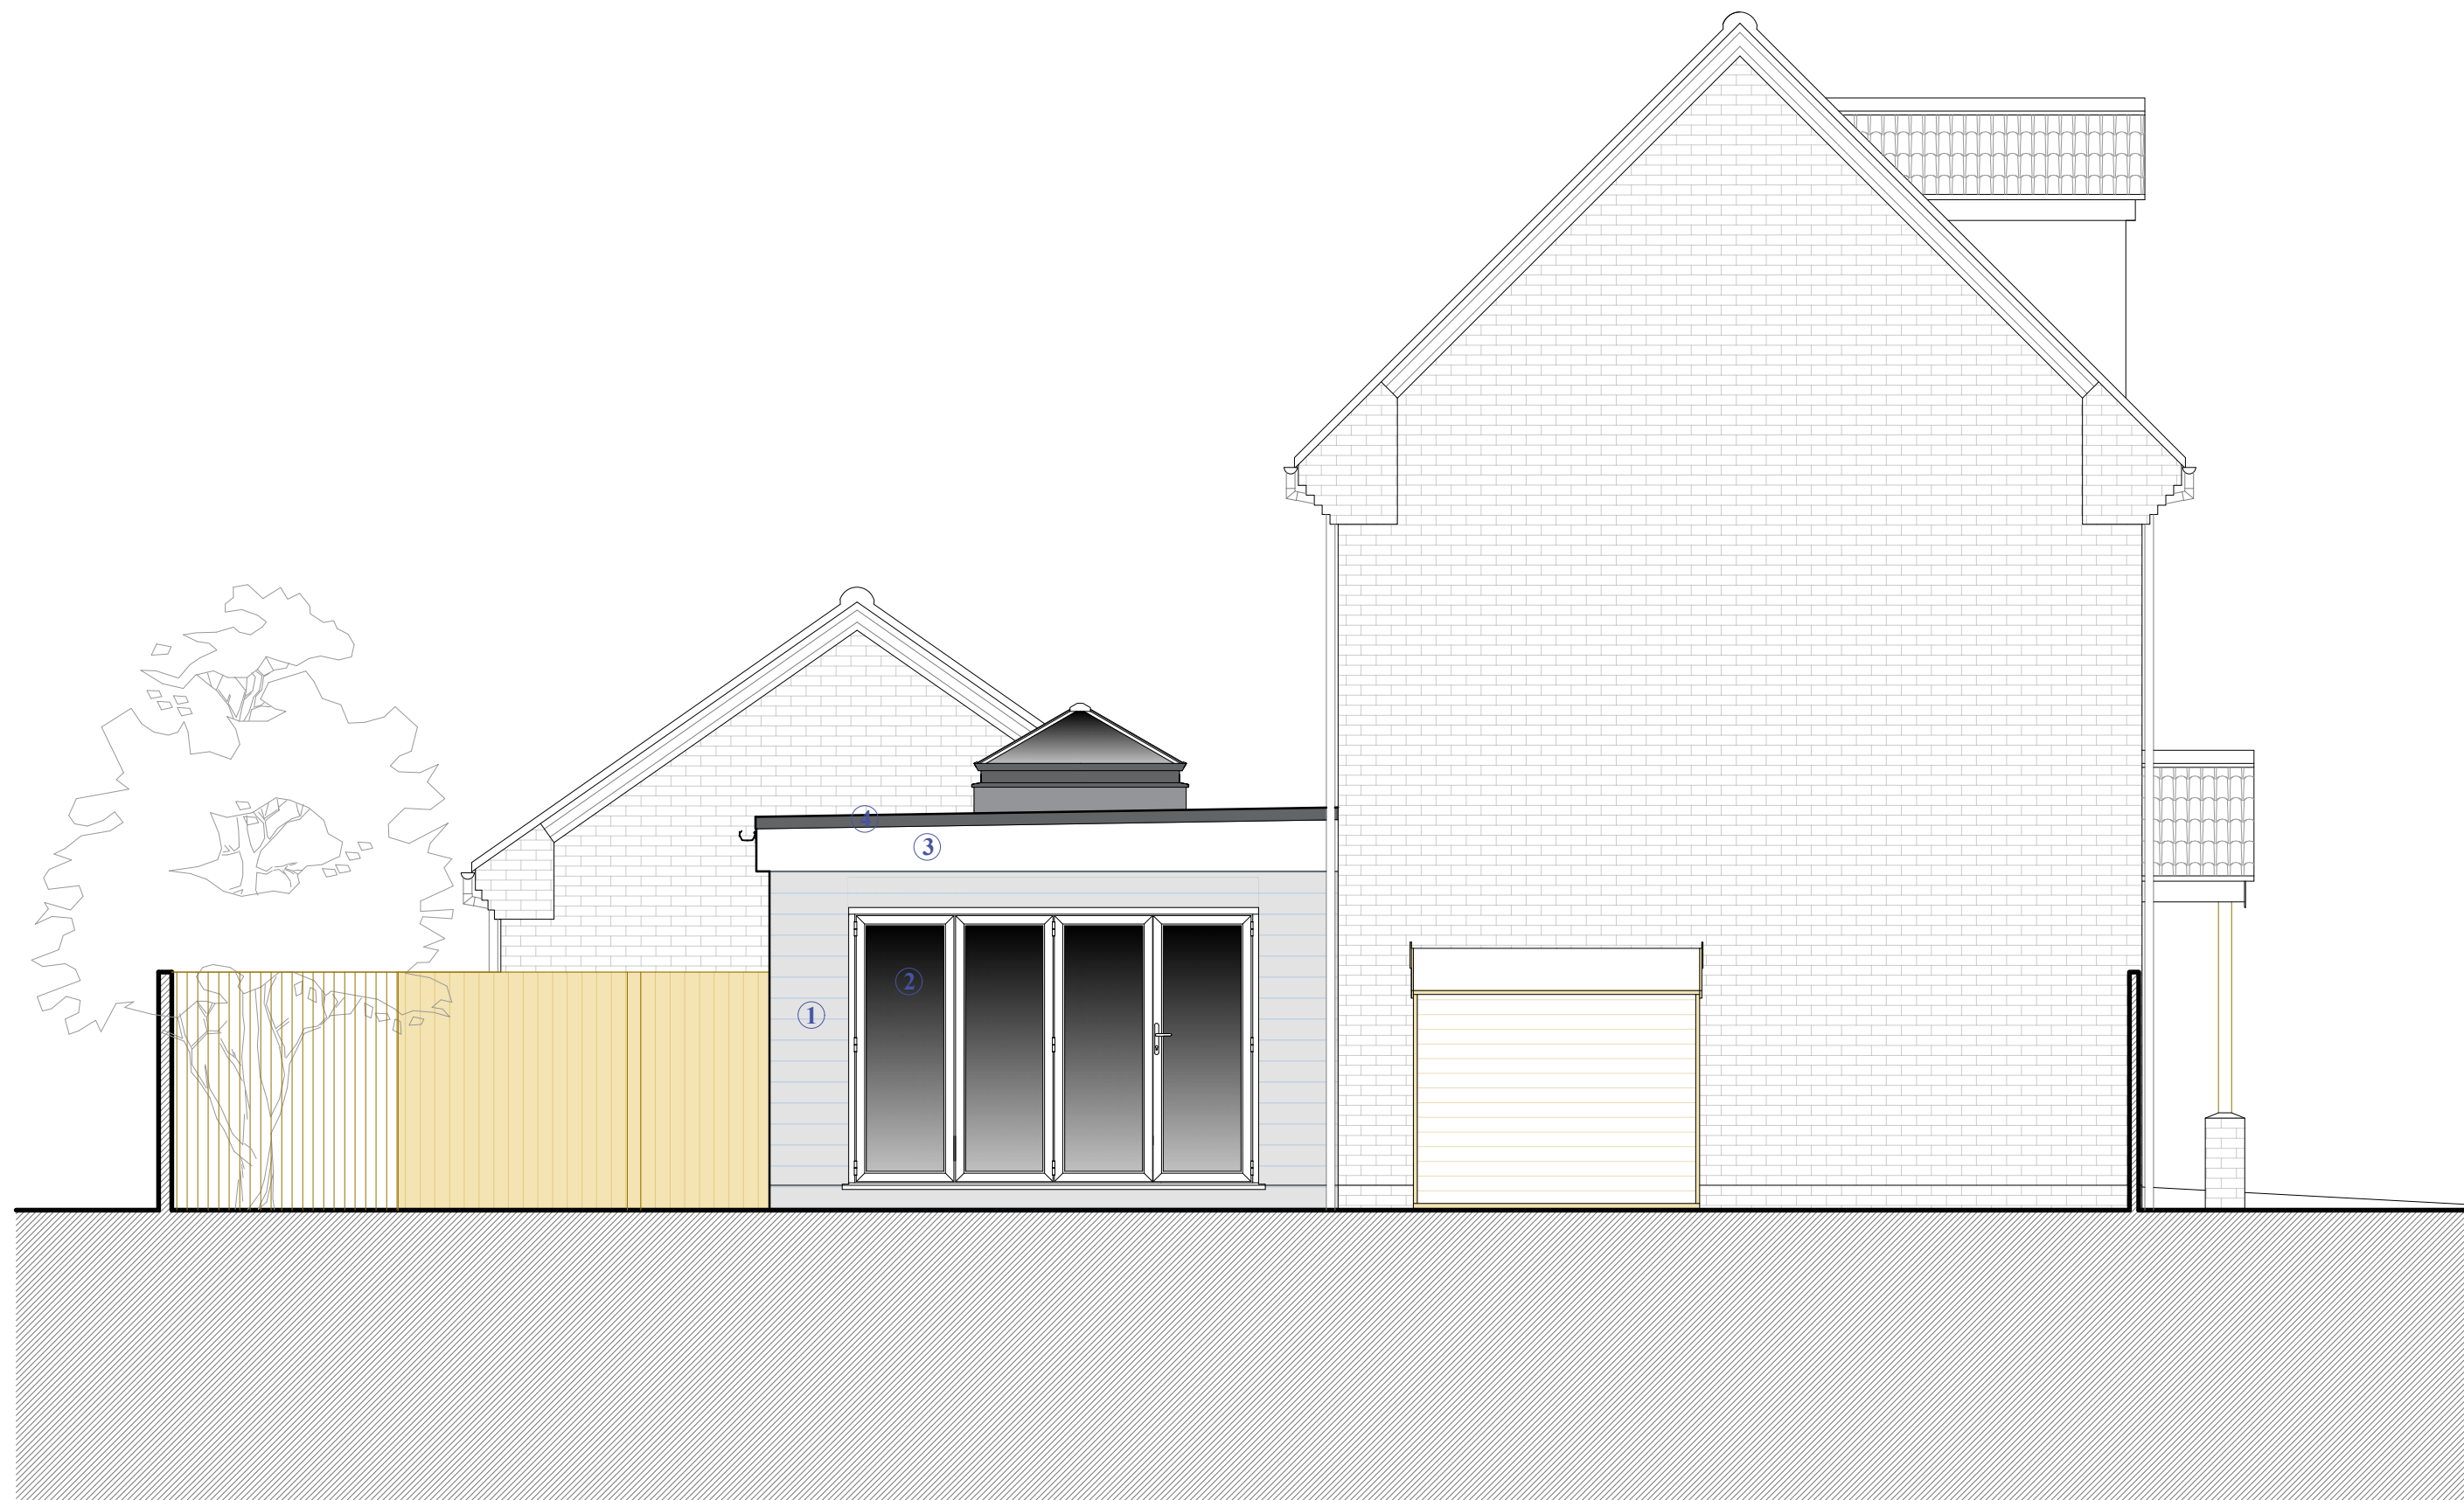

1 SOUTH EAST ELEVATION
1:50 @ A1 (1:100 @ A3)




2 SOUTH WEST ELEVATION
1:50 @ A1 (1:100 @ A3)

- FINISHES**
- ① Light grey composite cladding
 - ② White uPVC windows & doors to match existing
 - ③ White uPVC rainwater goods & fascia's
 - ④ EPDM flat roof covering



3 NORTH WEST ELEVATION
1:50 @ A1 (1:100 @ A3)

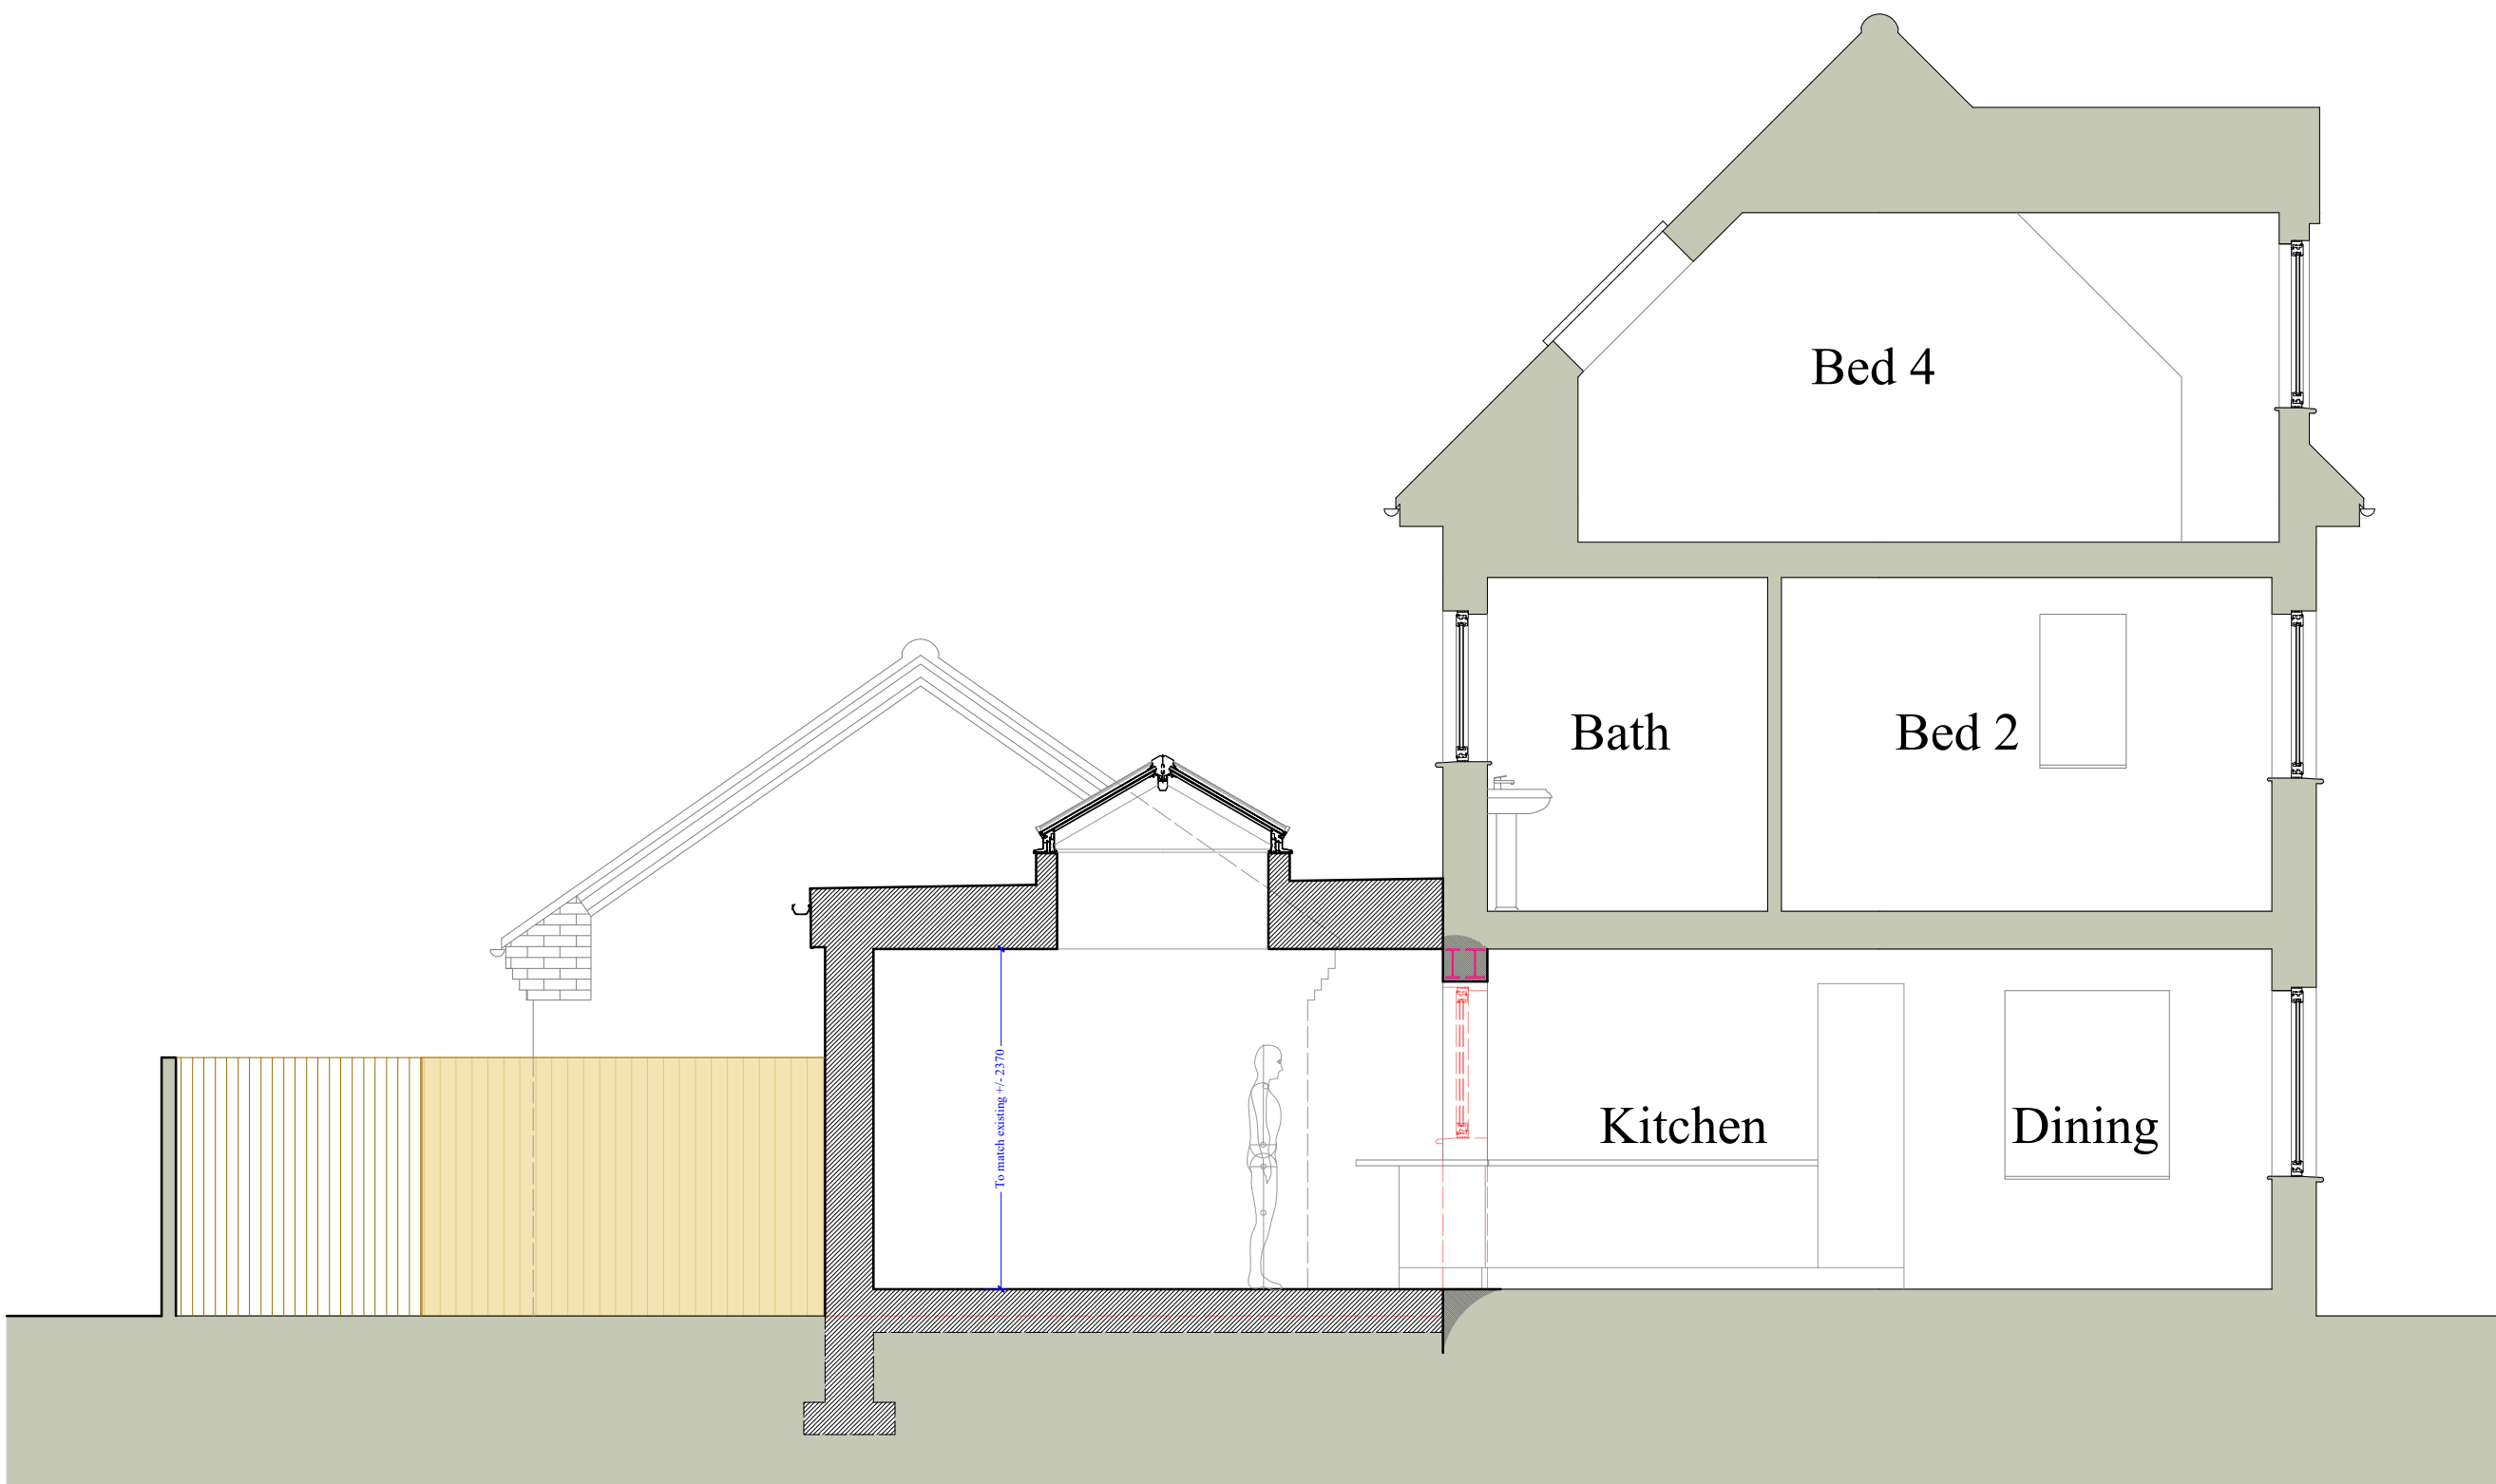

4 TYPICAL SECTION
1:50 @ A1 (1:100 @ A3)