

The reproduction of this drawing or any portion of it or its use by third parties without our authority is prohibited.

**NOTES.**

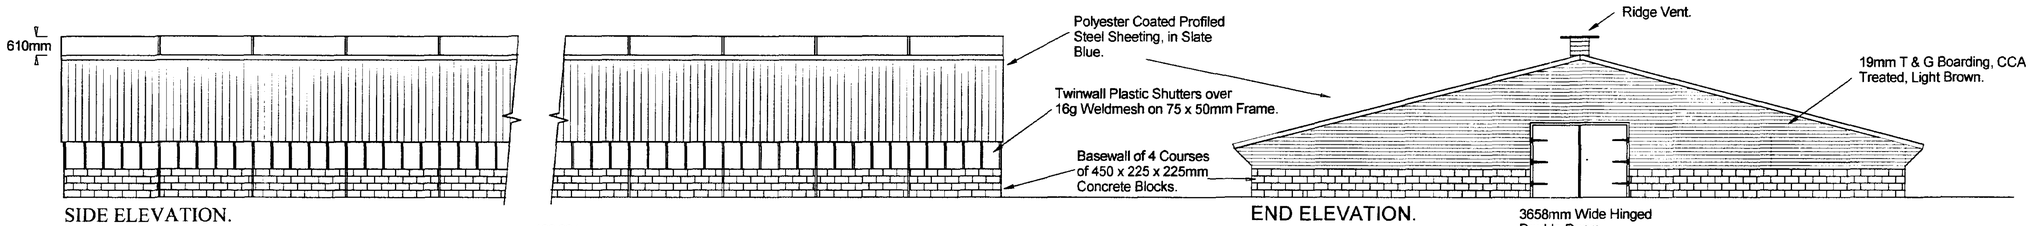



SIDE ELEVATION.

END ELEVATION.

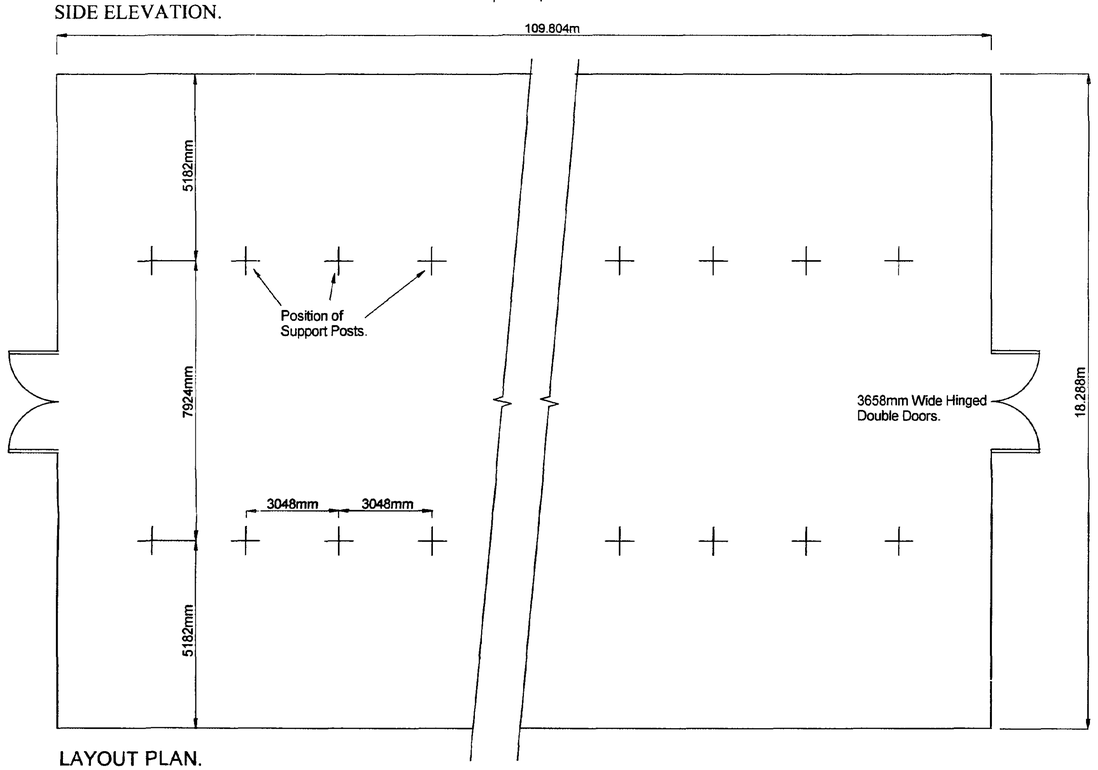


LAYOUT PLAN.

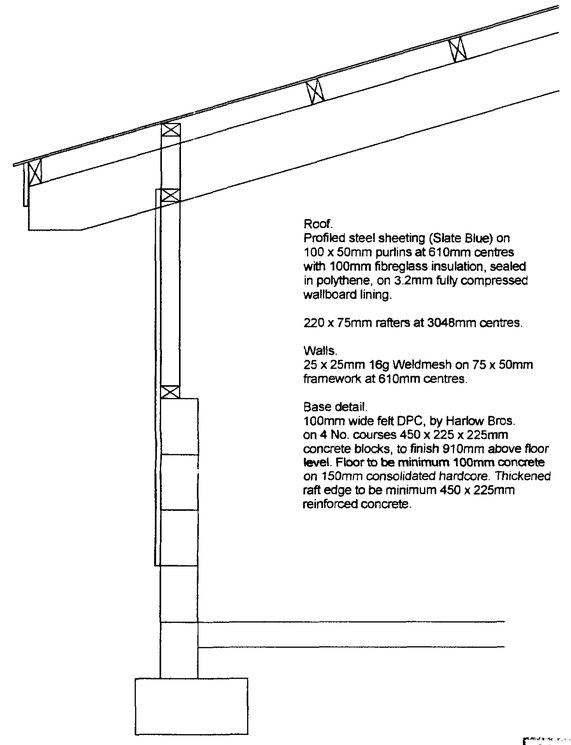


DETAIL.

Roof.
Profiled steel sheeting (Slate Blue) on 100 x 50mm purlins at 610mm centres with 100mm fibreglass insulation, sealed in polythene, on 3.2mm fully compressed wallboard lining.

220 x 75mm rafters at 3048mm centres.

Walls.
25 x 25mm 16g Weldmesh on 75 x 50mm framework at 610mm centres.

Base detail.
100mm wide felt DPC, by Harlow Bros. on 4 No. courses 450 x 225 x 225mm concrete blocks, to finish 910mm above floor level. Floor to be minimum 100mm concrete on 150mm consolidated hardcore. Thickened raft edge to be minimum 450 x 225mm reinforced concrete.

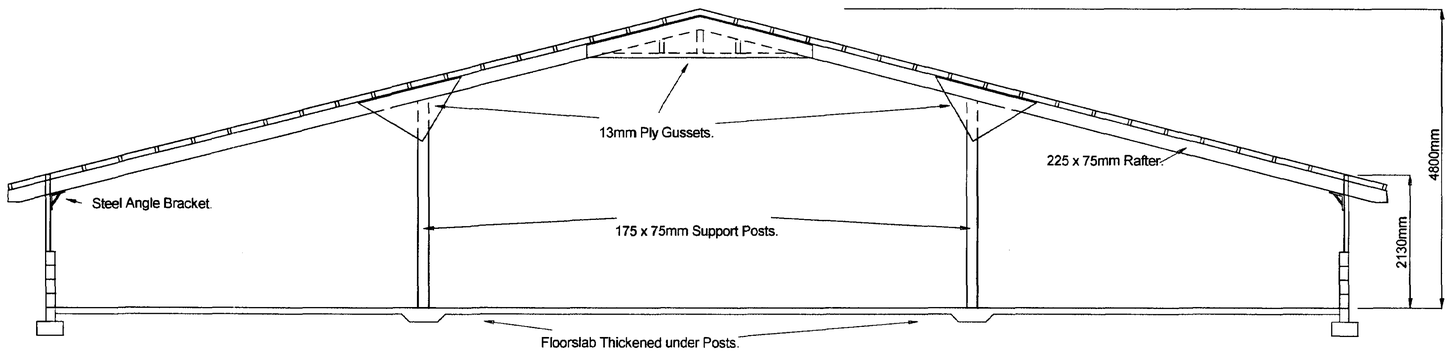


SECTION THROUGH.

SOUTH KESTEVEN
HOUSING & PLANNING
25 FEB 2000
Ref: 0936/00

THIS PLAN IS TO ... APPLY TO ANY ... PLANNING ... DETAILED ... ON REQUEST WHEN ...


**Harlow Bros.**
LIMITED
LONG WHATTON
Nr. LOUGHBOROUGH - Leicestershire
Telephone: (01509) 842561 Fax: (01509) 843577

The buildings we supply are made to an exact size, therefore the completed foundations must be exact (by steel tape measure) to measurements on this drawing if foundations are incorrect in any way, the expense of alterations, delays in erection etc. is the responsibility of the builder and/or customer. The builder is responsible for grouting in the holding down bolts, posts or door track after erection.

Elevations for 109.804 x 18.288m Turkey Pole Barn Brandon Poultry Ltd. Deeping St. Nicholas.

| | |
|---|---|
| DRAWN. | BAB |
| CHECKED. | RH |
| DATE. | 10/02/00 |
| SCALES. | 1:100 1:50 |

DRG. No
00H008E

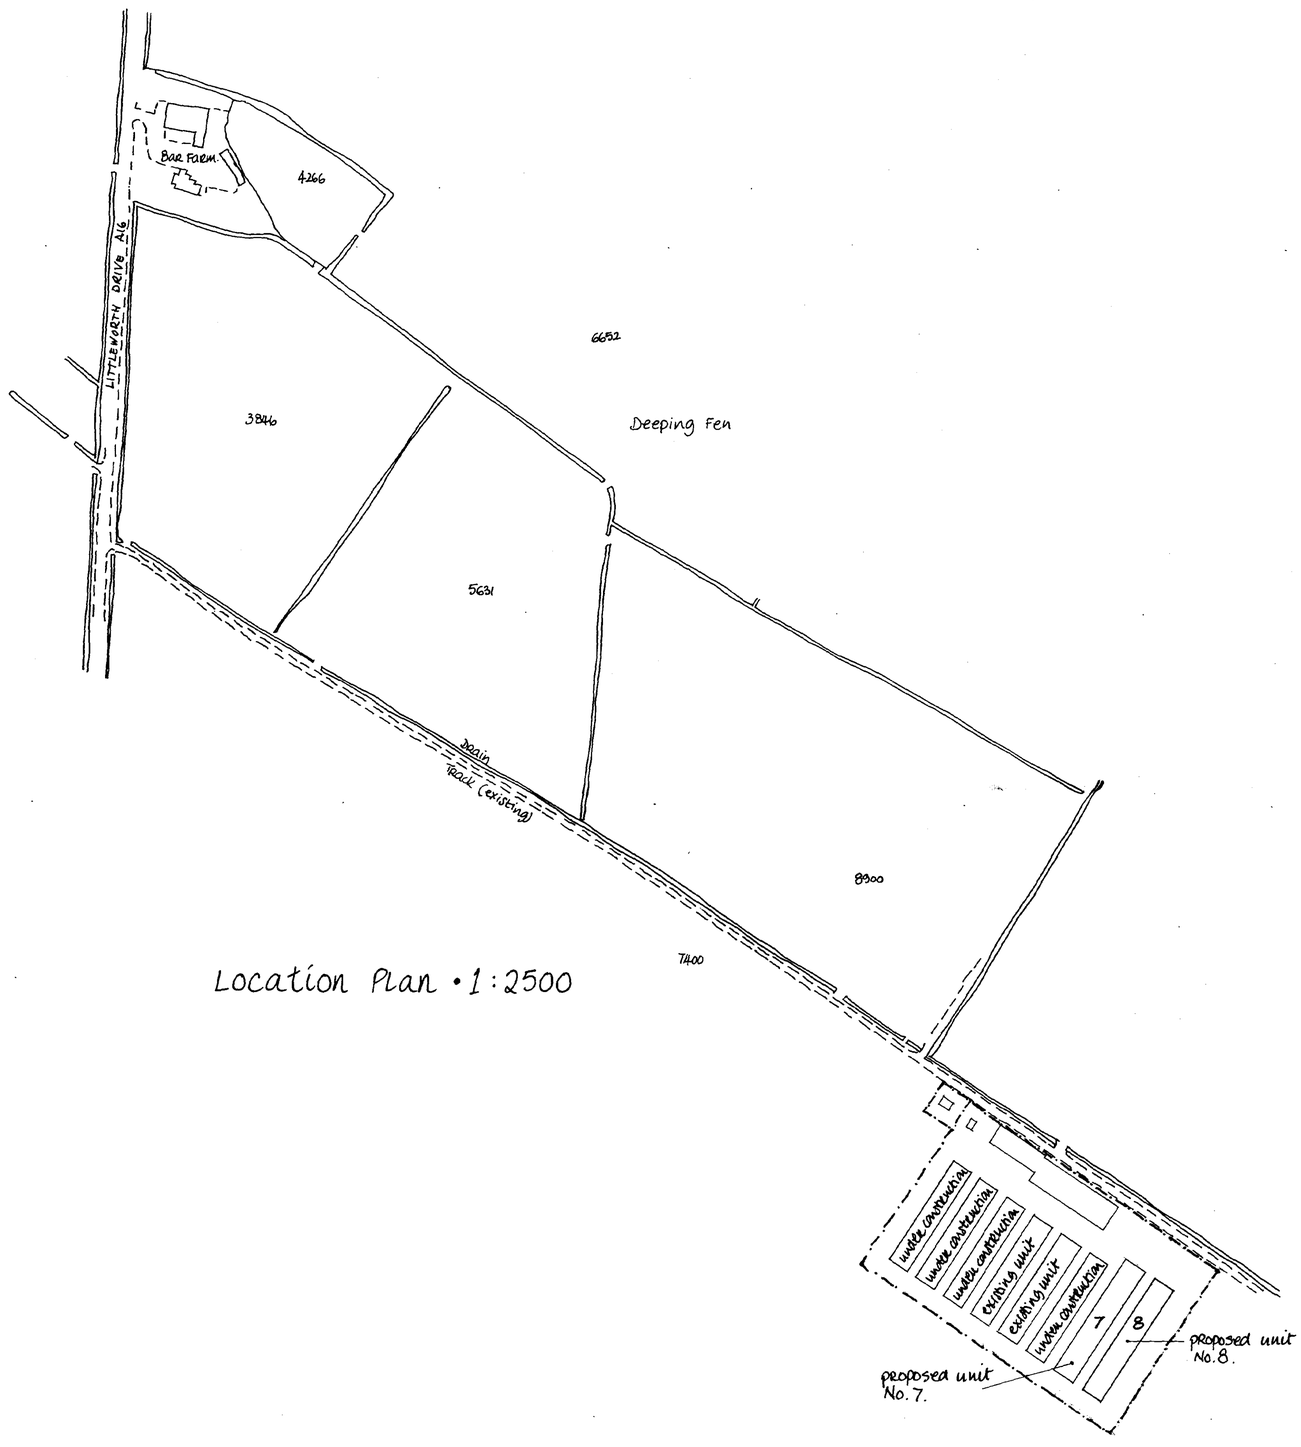


Location Plan • 1:2500

ANY EXTRACT FROM THE ORDNANCE SURVEY MAP IS WITH THE PERMISSION OF HER MAJESTY'S STATIONERY OFFICE CROWN COPYRIGHT
LICENCE No. AR36911X

S:
HC
ENSING
2 FEB 2000
Ref: 0236/00

talbot associates
Liberty Farm, Findern Lane, Burnaston, Derby, DE65 5LJ
Tel. 01332 523779
Fax. 01332 523454

Contract.
Proposed additional turkey rearing units Nos. 7 & 8, at Deeping Farm, Deeping Fen, Deeping St. Nicholas

Detail.
Location Plan.

Date. February 2000

Drawing No. 648/1

Scale. 1:2500

previously approved landscaping scheme to be extended around proposed units.

18.3m. 9.15m. 18.3m 9.15m

100.8m

proposed unit 8

proposed unit 7

unit under construction

existing unit

existing unit

unit under construction

unit under construction

unit under construction

existing barn

manager dwelling under construction

track

dyke

track

dyke

track

dyke

SOUTH HOLLAND DISTRICT COUNCIL
HOUSING & PLANNING
25 FEB 2000
Ref: 0236/00

talbot associates
Liberty Farm, Findern Lane, Burnaston, Derby, DE65 5LJ
Tel. 01332 523779
Fax. 01332 523454

Contract.
Proposed additional turkey rearing units Nos 7&8, at Deeping Farm, Deeping Fen, Deeping St. Nicholas.

Detail.
Site layout.

Date.
February 2000

Drawing No.
648/2

Scale. 1:500

ANY EXTRACT FROM THE ORDNANCE SURVEY MAP IS WITH THE PERMISSION OF HER MAJESTY'S STATIONERY OFFICE CROWN COPYRIGHT LICENCE No. AR3691TX