


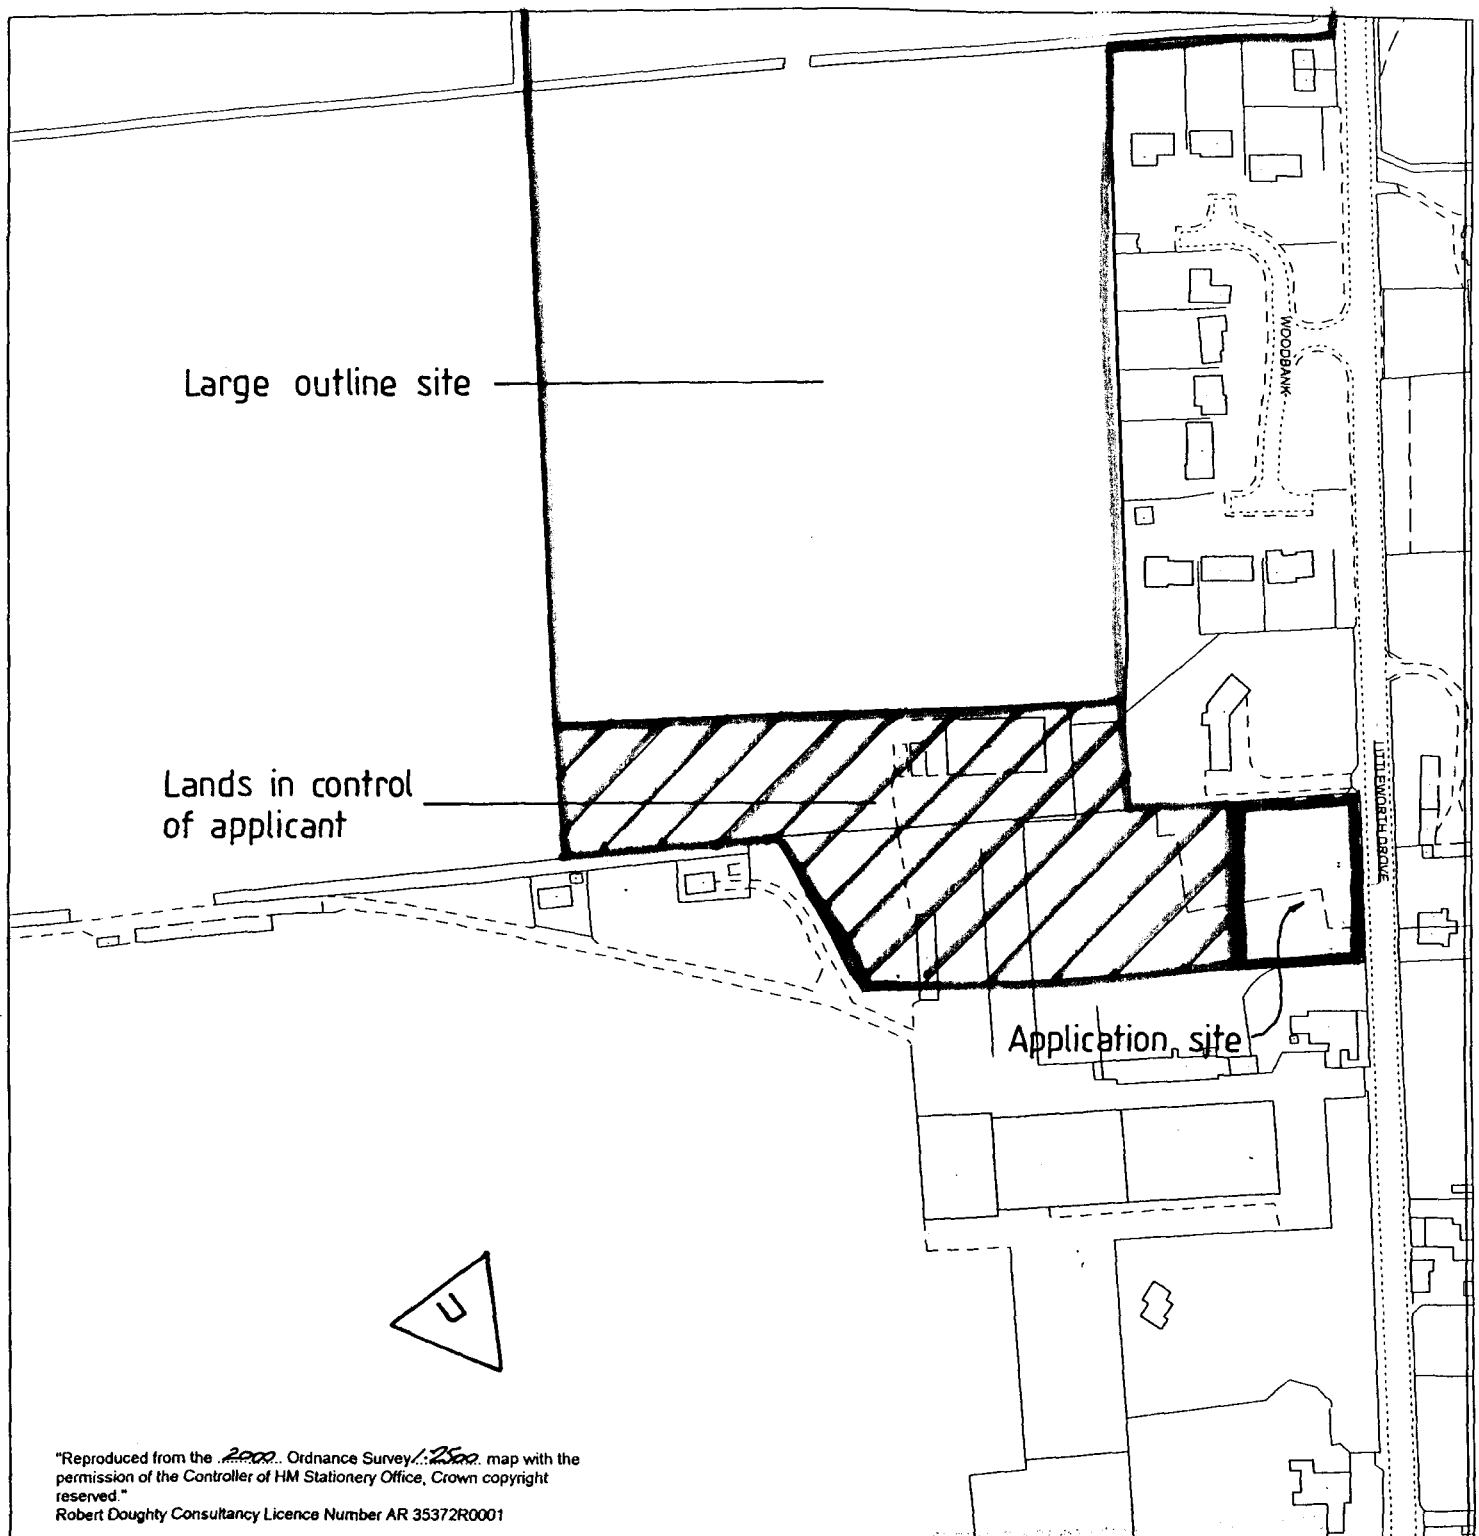

SWALLOW HOMES LIMITED

Location

Littleworth Drove. Deeping St. Nicholas.
Dwg. 233/99/2/1. Scale 1:2500.

0236/01
February 2001.

Chartered Town
Planners


Chartered Landscape
Architects



Robert Doughty
Consultancy
Limited

32 High Street, Helpringham, Sleaford, NG34 0RA

Tel: (01529) 421646 Fax: (01529) 421358

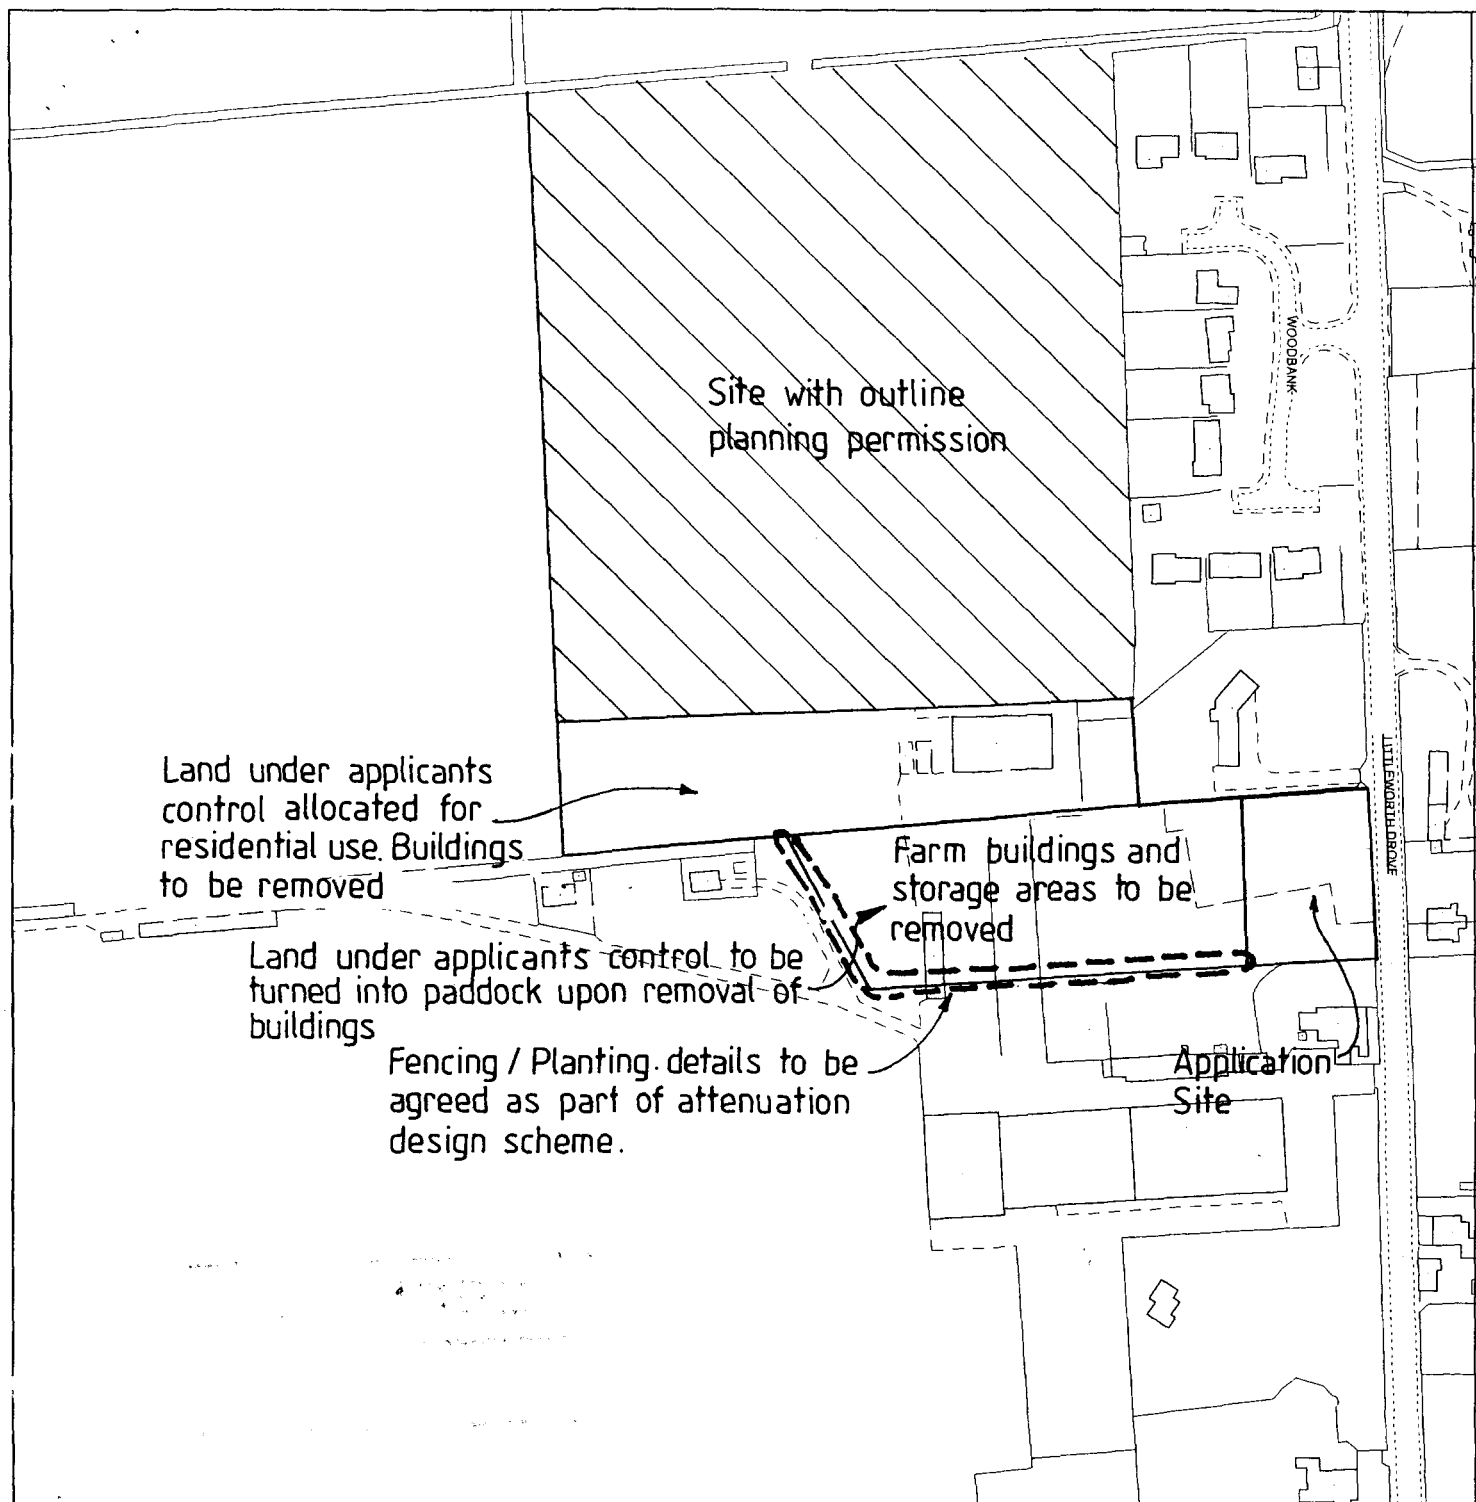


SWALLOW HOMES LIMITED

Site treatment

Littleworth Drove, Deeping St. Nicholas

Dwg. 233/99/2/2A

Scale 1:2500.

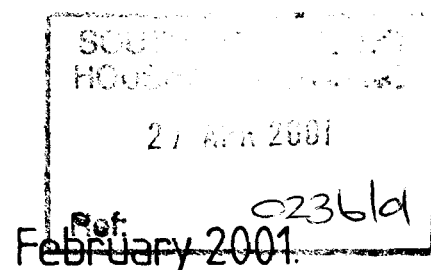

Chartered Town
Planners


Chartered Landscape
Architects



Robert Doughty
Consultancy
Limited

32 High Street, Helpringham, Sleaford, NG34 0RA

Tel: (01529) 421646 Fax: (01529) 421358

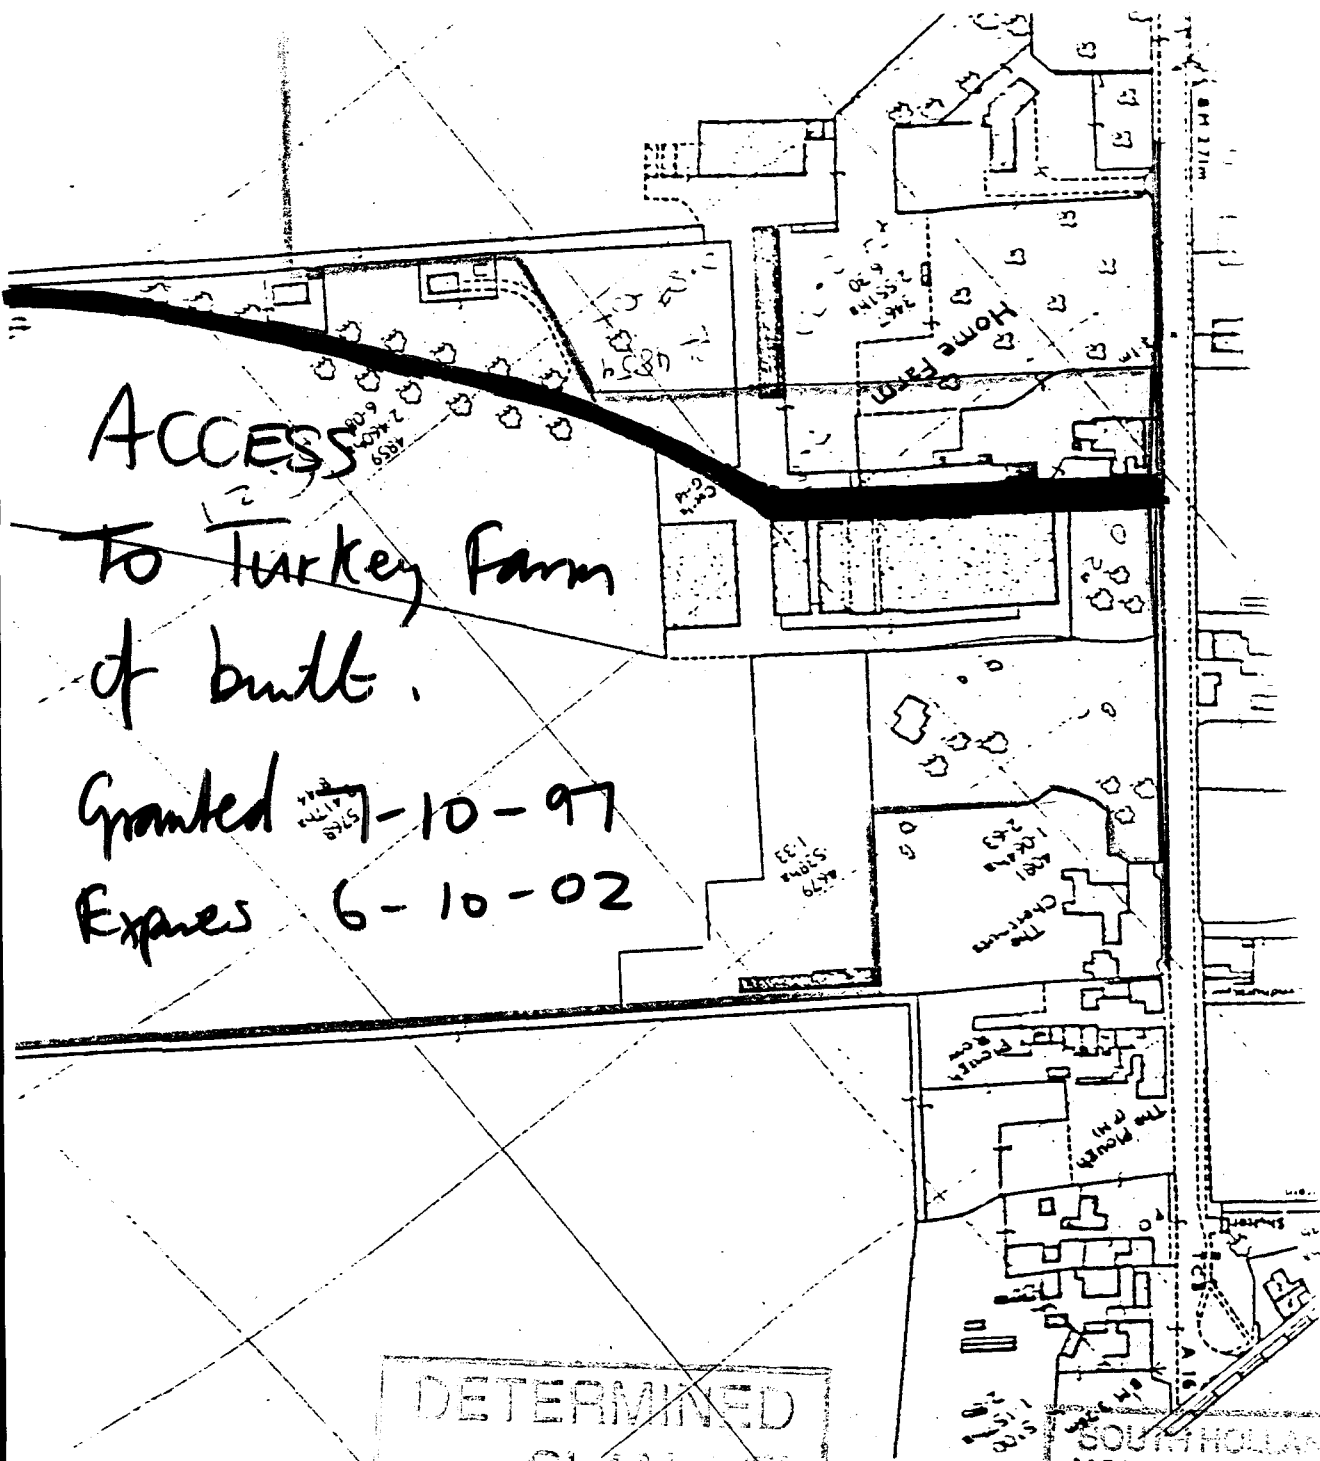

ACCESS
TO Turkey Farm
of built.

Granted 17-10-97
Expires 6-10-02

DETERMINED
PLAN

AMENDED PLAN
Ref.

SOUTH HOLLAND DC
HOUSING & PLANNING
21 NOV 1996
Ref: 0976/96

