



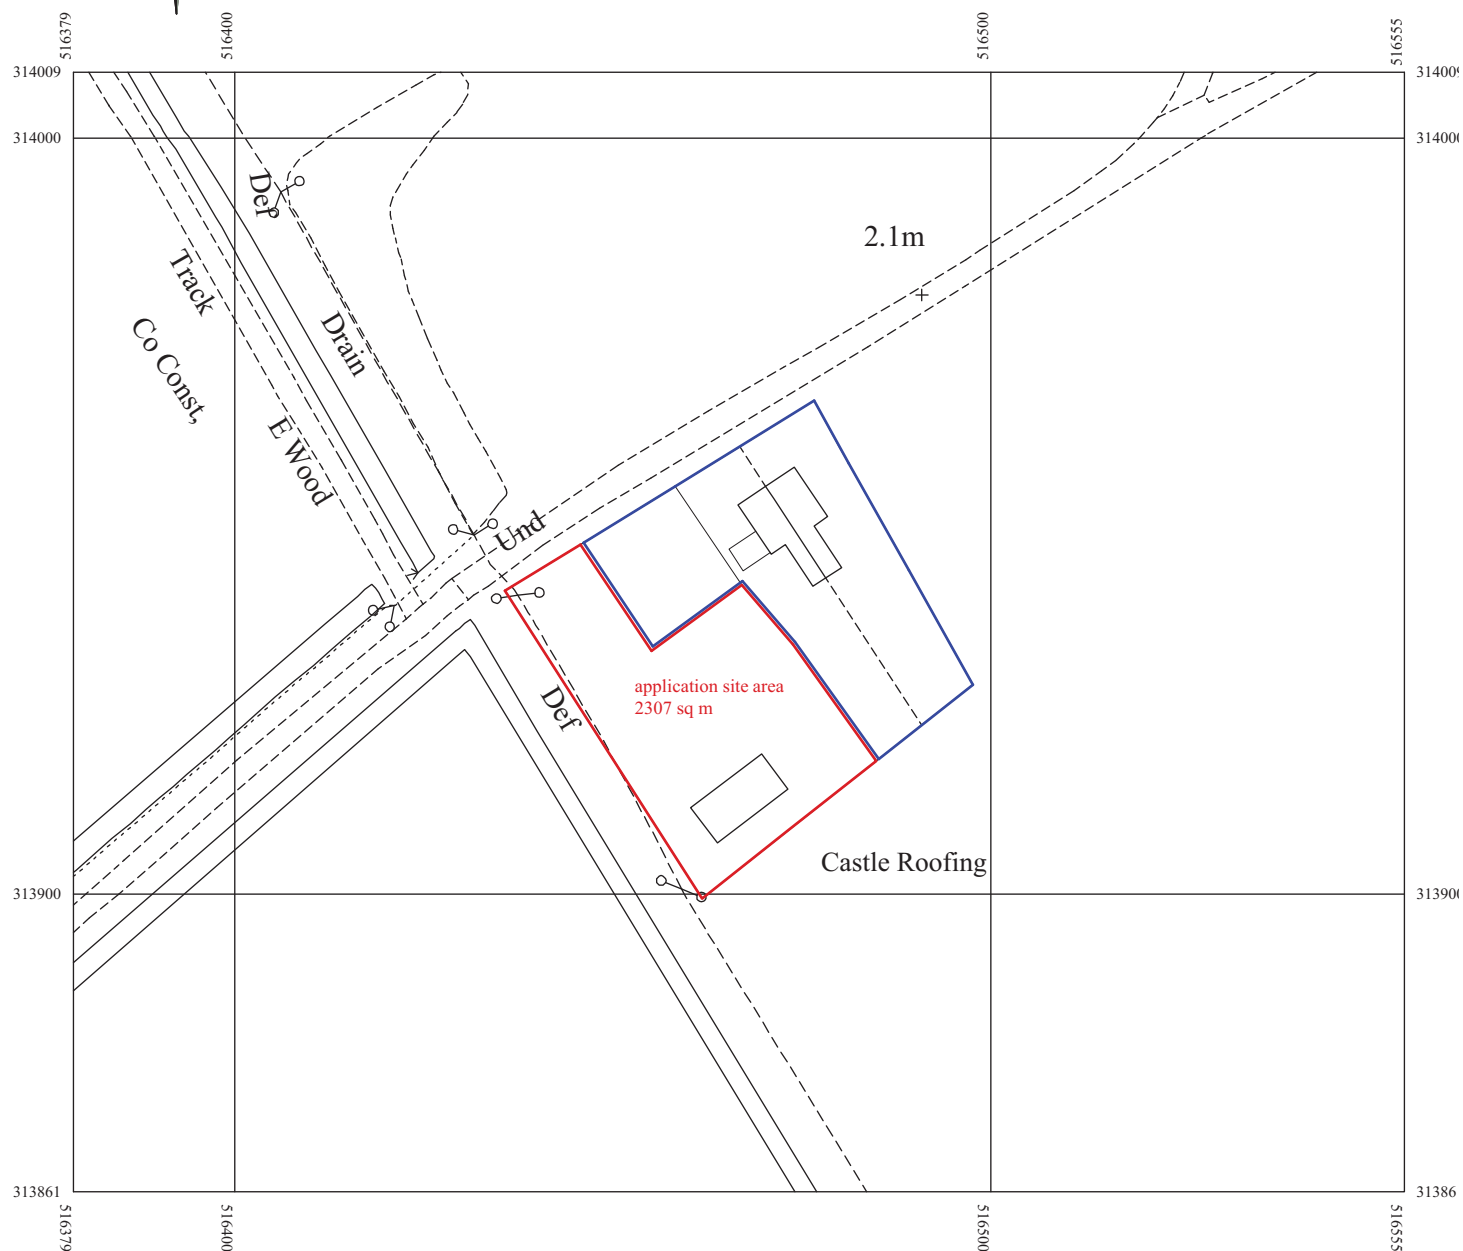

(c) Crown Copyright 2013
Reproduction in whole or in part is prohibited
without the prior permission of Ordnance Survey.

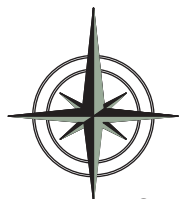

Location Plan for Castle Roofing Building and Yard
Six Score Road,
Langtoft
March 2020
Scale 1 to 1000 at A4 Portrait