
Toll Bar House - PE11 3BN

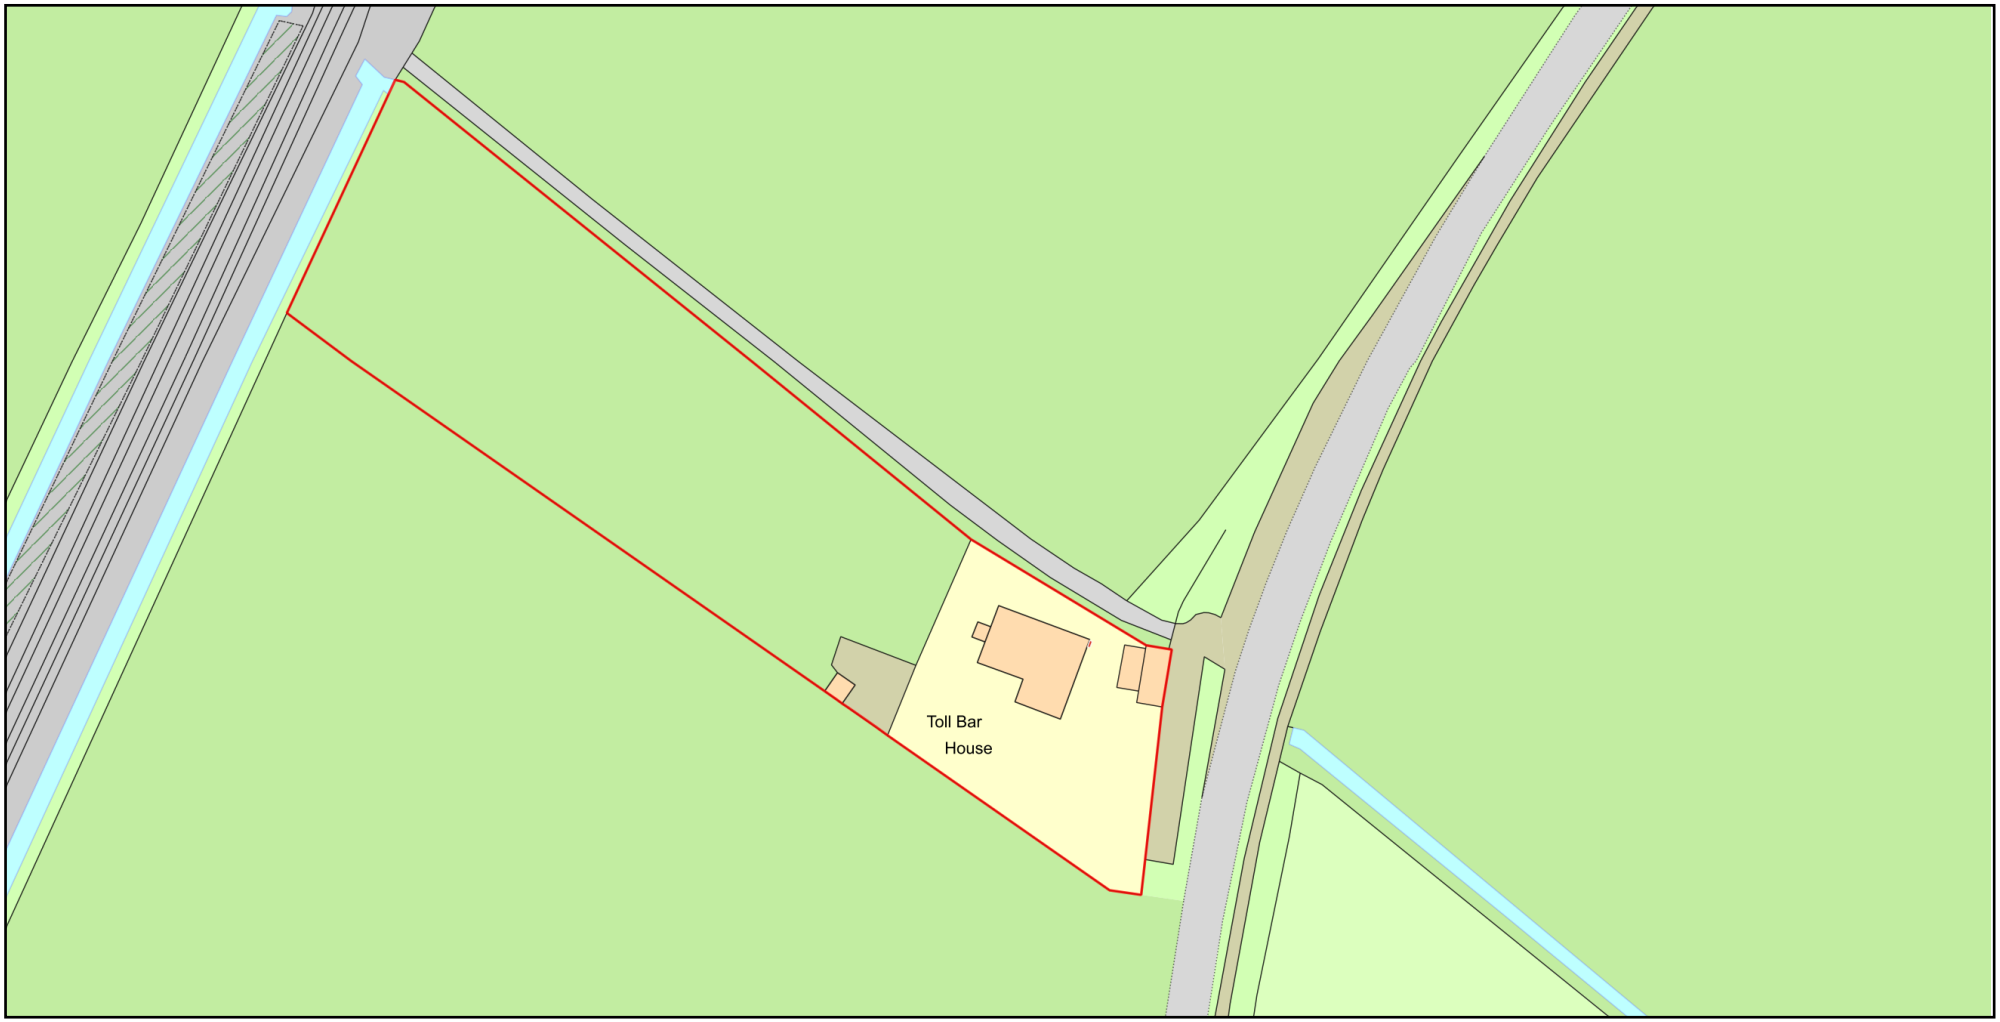

ReQuestaPlan

Plan Produced for: Simon Christmas

Date Produced: 17 Mar 2024

Plan Reference Number: TQRQM24077132408562

Scale: 1:1250 @ A4

© Crown copyright and database rights 2023 OS 100042766