
Stonehouse Farm, Main Road, Deeping St Nicholas, Spalding, Lincolnshire, PE11 3DJ.

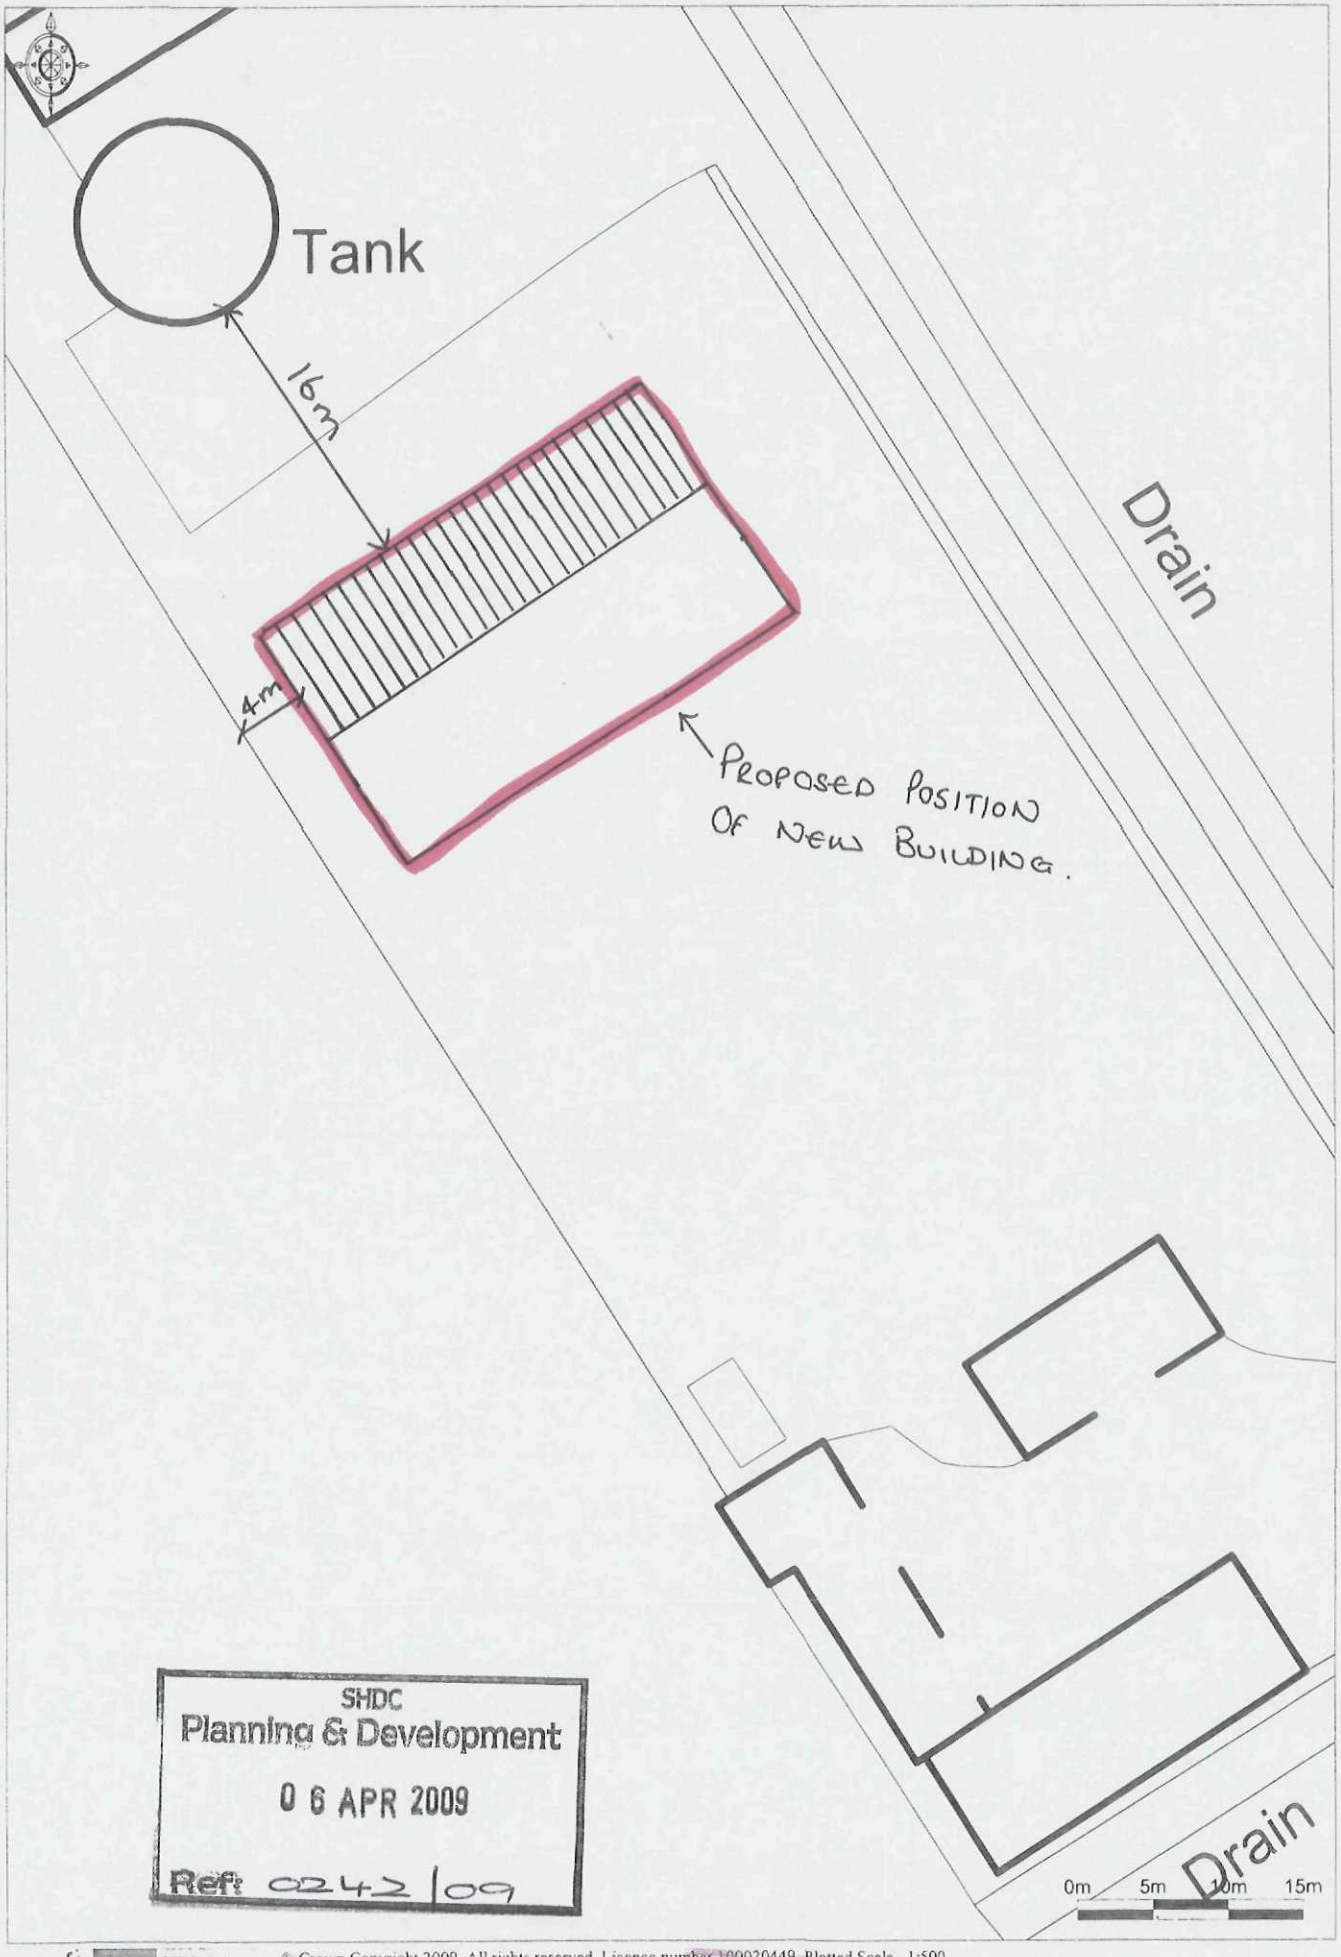

SHDC
Planning & Development
0 6 APR 2009
Ref: 0242/09

Enabled by Ordnance Survey © Crown Copyright 2009. All rights reserved. Licence number 100020449. Plotted Scale - 1:500

DETERMINED
PLAN