
Stonehouse Farm, Main Road, Deeping St Nicholas, Spalding, Lincolnshire, PE11 3DJ.

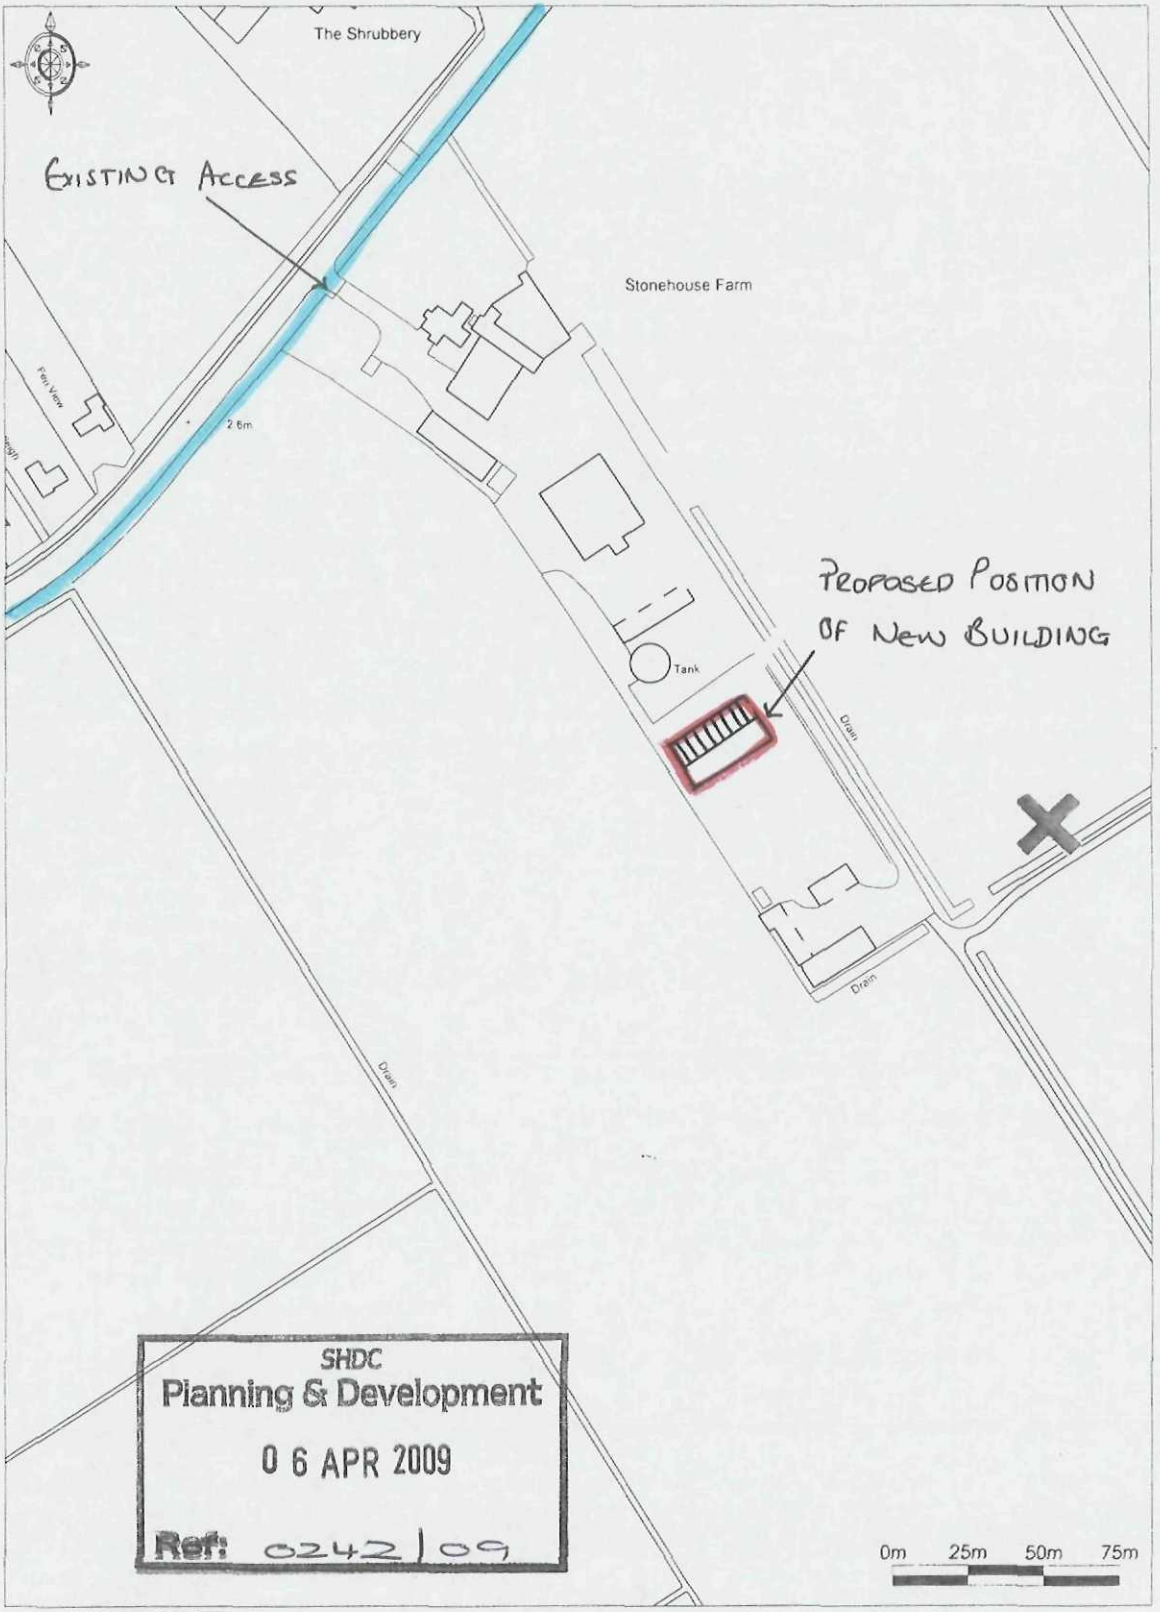

Enabled by Ordnance Survey © Crown Copyright 2009. All rights reserved. Licence number 100020449. Plotted Scale - 1:2500

DETERMINED PLAN