

MR JIM WYERS. EAST REACH FARM. HOP HOLE. DEEPING ST NICHOLAS. PE11 3HJ


drawing number
JW/109/D

N.O.T.E.S
1 Do not scale from the drawings.
2 All drawings are the copyright of sharman architecture.

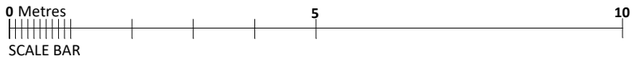


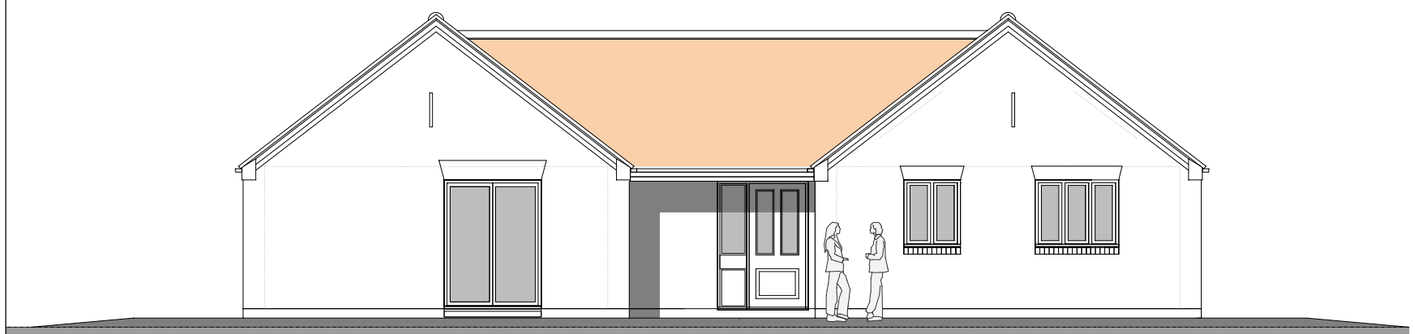


SOUTH WEST FACING ELEVATION

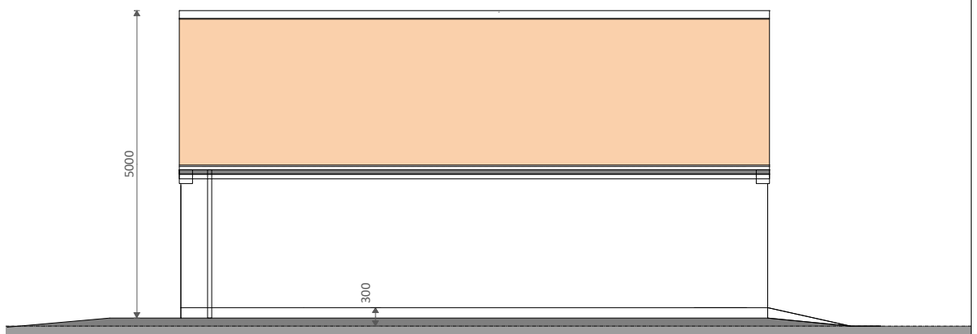

SOUTH EAST FACING ELEVATION

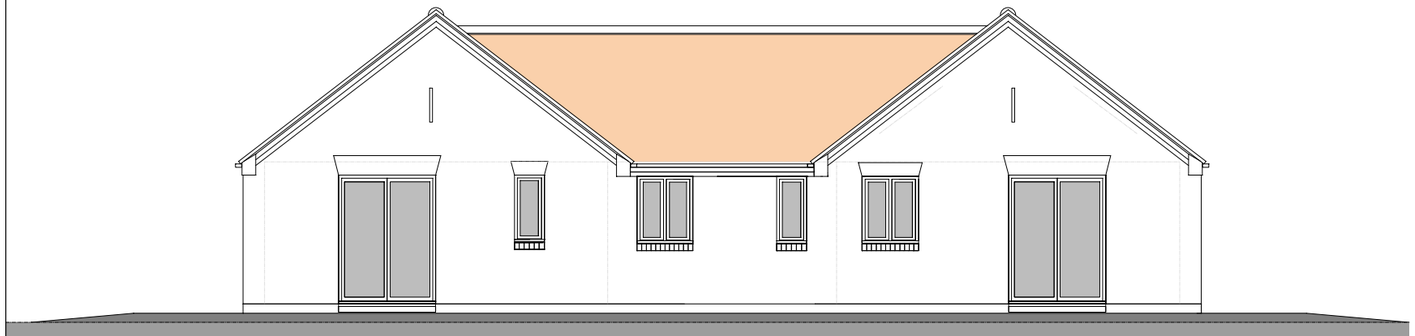

NORTH EAST FACING ELEVATION

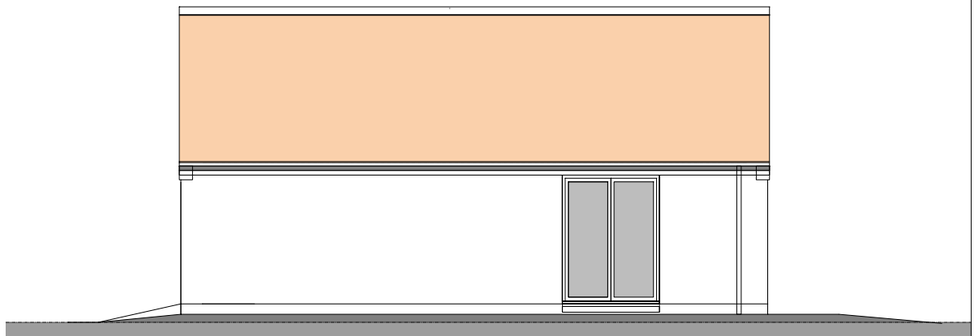

NORTH WEST FACING ELEVATION

SCALE	DATE	REVISIONS
1:100 Print at A3	**MARCH 2022**	A 29/03/2022 DRAWING FIRST ISSUED B 31/03/2022 CLIENT REVISIONS C 30/04/2025 MINOR B.REG REVS D 10/03/2026 CLIENT REVISIONS

PROJECT
PROPOSED ELEVATIONS

sharman architecture
OAK BARN. WILLOW DROVE. BOROUGH FEN. PETERBOROUGH. PE6 7QB
tel: 07724 529 094
email: paulsharman1@btinternet.com