
Reproduced from the Ordnance Survey Map with permission of the controller of Her Majesty's Stationery Office. Crown Copyright. Licence No: 0100040692

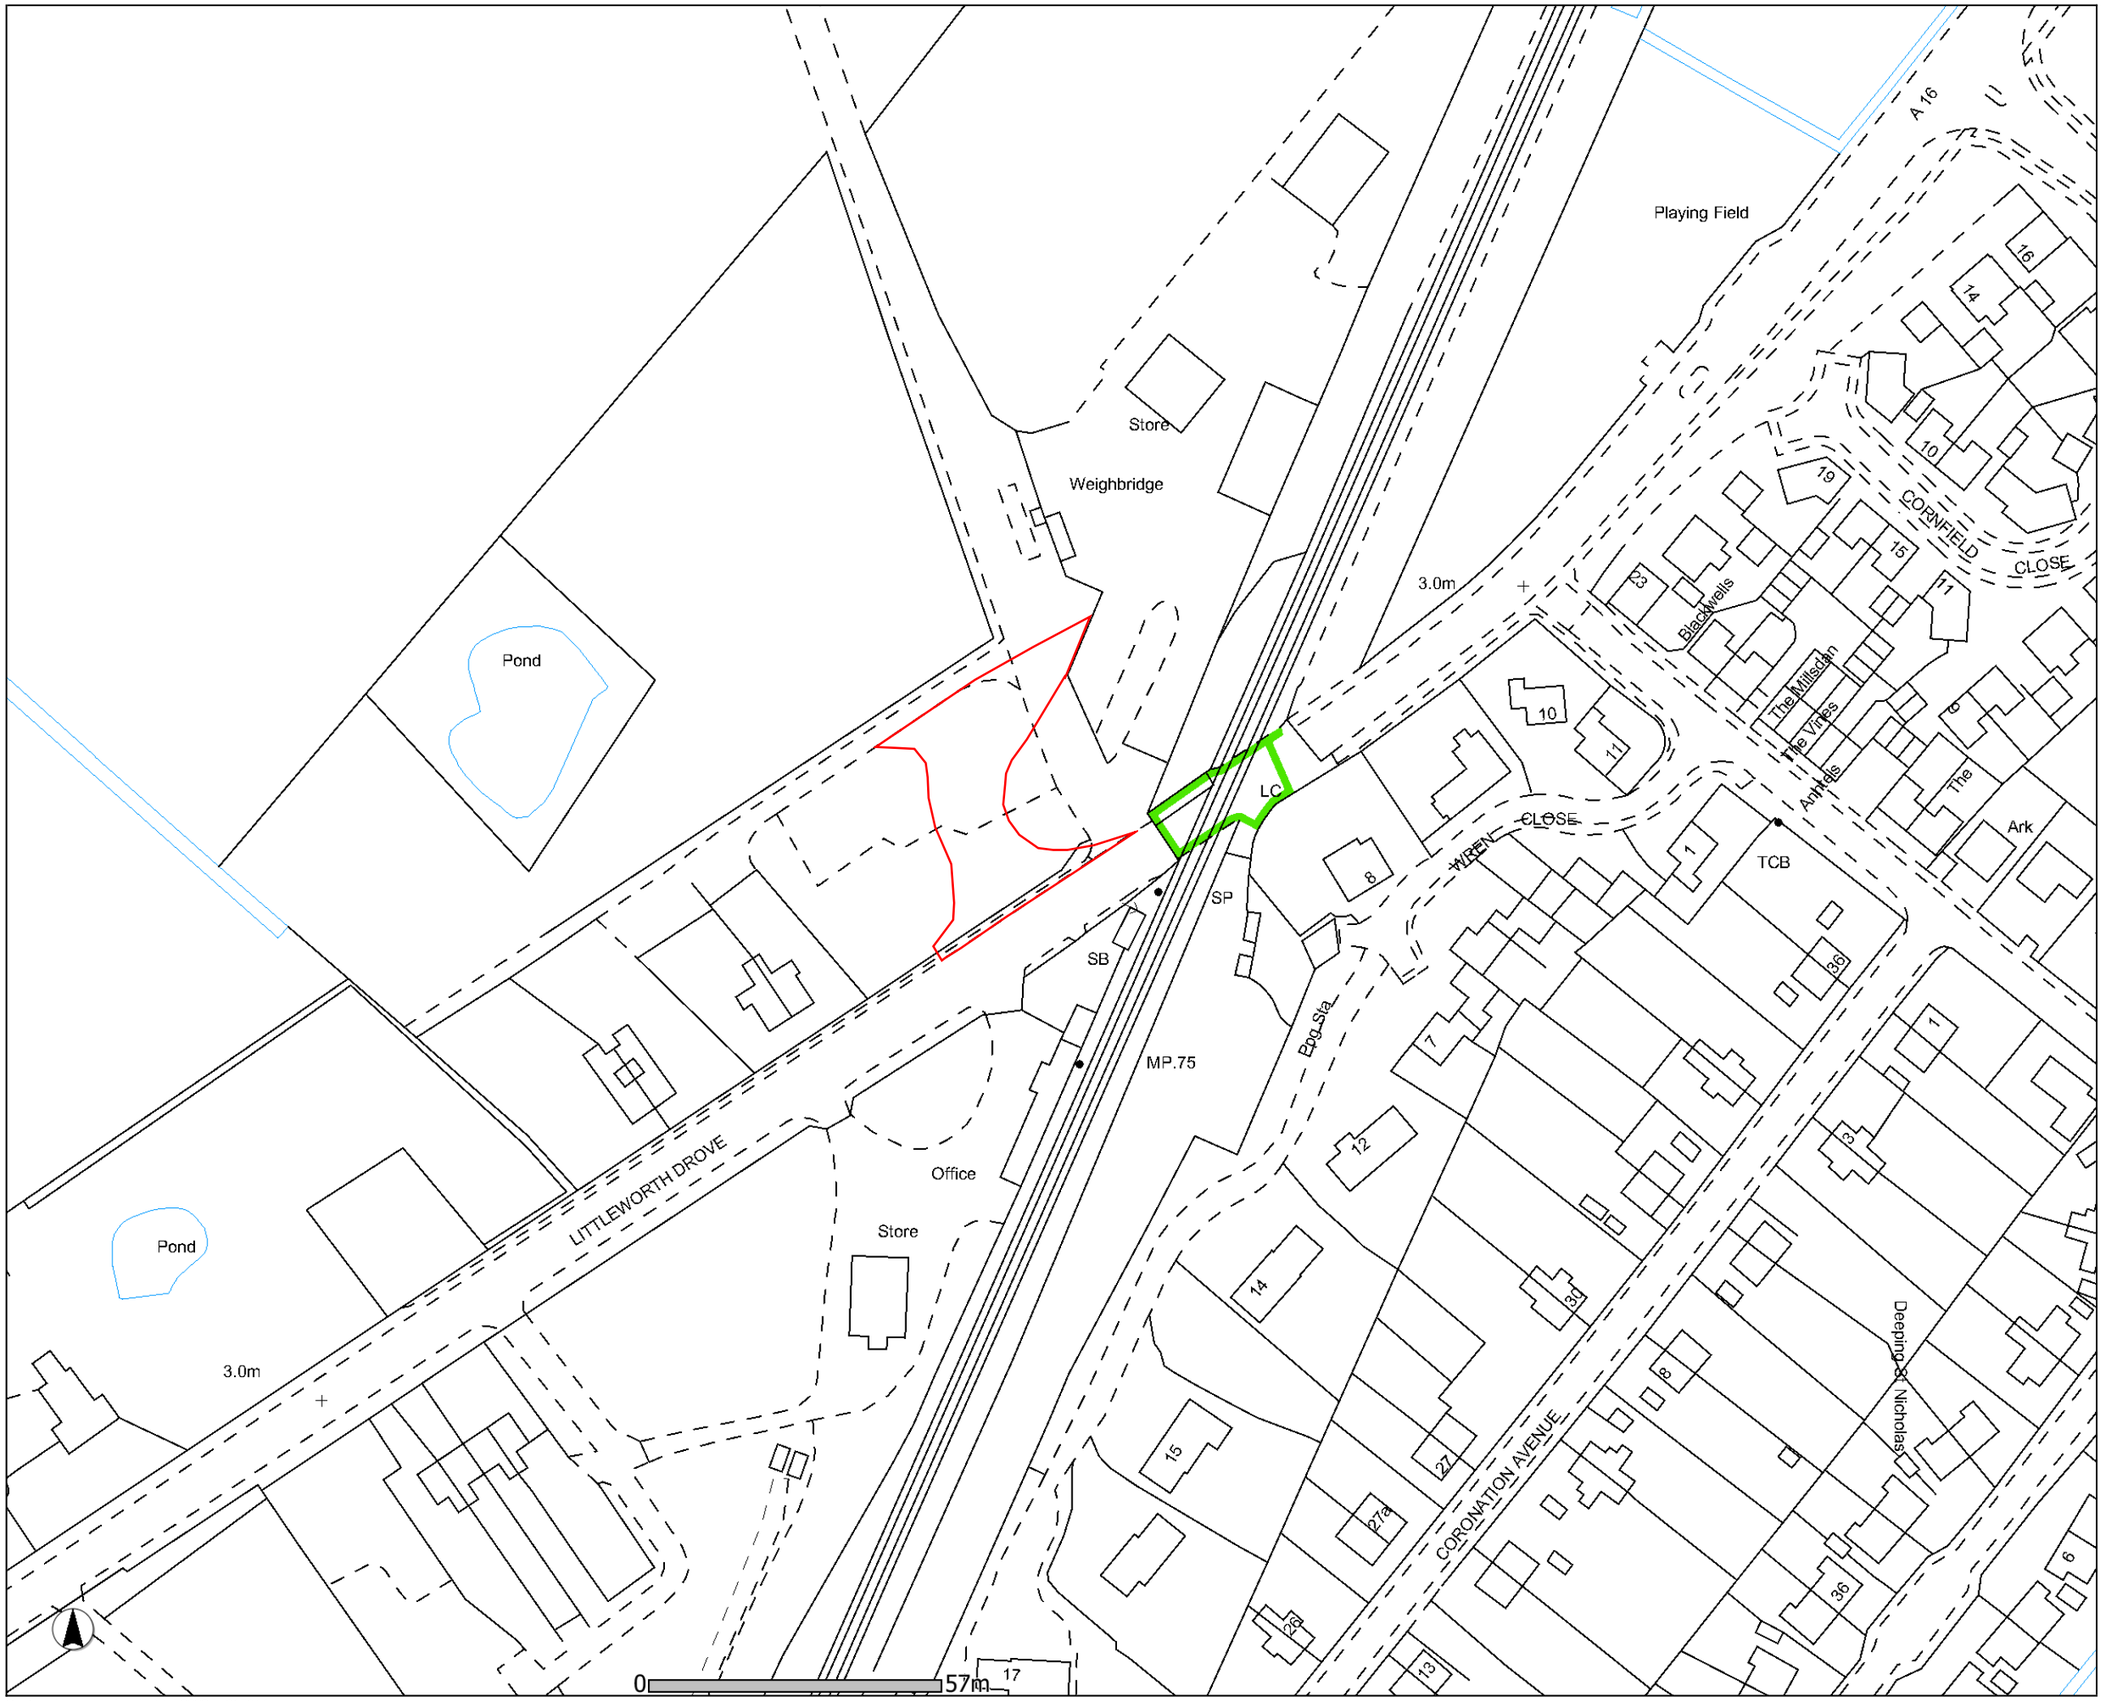

Centre of Map Window (E,N): 520837 , 315244

DEEPING ST NICHOLAS

Plot Scale	1:1250
Plot Date	25/2/2015

Network Rail

Output Created from the GI Portal – A3 Landscape