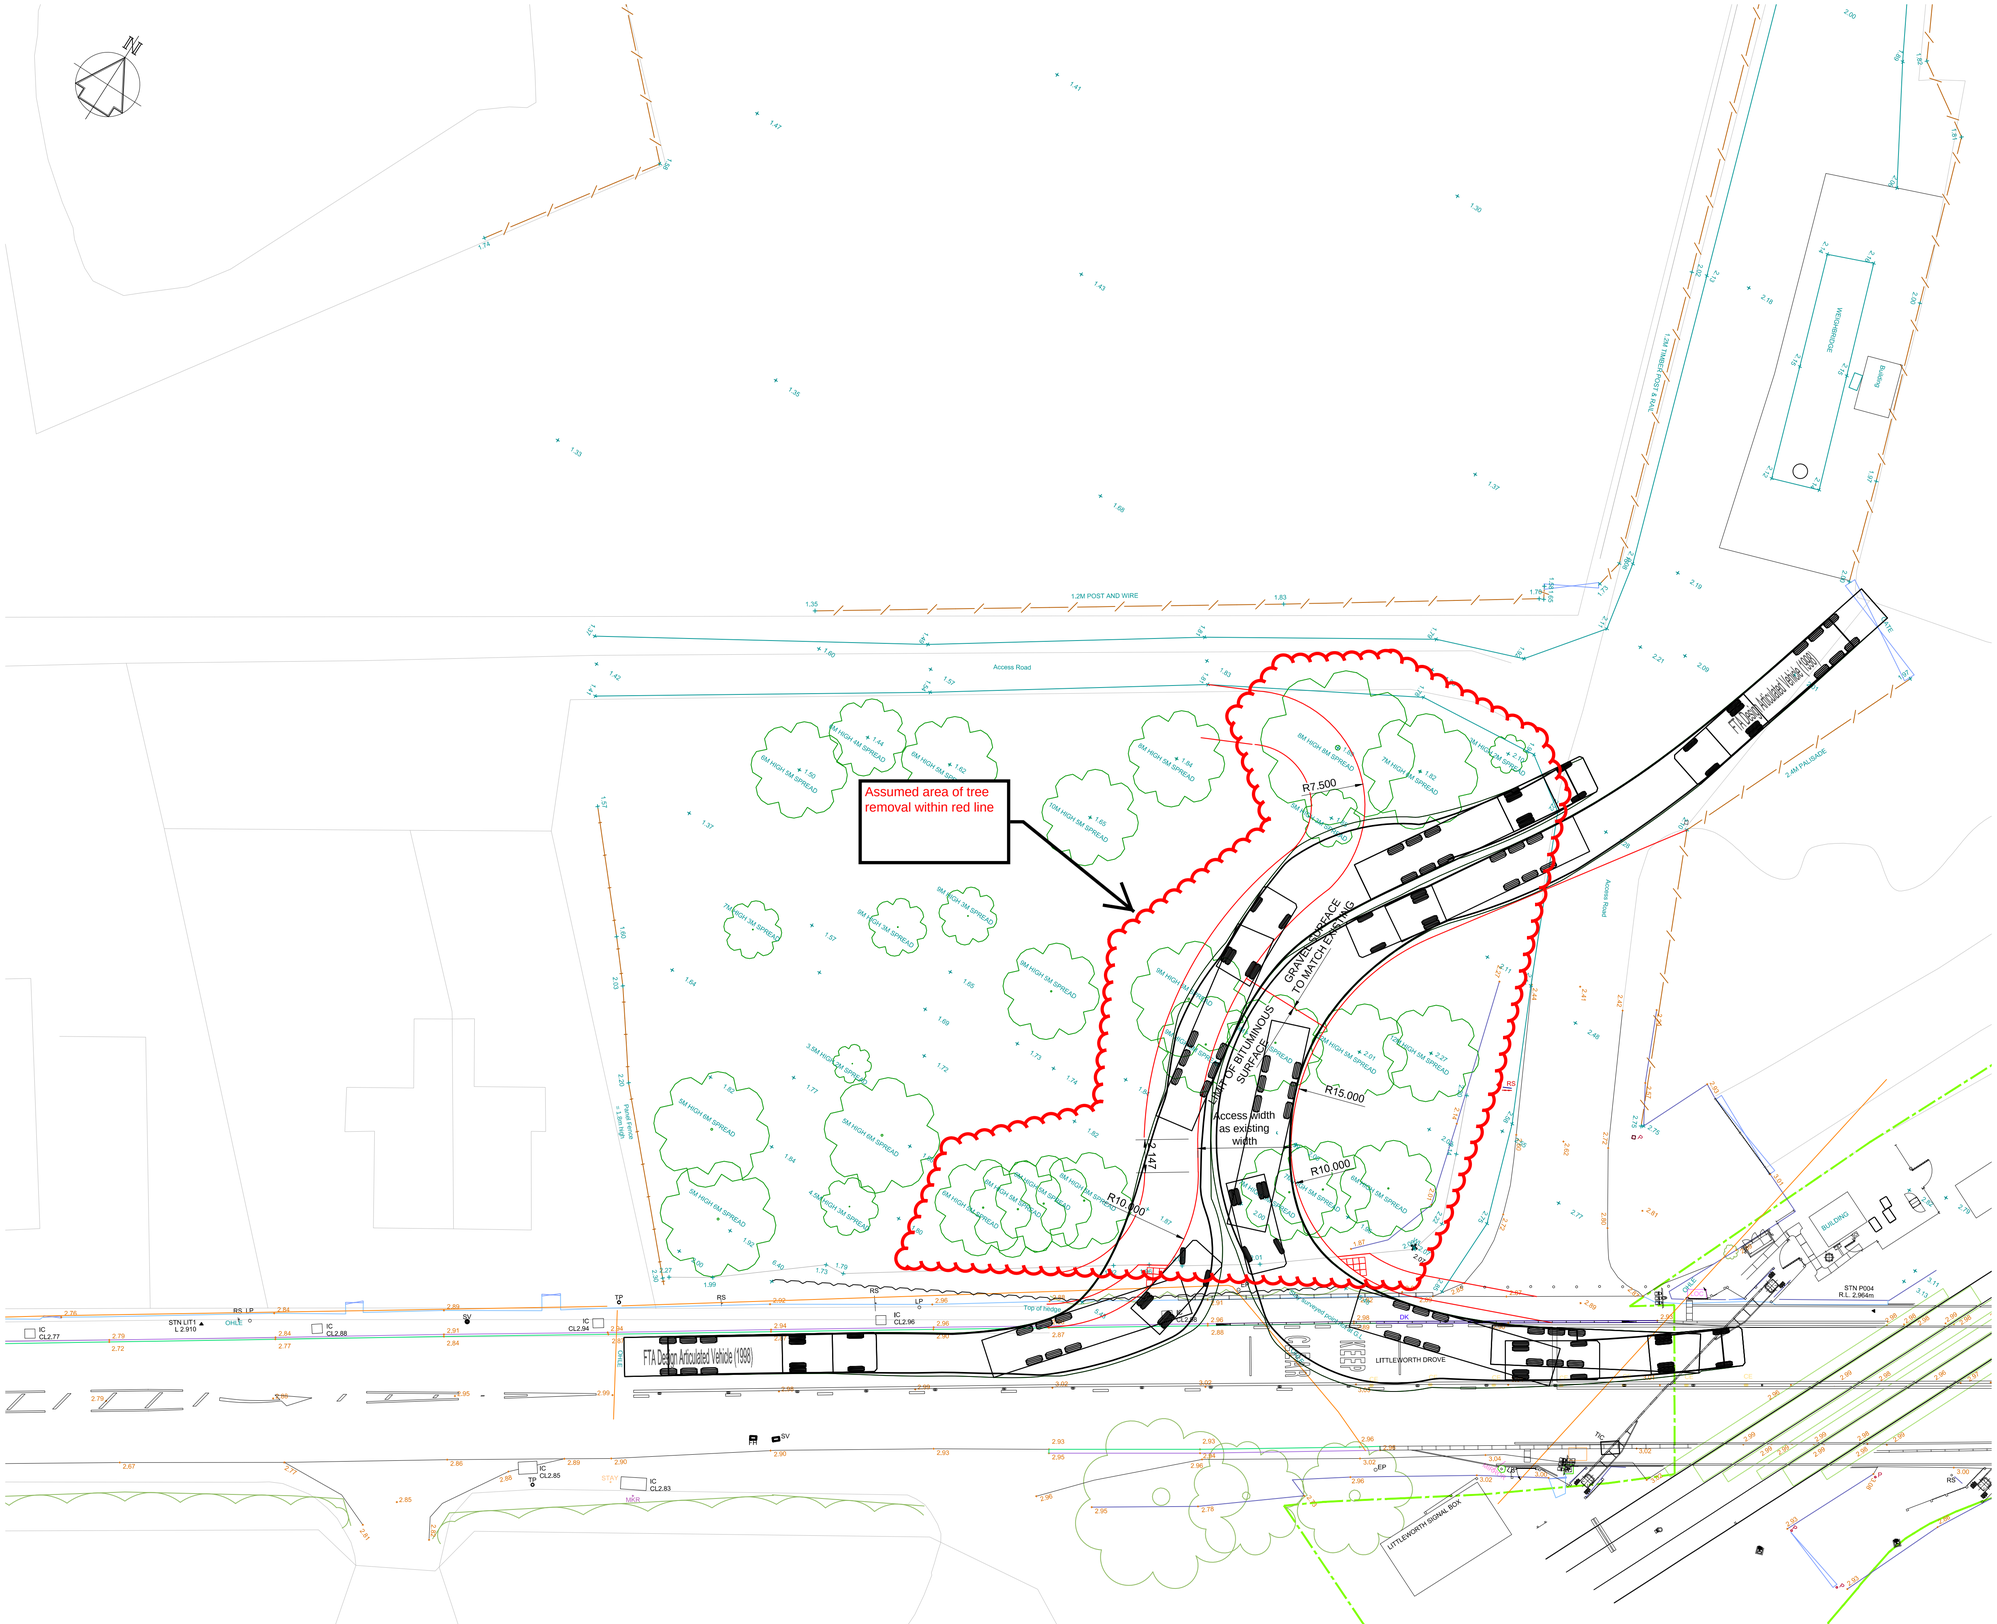


PLAN

SCALE 1:200 @ A1

DO NOT SCALE

NOTES

1. All co-ordinates, setting out points and levels are in metres and to the GNGE Grid. Survey undertaken by Tata Steel in August 2013 and co-ordinated to GNGE Tertiary survey stations.
2. Track layout based on Autotrack for large rigid, articulated, fire and refuse vehicles.

Rev.	Date	Descriptions of Revision	Des.	Chkd.	Appr.
P01	28 08 14	FOR DISCUSSION	AS	AH	JDN

Network Rail
W H Smith Mews
off Thorpe Rd
Peterborough
PE3 6AL

TATA STEEL PROJECTS
Meridian House
The Crescent
York
YO24 1AW

Status	
Designed: AS	Checked: AH
Approved: JDN	Date: 28/08/14

GNGE ECML
CAPACITY RELIEF
- LITTLEWORTH

PROPOSED ACCESS ROAD ARRANGEMENT

ELR: WEB 87 MILES 61 CHAINS

Scales: AS SHOWN	CAD: AS
PW Workflow State: Unchecked	
Drawing Number: B80138-3023-SKT-CIV0001	Revision: P02

© Tata Steel UK Rail Consultancy Ltd.

Plot Date: 13/11/2014 15:08