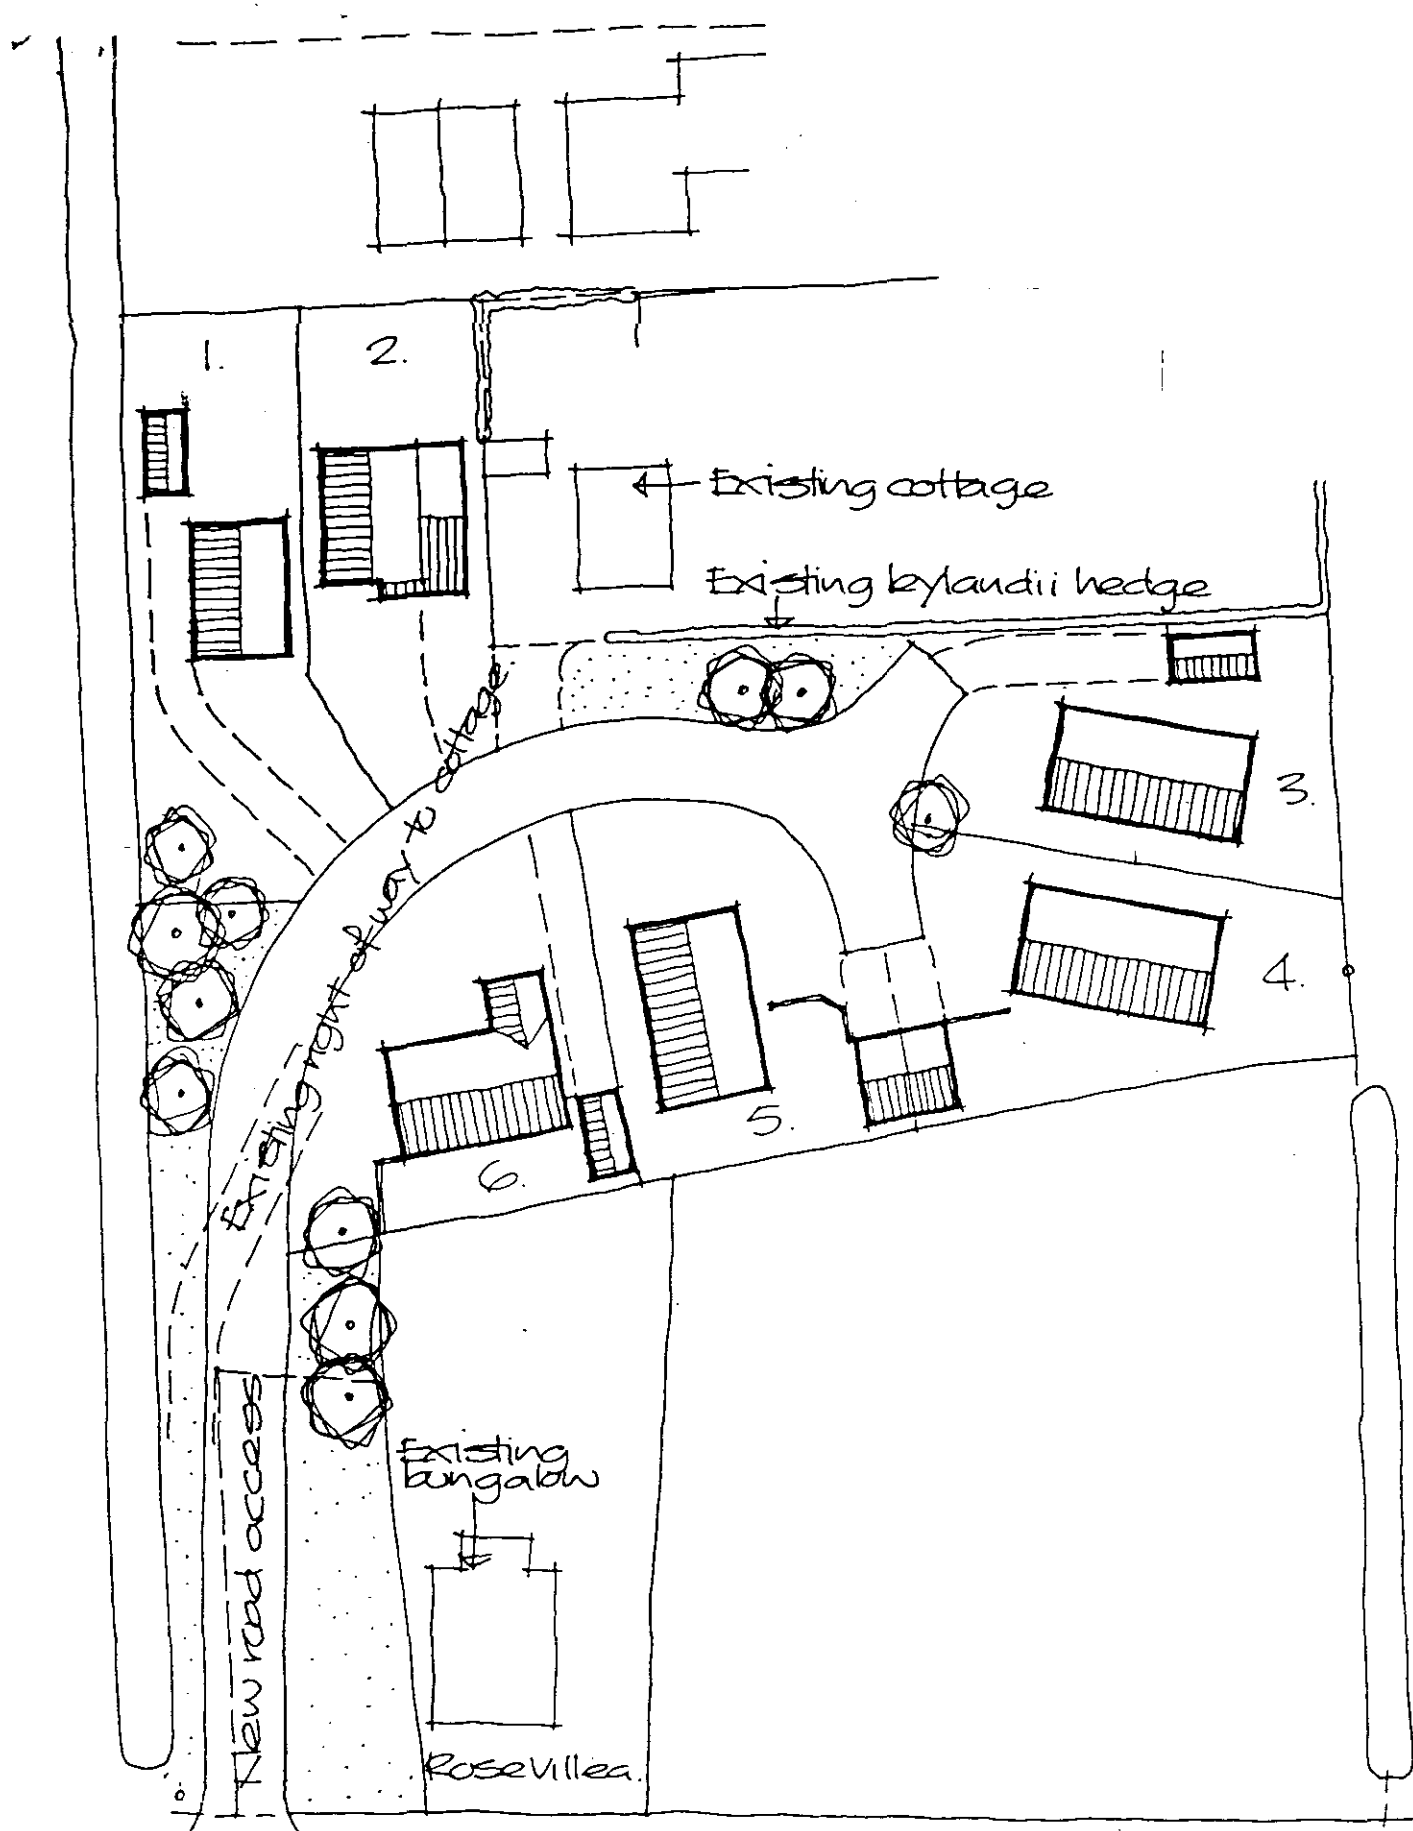

SITE PLAN Scale 1:500

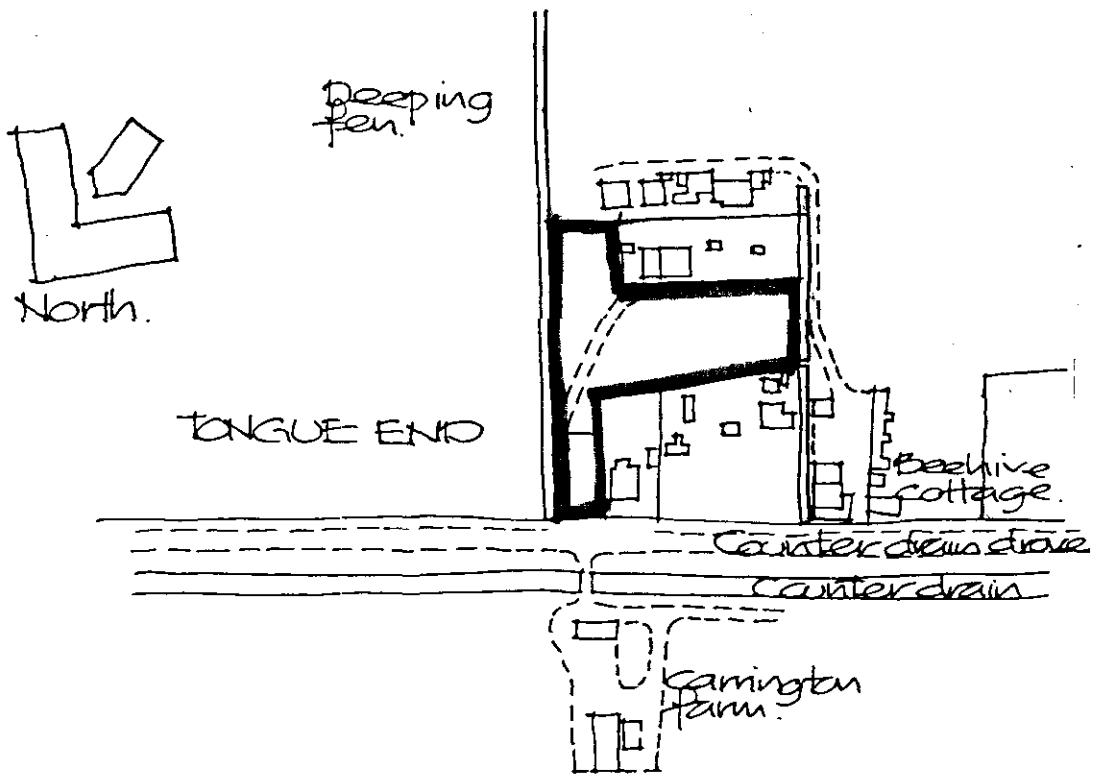

LOCATION PLAN
Scale 1:2500

Project
DESIGN SHOWING POSSIBLE LAYOUT OF DEVELOPMENT OF LAND AT TONGUE END.

Client
MESSRS LAKE & MYERS

ALAN HORNSBY
ARCHITECTURAL SERVICES
'Little Acre'
Peak Hill, Cowbit,
Spalding, Lincs. PE12 6AW
Tel. Holbeach (01406) 380591

Scale

Date Nov. 2000

Drg. no.

AM ADMEL 23C