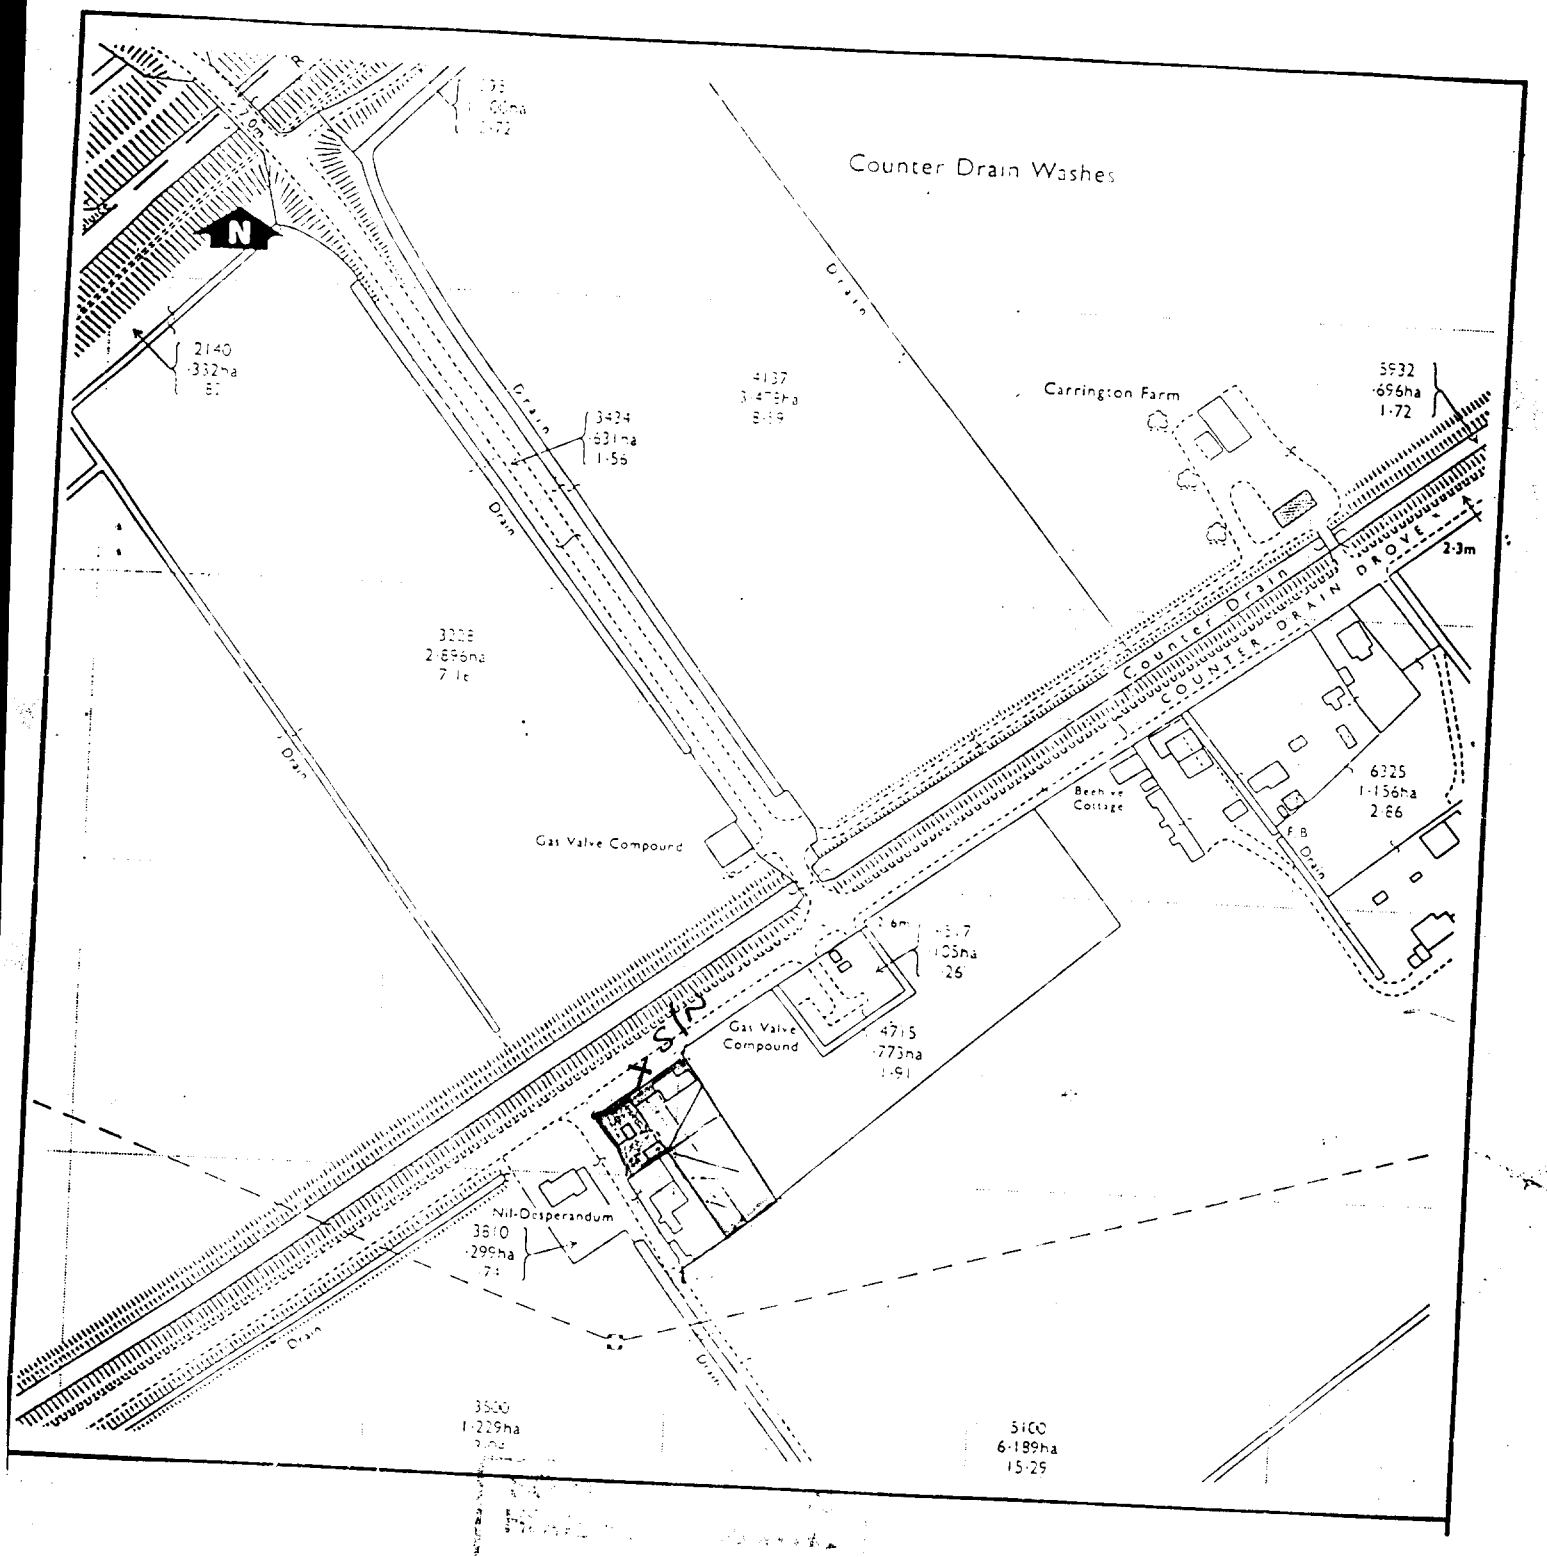
Counter Drain Washes
N
2140
·332ha
3434
·631ha
1·56
4137
Drain
Carrington Farm
5932
·696ha
1·72
2·3m
Counter Drain
COUNTER DRAIN DROVE
3228
2·896ha
Gas Valve Compound
Beehive Cottage
6325
1·156ha
2·86
F.B.
Drain
Gas Valve Compound
4715
·773ha
1·91
Nil-Desperandum
3810
·299ha
Drain
3500
1·229ha
5100
6·189ha
15·29

Ref. 0098/01

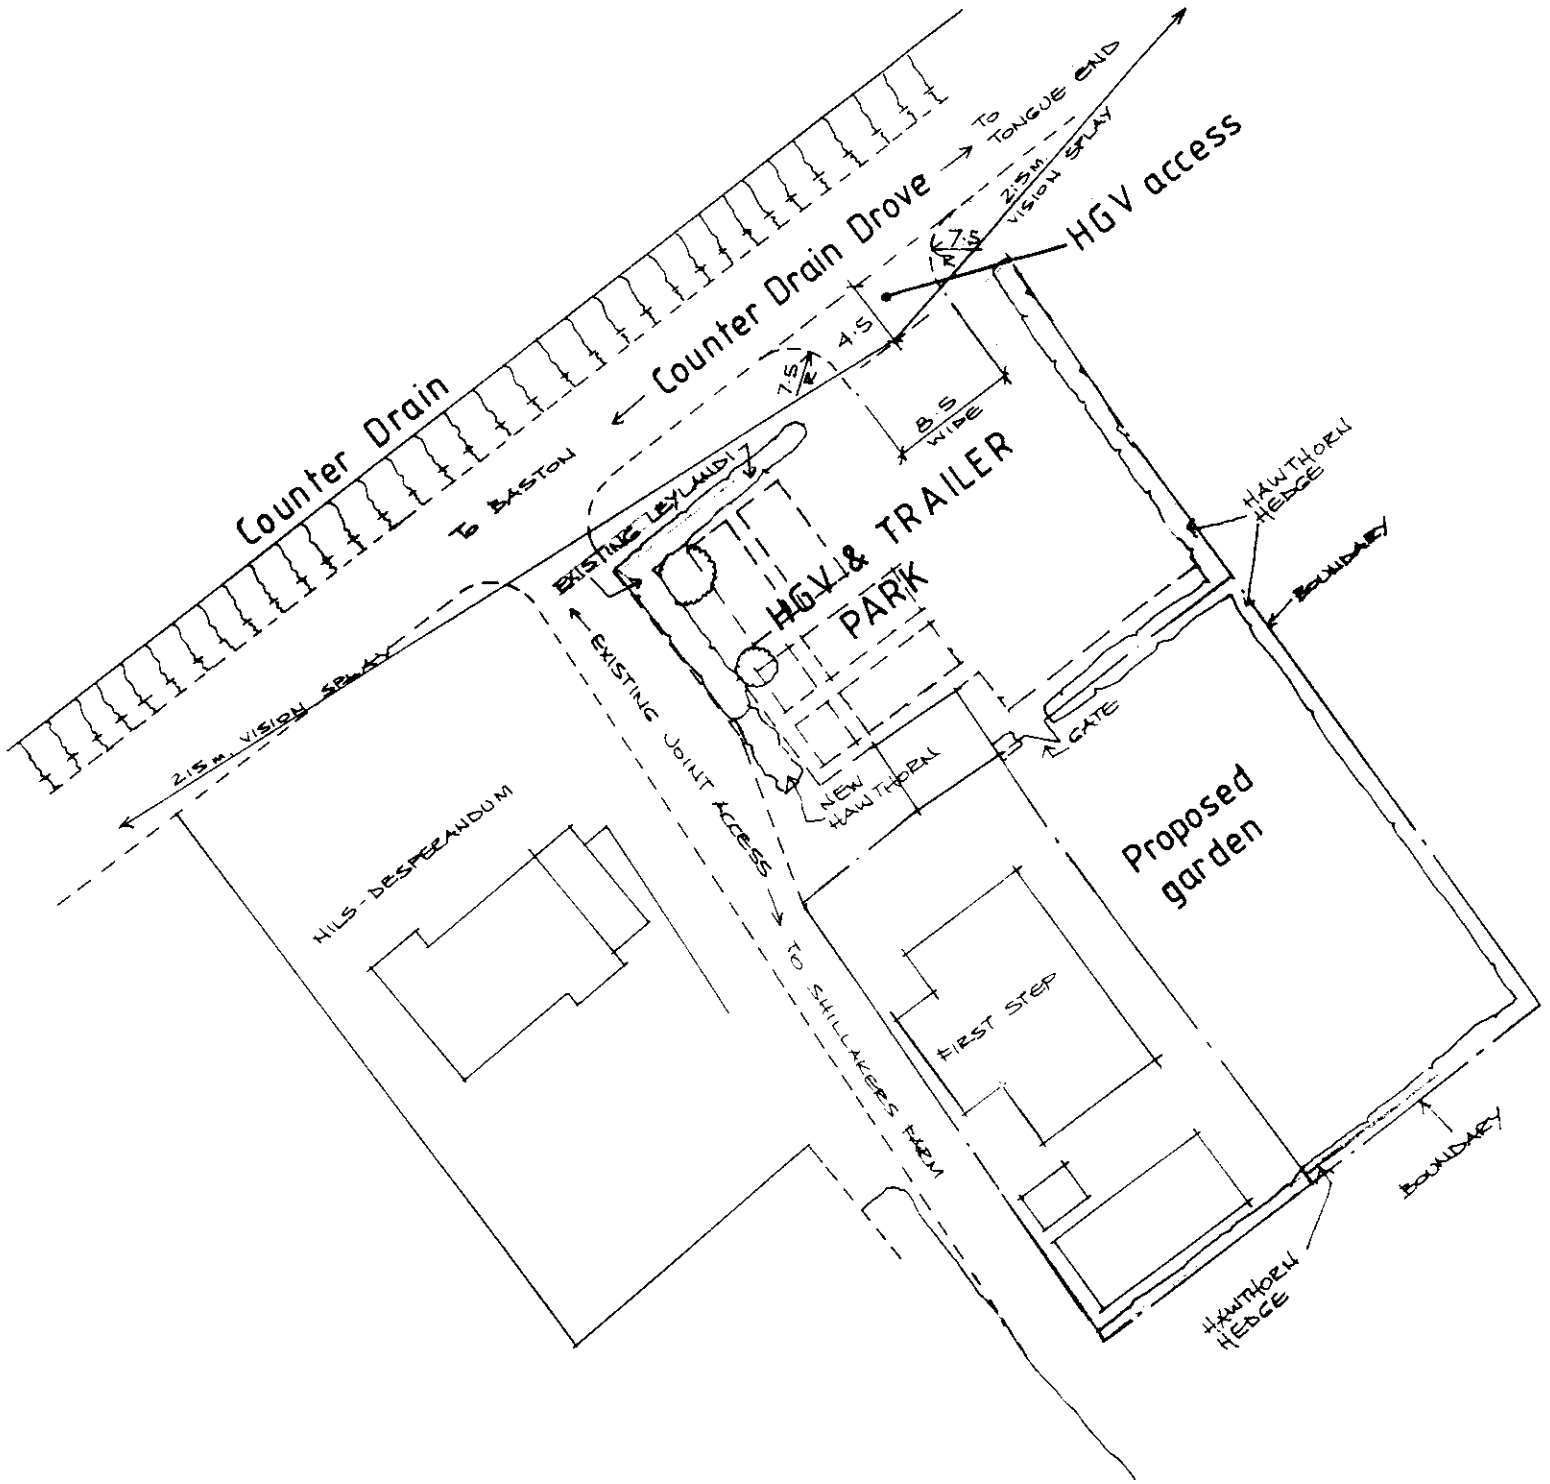

Retain.

Proposed Chang of Use:
Paddock to HGV & Trailer
Parking & Garden Area.
for Mr H.Skinner
First Step, Tongue End.
Scale: 1:500 Date: March, 01

PROPOSED

HS / TE / 02

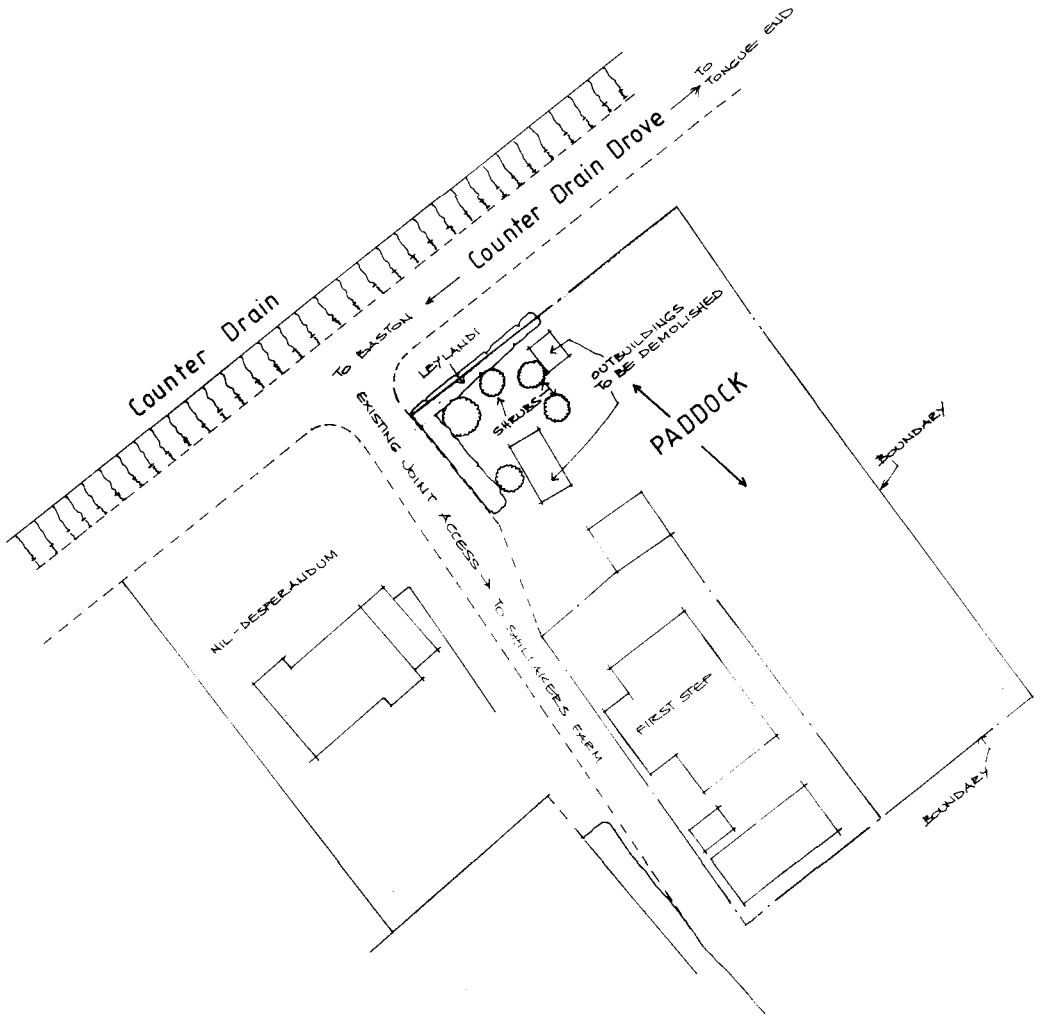

SOUTH HOUSE
12 MAR 2001
Ref: C 298/01

Proposed Change of Use:
Paddock to HGV & Trailer
Parking & Garden Area.
for Mr H.Skinner
First Step,Tongue End.
Scale: 1:500 Date: March,01

DETERMINED PLAN

EXISTING

HS / TE / 01

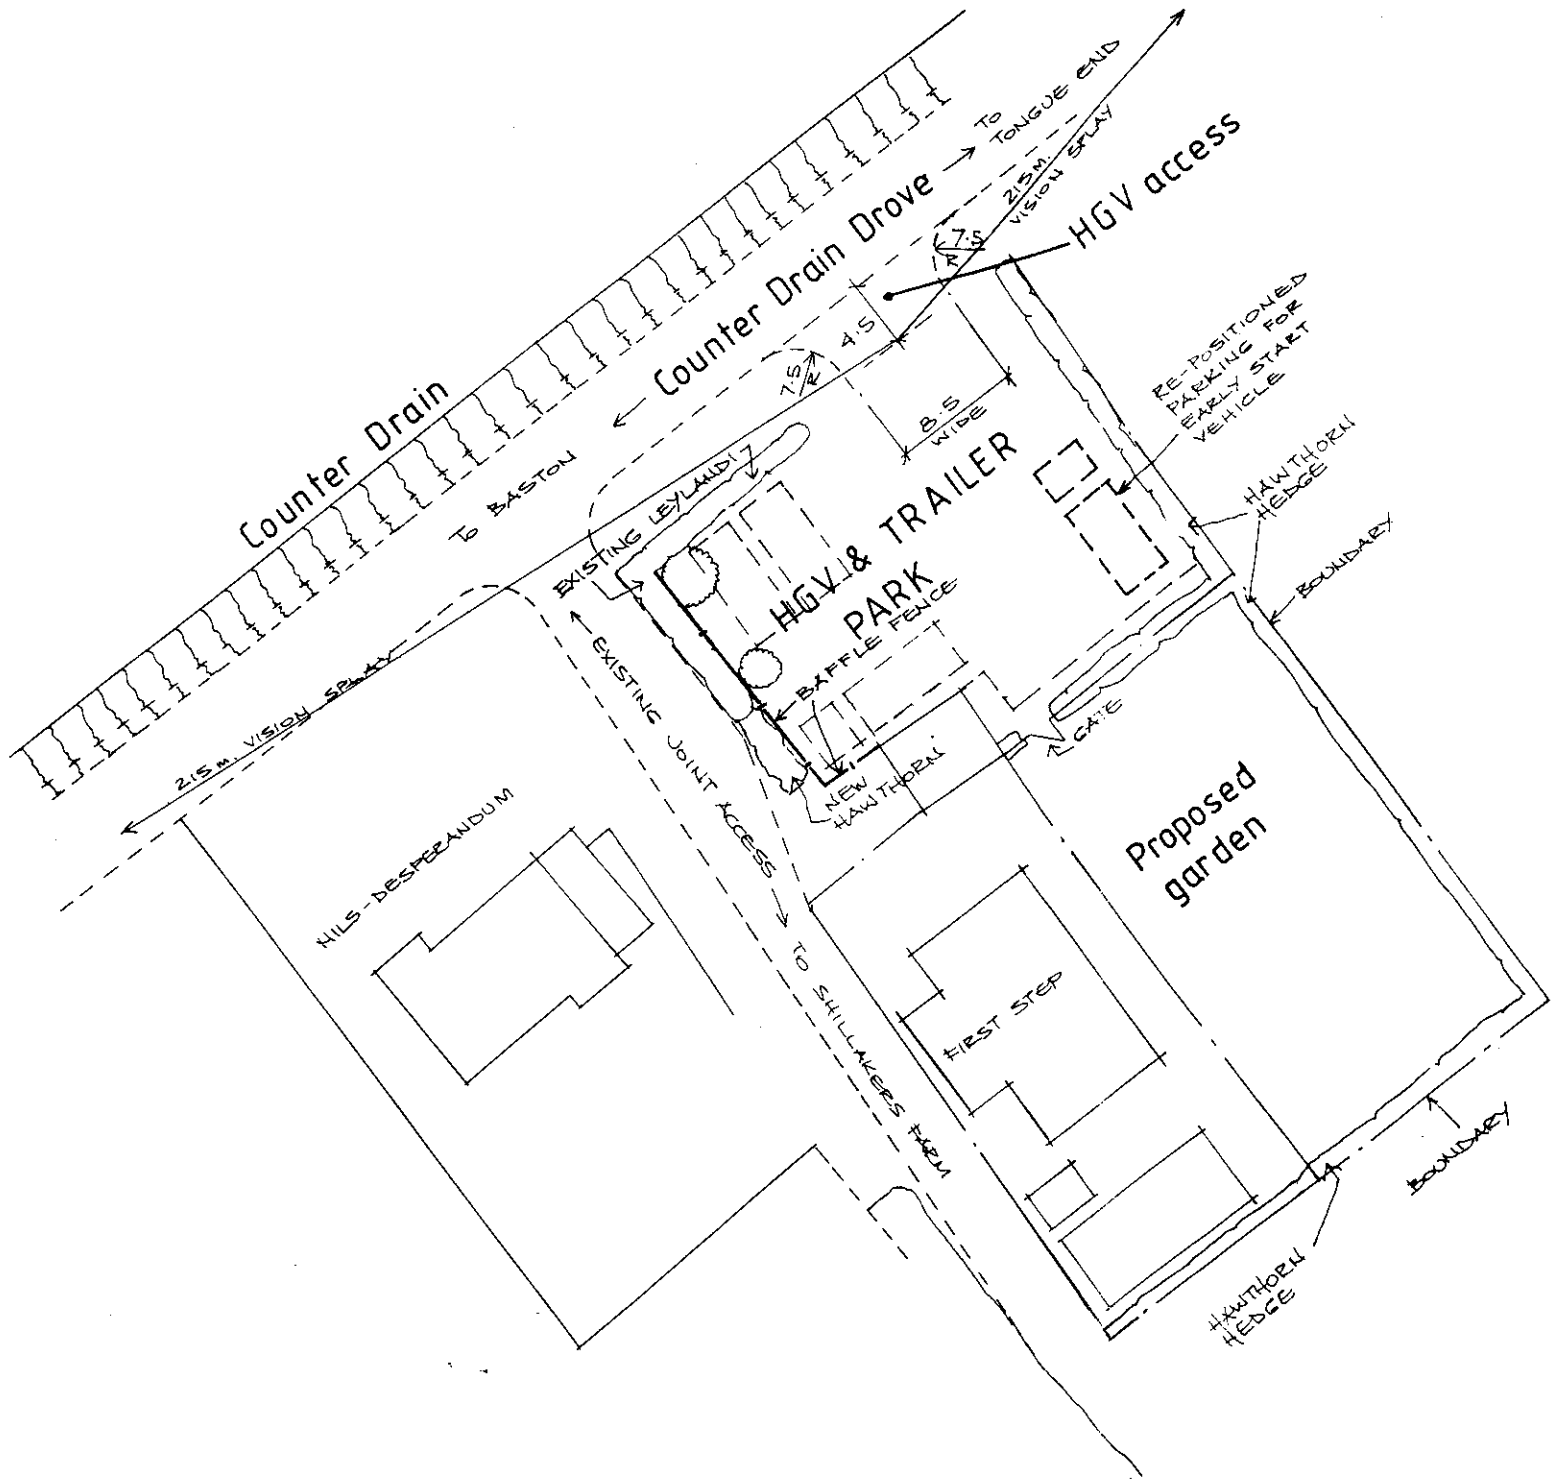

REV. A. 4-5-01 TO COMPY WITH ENVIRONMENTAL

Plan Dated 9/5/01

Proposed Chang of Use:
Paddock to HGV & Trailer
Parking & Garden Area.
for Mr H.Skinner
First Step, Tongue End.
Scale:1:500 Date: March,01

PROPOSED

HS / TE / 02A